

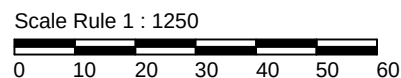
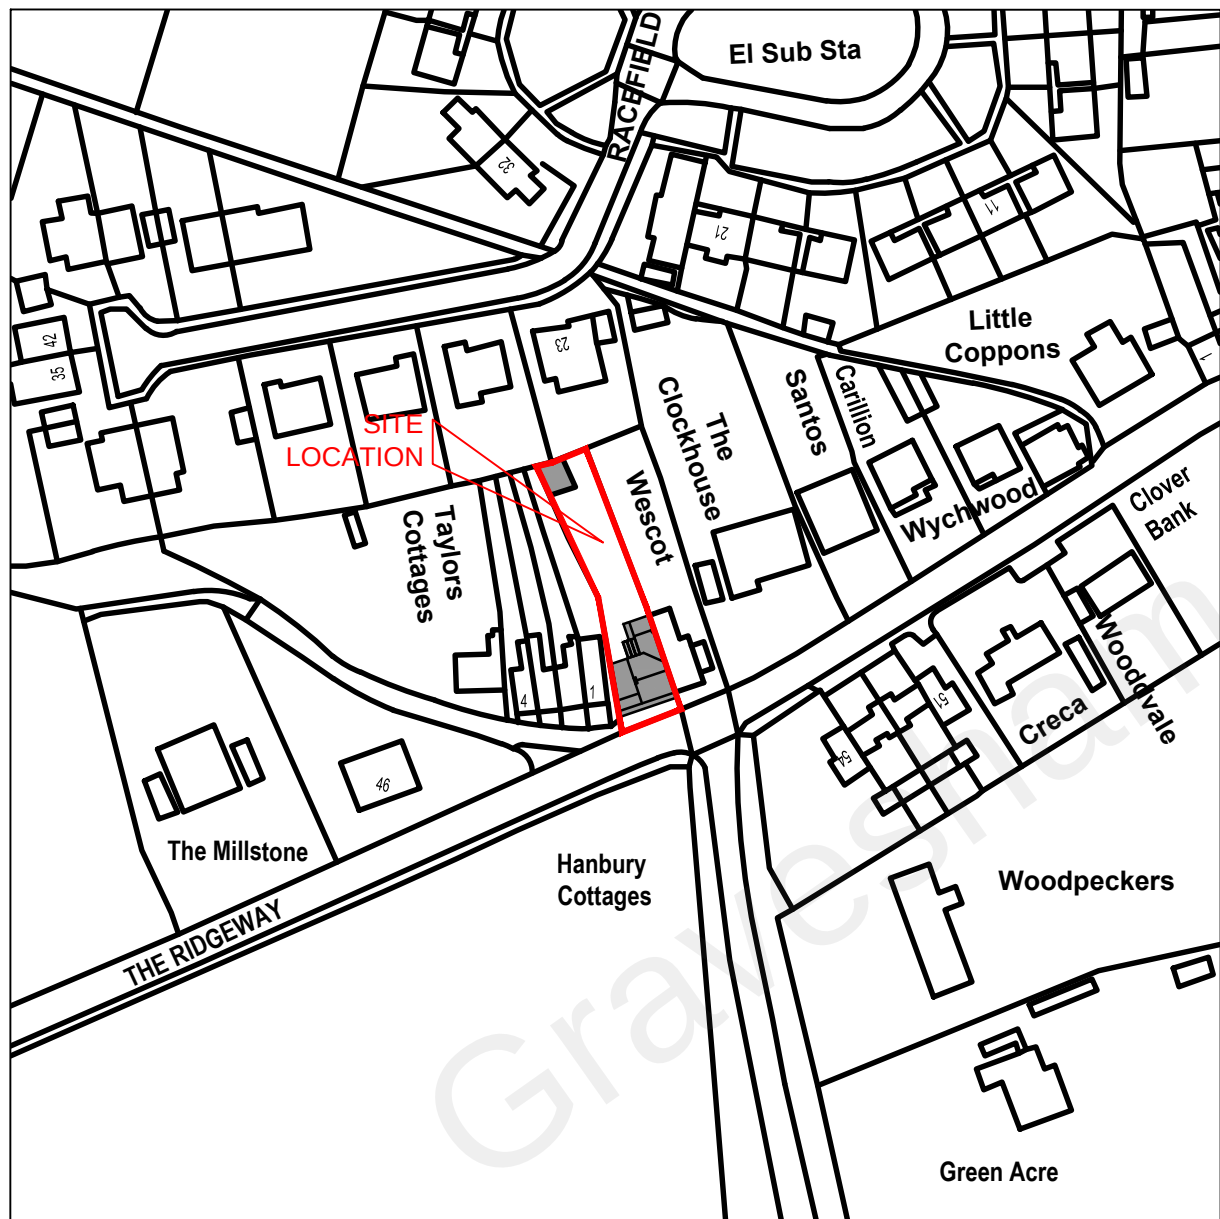


| Key                                                                               |                           |
|-----------------------------------------------------------------------------------|---------------------------|
|  | Existing building         |
|  | New building(extentions)  |
|  | Applicant's site boundary |

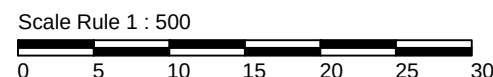

Existing Site / Location Plan  
Scale: 1:1250

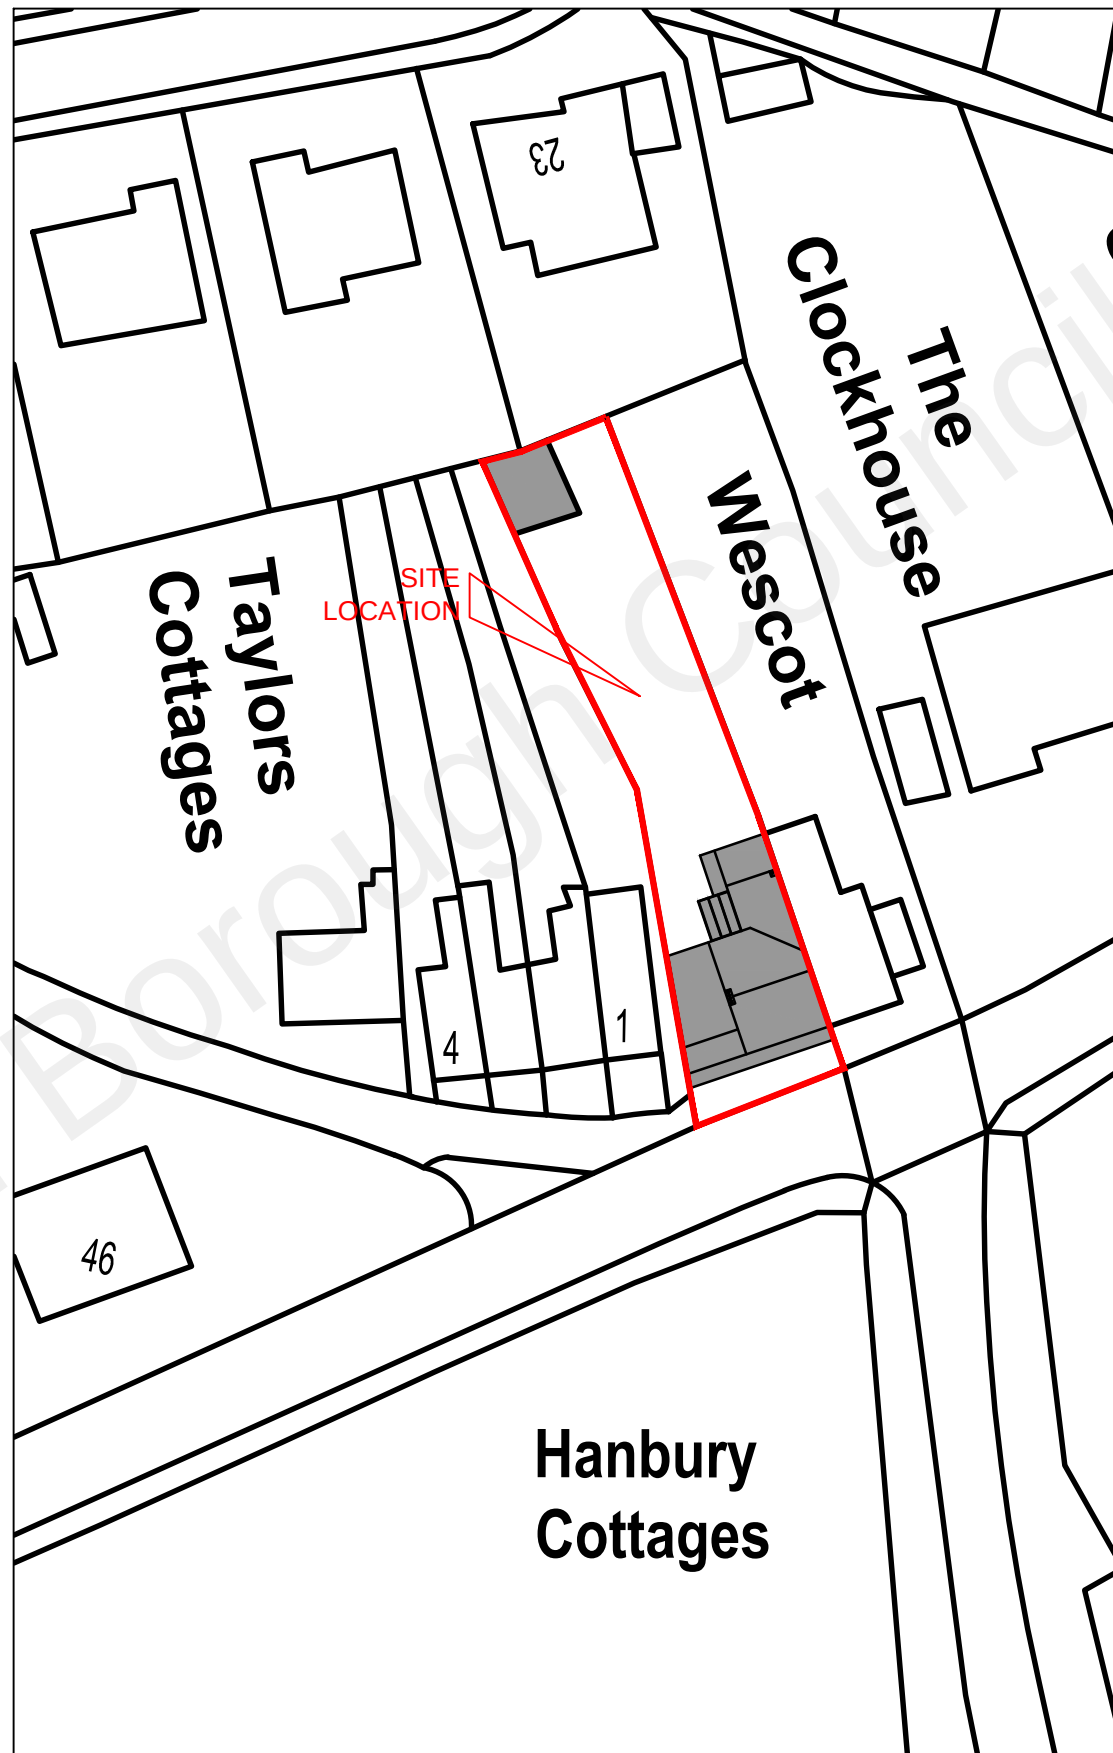

Existing Block Plan  
Scale: 1:500

NOTES

Do not scale this drawing.

All dimensions to be checked on site prior to commencement or manufacture

Copyright always remains with TSJ Drawings and is protected by the Copyrights Act Section 47 1988 Act.  
Written permission must be obtained from TSJ Drawings to use these drawings by any Third Party in advance of such use.

THIS DRAWING IS TO BE READ IN CONJUNCTION WITH THE FOLLOWING DRAWINGS 01, 02, 03, 04, 10, 11, 12

| Rev | Date | By | Ck | Comment |
|-----|------|----|----|---------|
|     |      |    |    |         |
|     |      |    |    |         |
TSJ Drawings
Architectural Services

Unit 8  
48A Upper Fant Road  
Maidstone  
Kent  
ME16 8DN  
Tel : 01622 715588  
email : info@tsjdrawings.co.uk  
website : www.tsjdrawings.co.uk

Client

Mr & Mrs M. Hooper

Site Address

The Hendleys  
The Ridgeway,  
Shorne.  
Kent.  
DA12 3LN

Drawing Title

Existing Block Plans

Status

Planning

Scale
1/1250/500 @A3
Date
01/10/21

Designed by
SJ
Drawn by
HD
Checked by
SJ
Approved by
-

Drawing No.
21/1176/HD/01
Rev.
B