




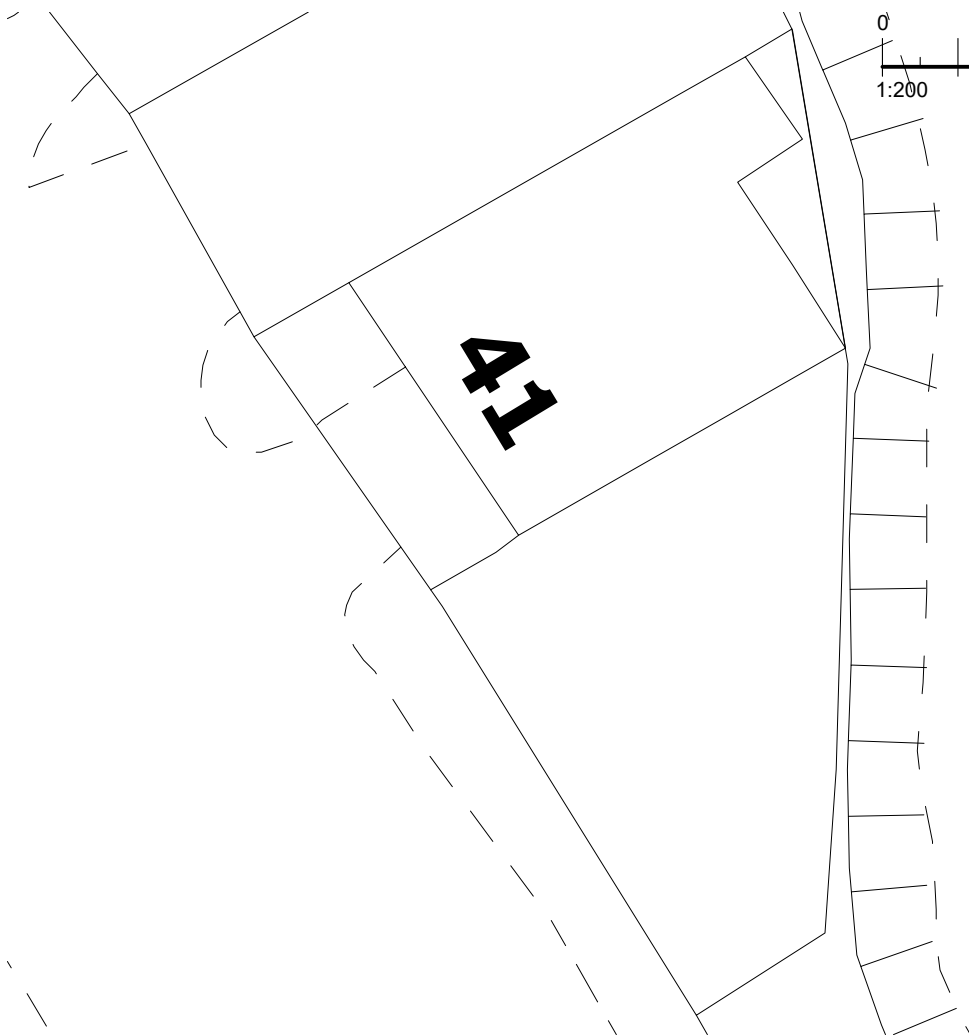


EXISTING BLOCK PLAN - SCALE 1:200

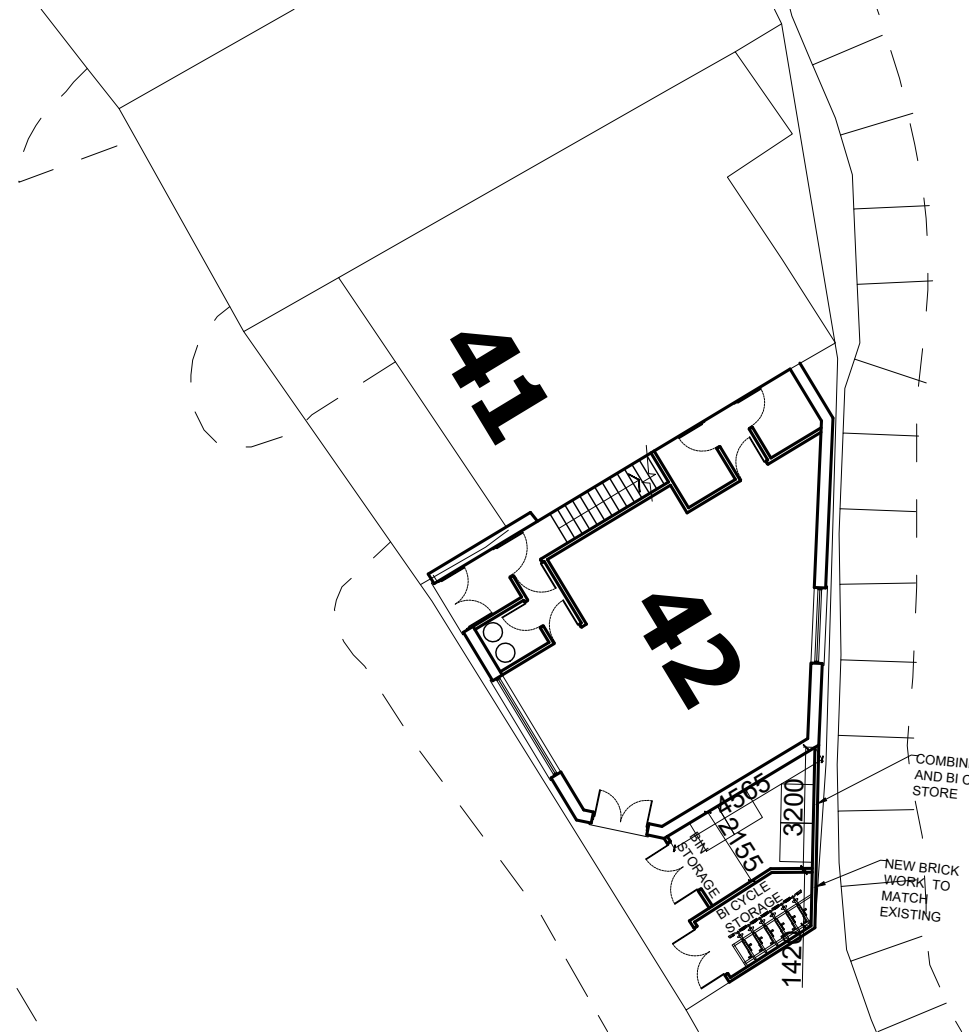


PROPOSED BLOCK PLAN - SCALE 1:200

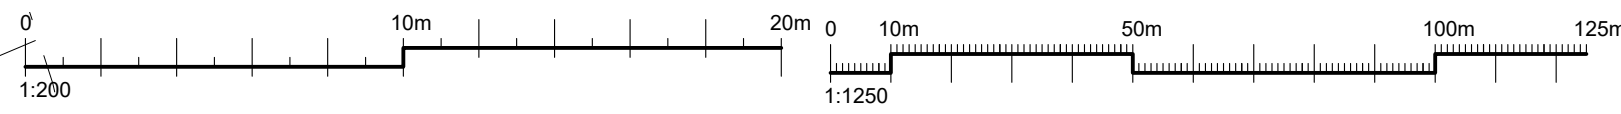

The Contractor is to check all dimensions on site and report any discrepancies to the Contract Administrator. This drawing is to be read in conjunction with all other standard documentation.

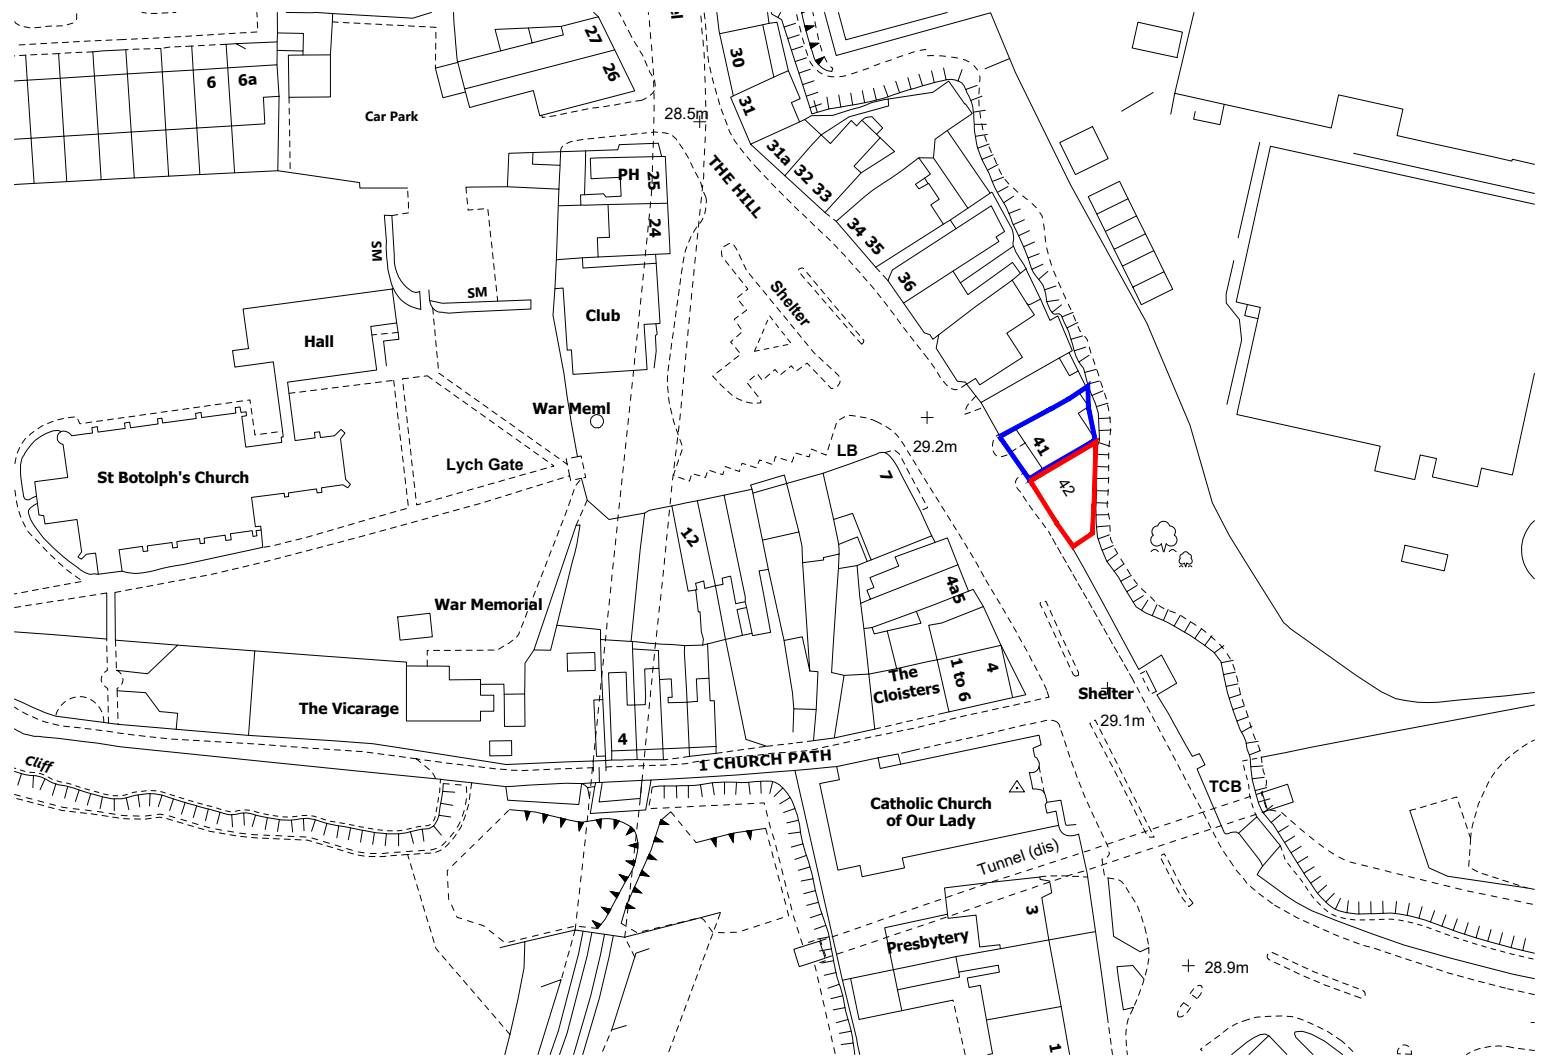

LOCATION PLAN - SCALE 1:1250

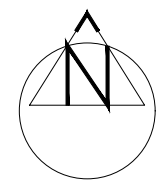

rev.	description	date	chkd.
------	-------------	------	-------



93 Cotmandene Crescent,
Orpington, Kent BR5 2RA

020 3004 9238
07931 931 035

s.nagpal@dapconsultants.co.uk
www.dapconsultants.co.uk

project : 42 The Hill
Gravesend

drawing title :
Location plan and Block Plans

drawn: MV	chkd : SS	date: 19.08.2025
status: Planning		scale:1:1250@A3
proj no : 2833	drg no: 01	rev no: