
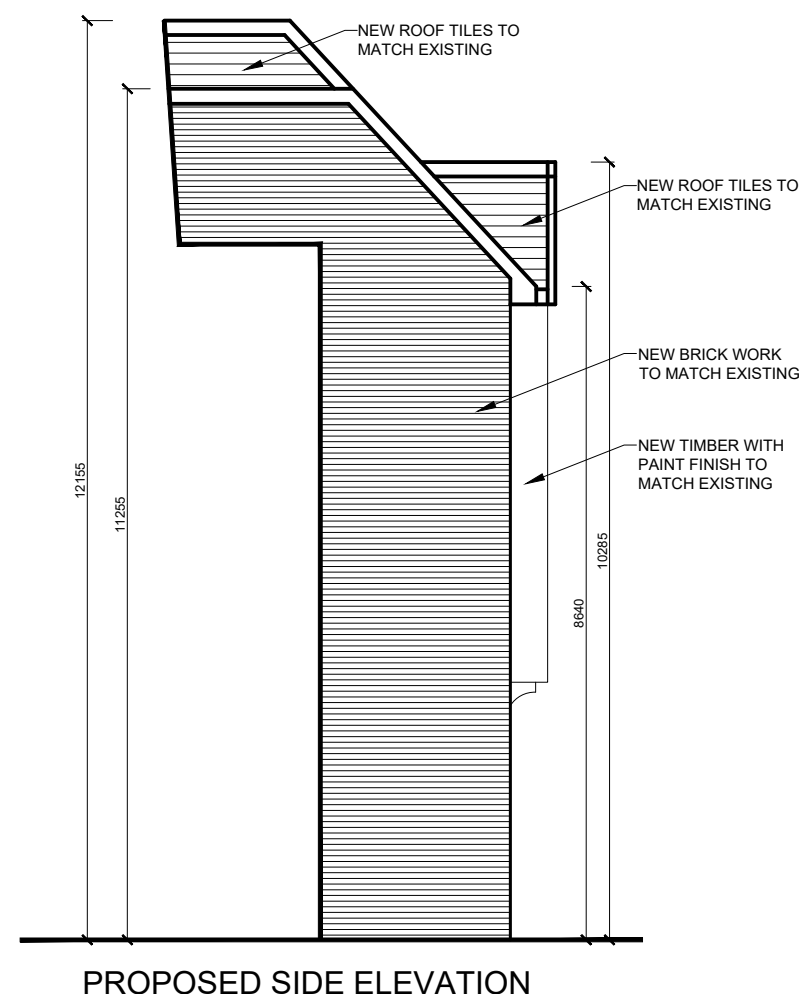
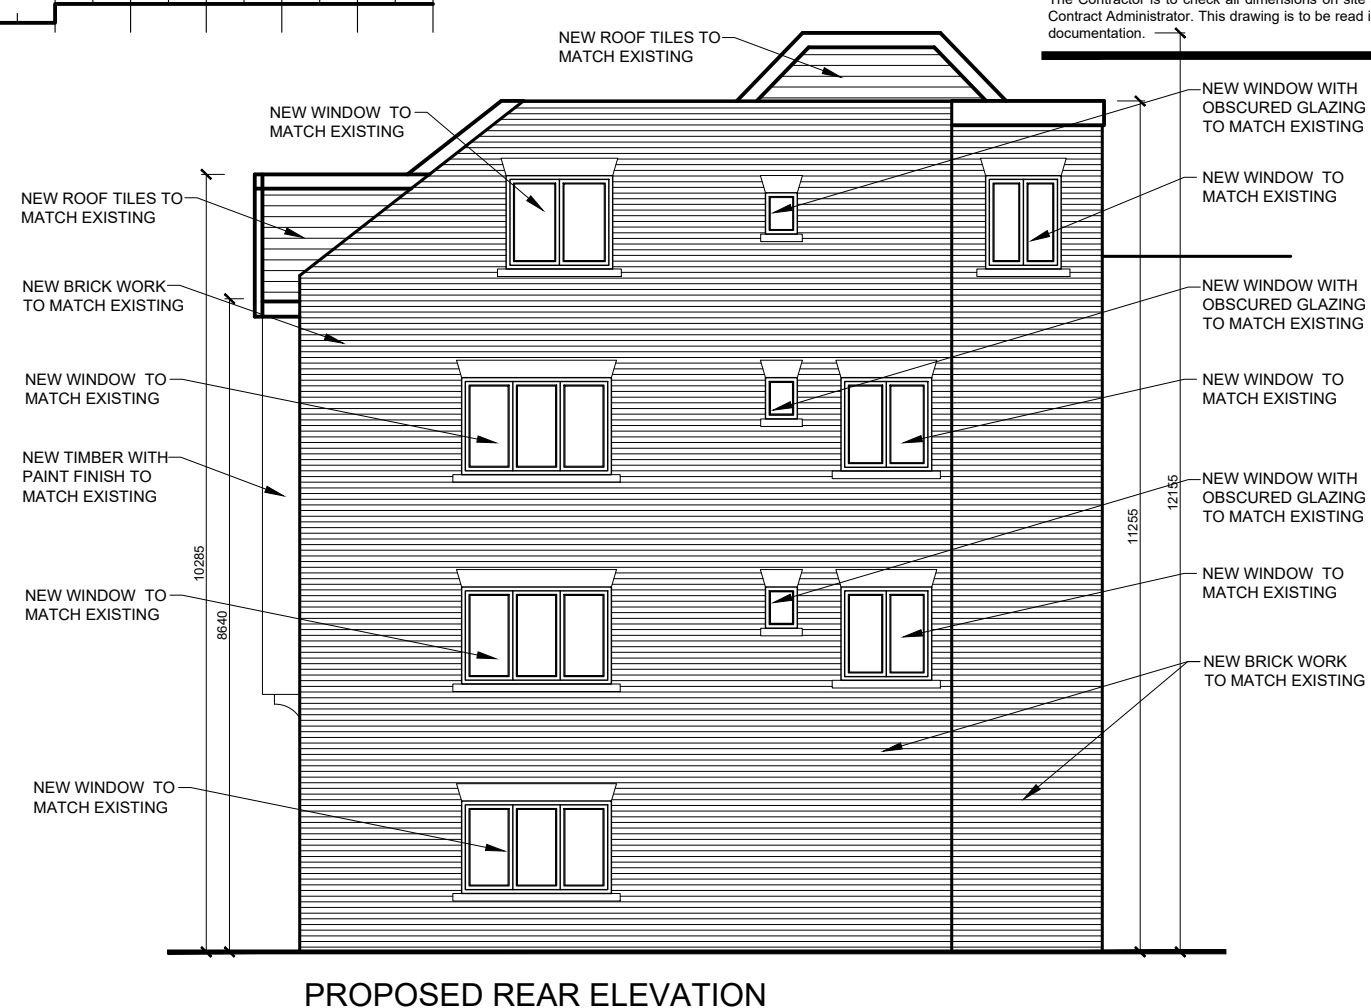
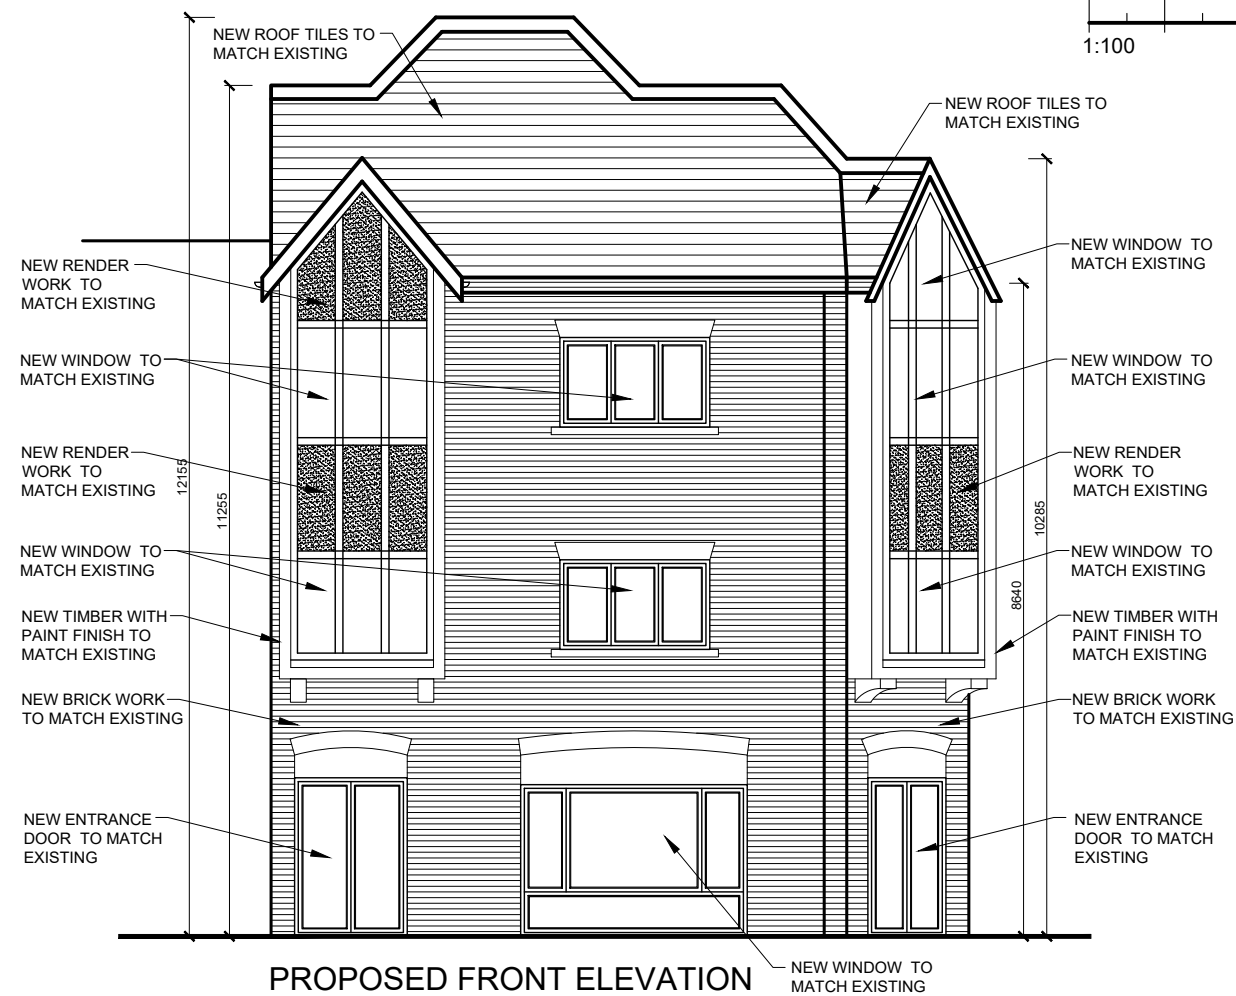


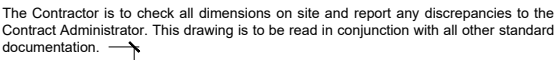

rev.	description	date	chkd.
		93 Cotmandene Crescent, Orpington, Kent BR5 2RA 020 3004 9238 07931 931 035 s.nagpal@dapconsultants.co.uk www.dapconsultants.co.uk	
project : 42 The Hill Gravesend			
drawing title : Proposed Elevations			
drawn: MV	chkd : SS	date: 19.08.2025	
status: Planning		scale: 1:100@A3	
proj no : 2833	drg no: 10	rev no:	