
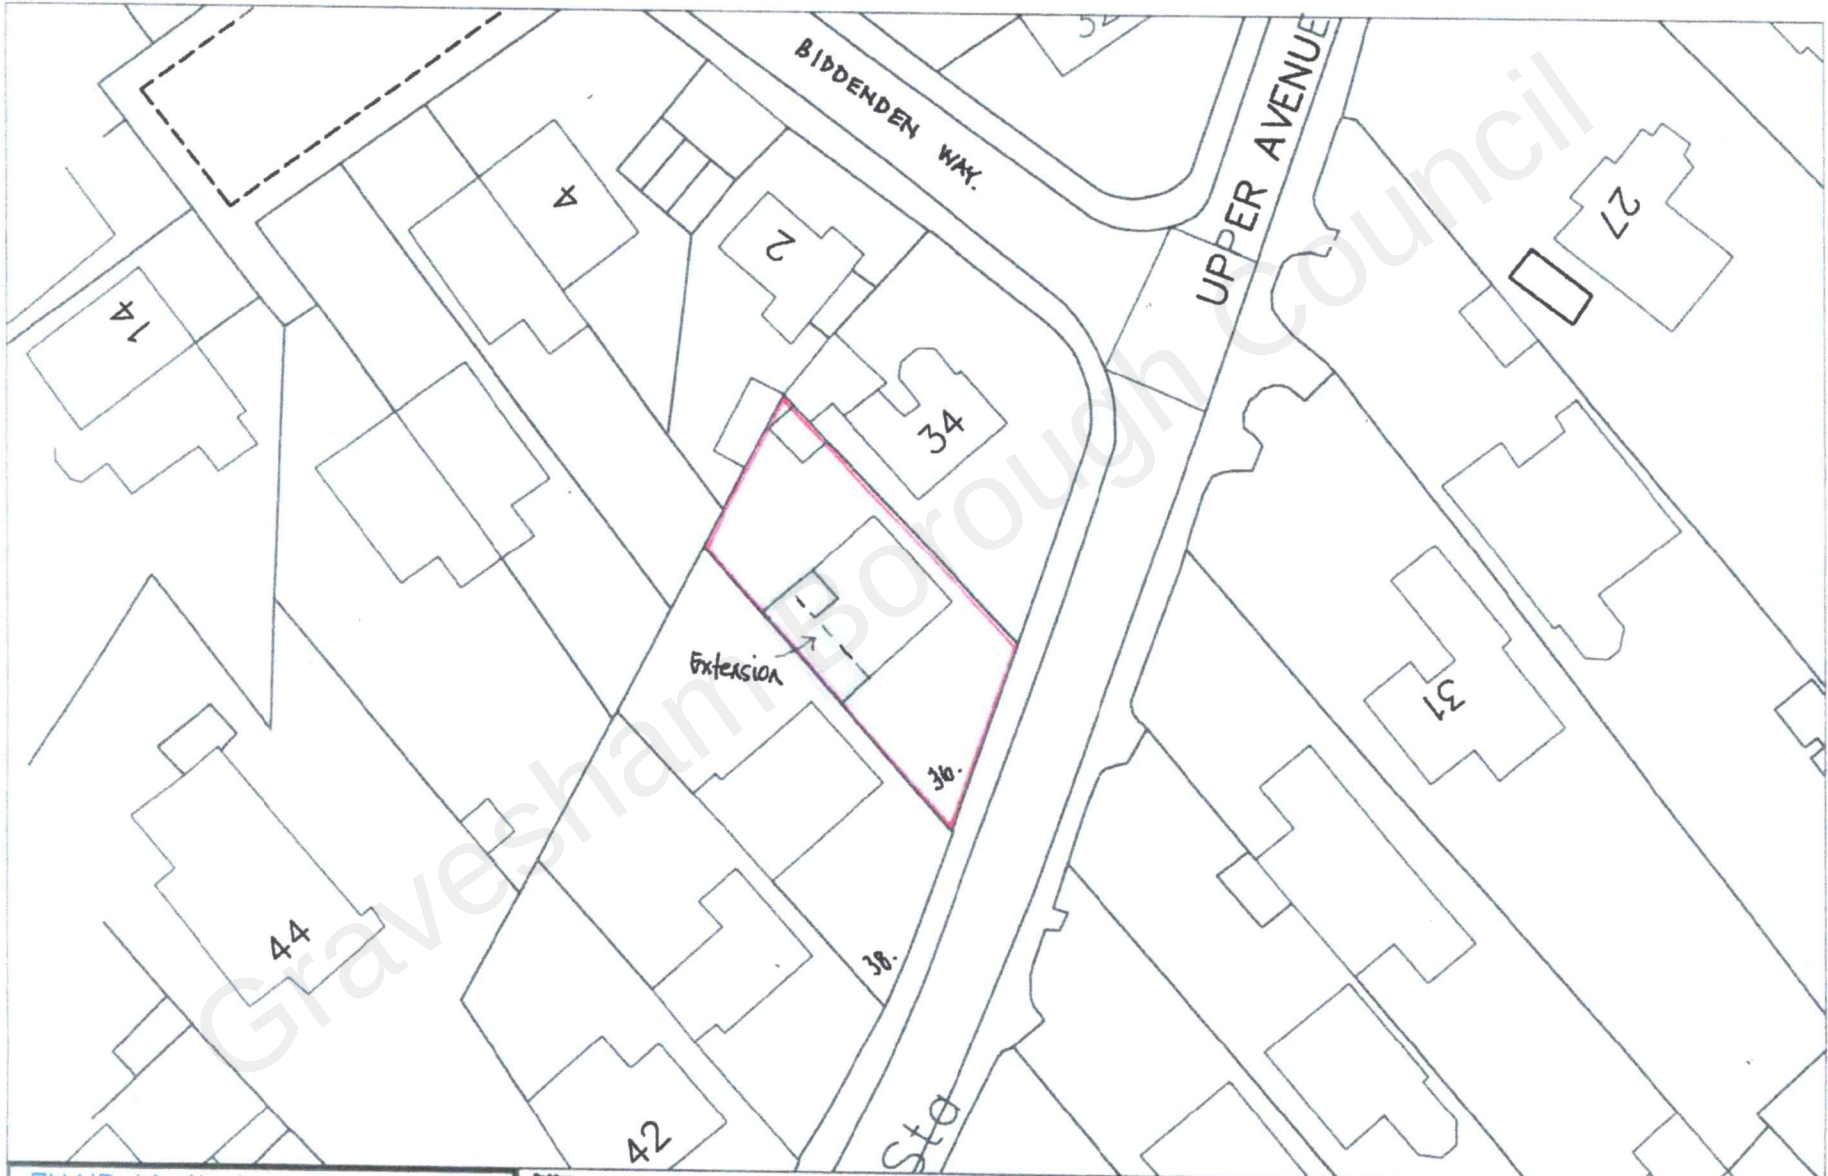


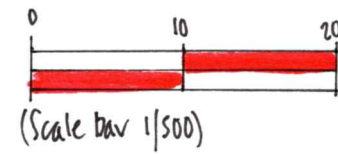

ENAIID Limited 1 Cedar Drive, Sutton at Hone, Dartford, Kent DA4 9EW		Project 56 Upper Avenue, Island Rise, Gravesend, DA13 9DA		Title BLOCK PLAN - LOCATION PLAN. Proposed		Client	
		Scale 1 : 500		Date	Revision		
		Drawn MRP	Checking JH				