


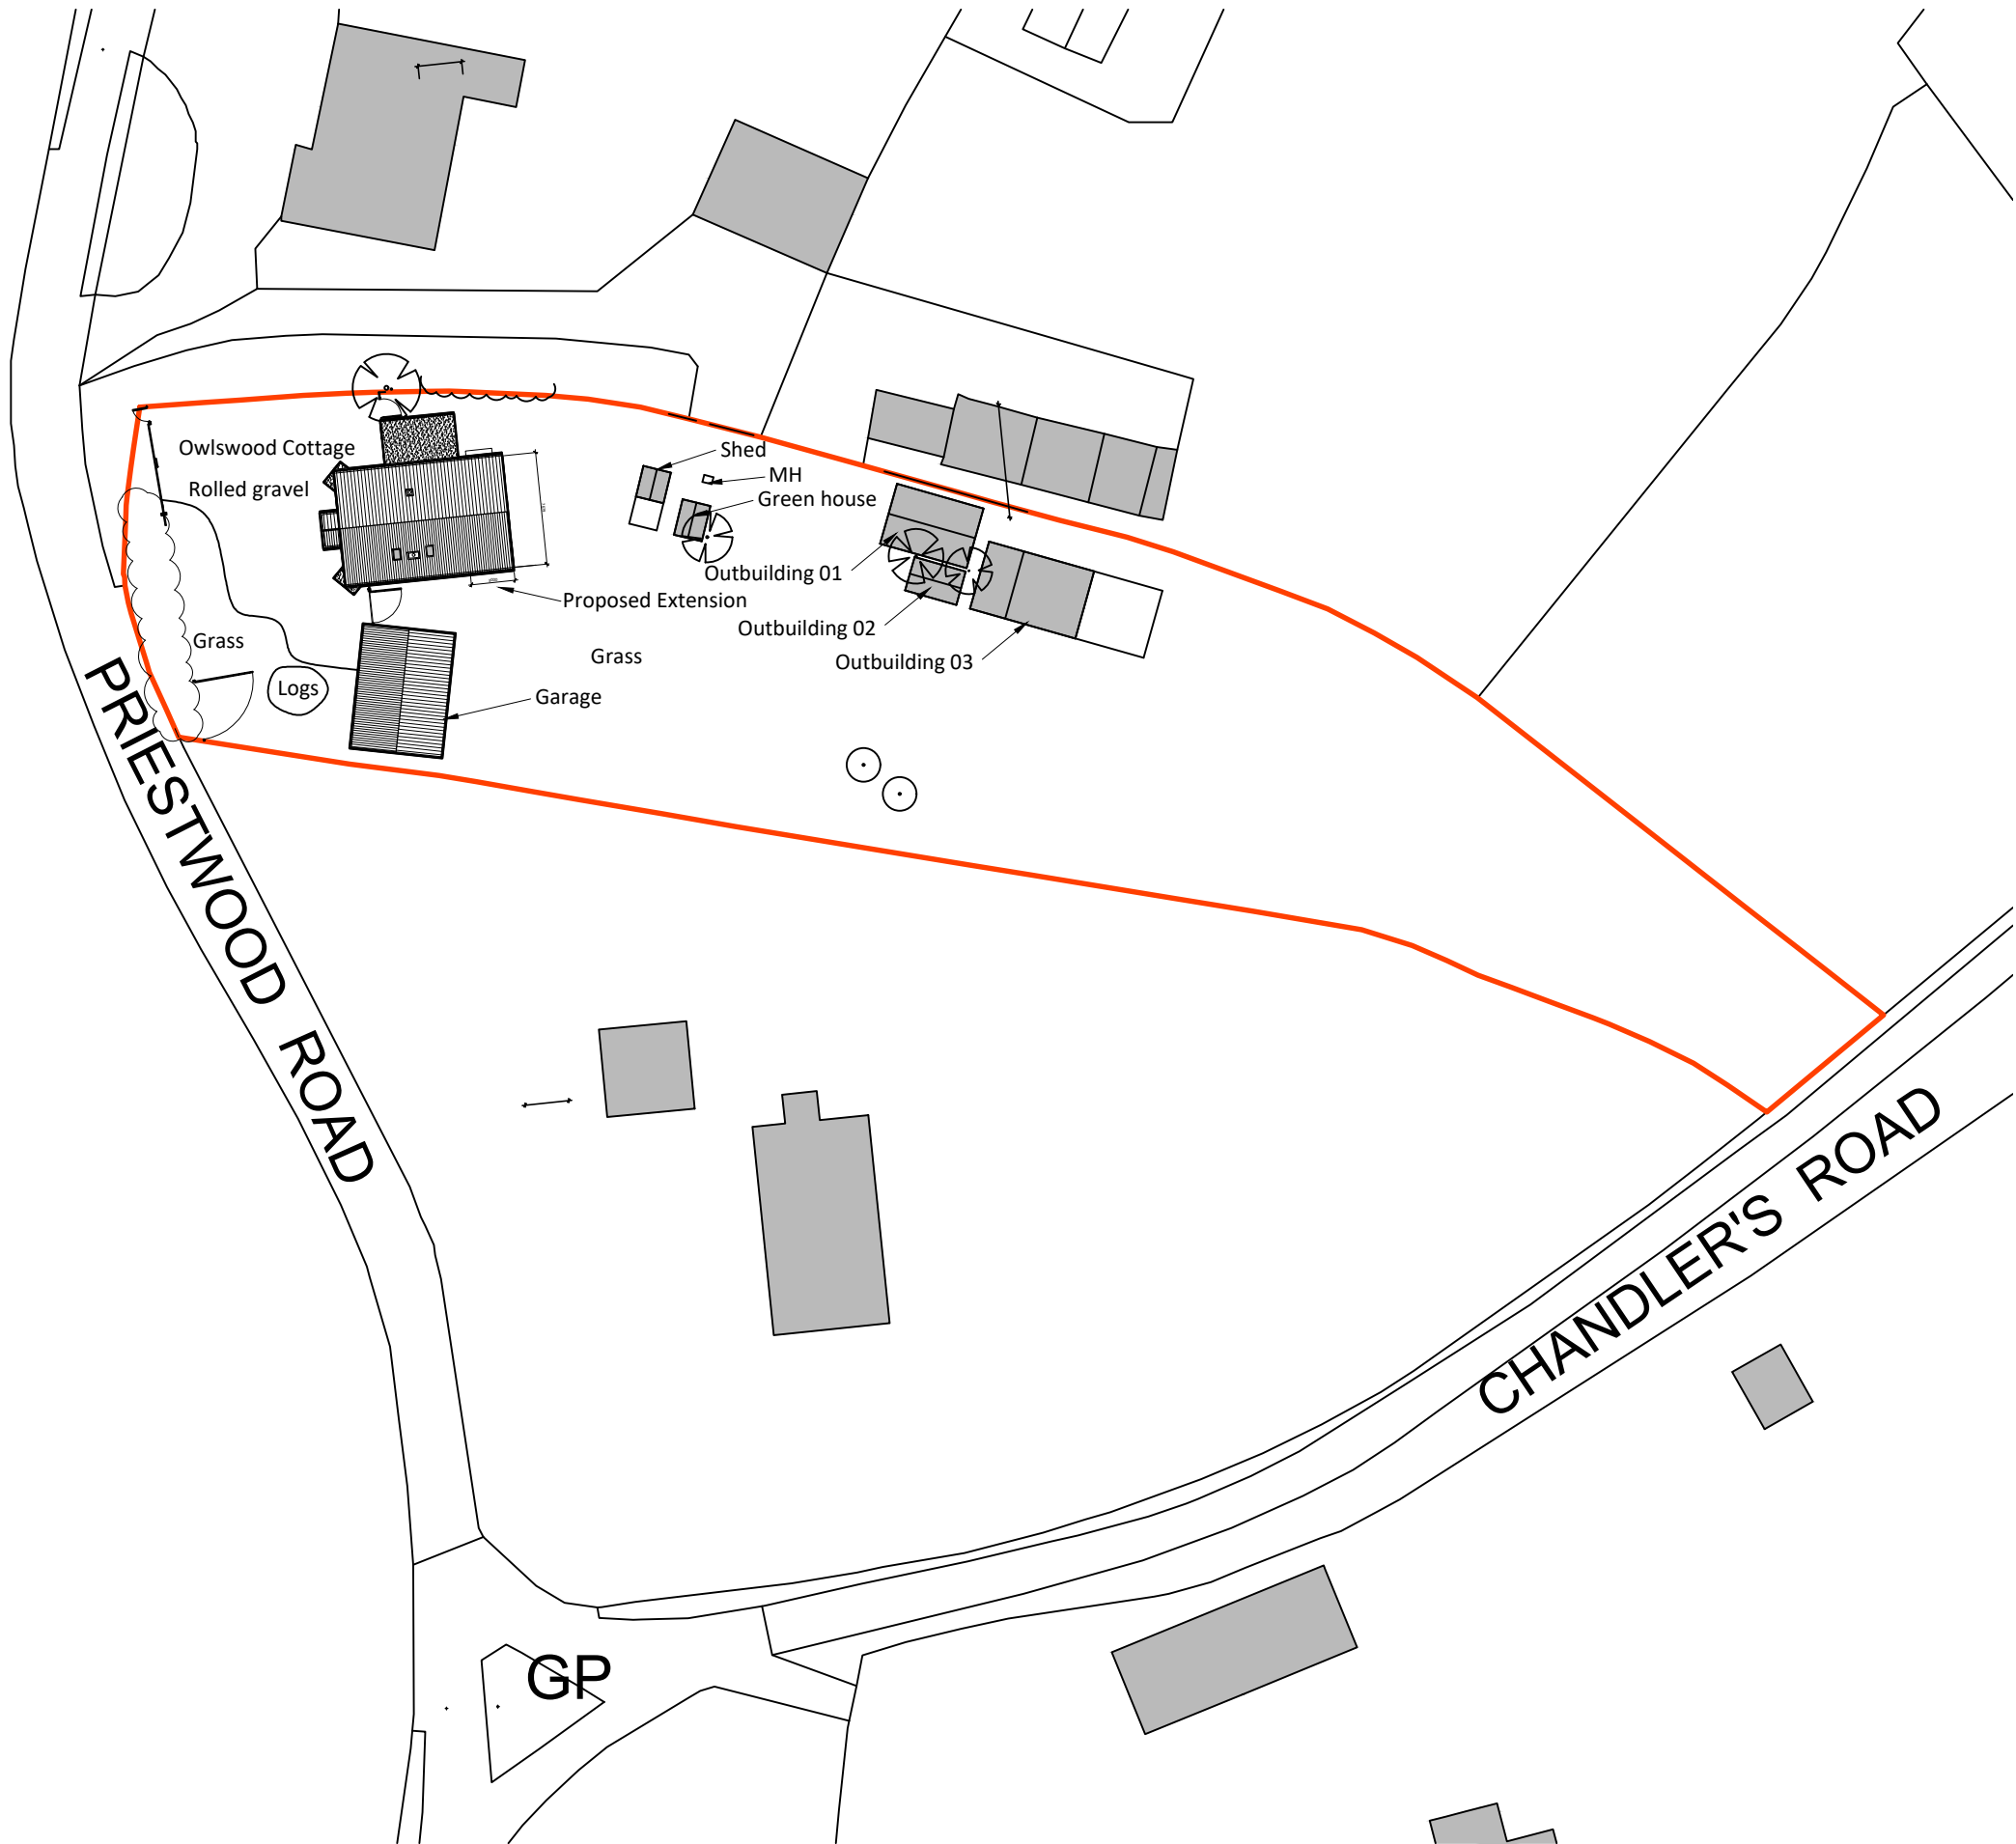

Proposed Block Plan
1:500



2 The Parade, Ash Road, Hartley
Longfield, Kent DA3 8BG
Tel: 01474 703705
www.grahamsimpkinplanning.co.uk
Email: webmail@grahamsimpkinplanning.co.uk

Project Title Owlswood Cottage, Priestwood Road, Harvel, Meopham, DA13 0DA		Job No 4024
Drawing Title Proposed Block Plan	Drawing No 05	Revision A
Date 07.03.2024	Drawn by MS	Checked by PN
Scale 1:500 @ A3	Note	

