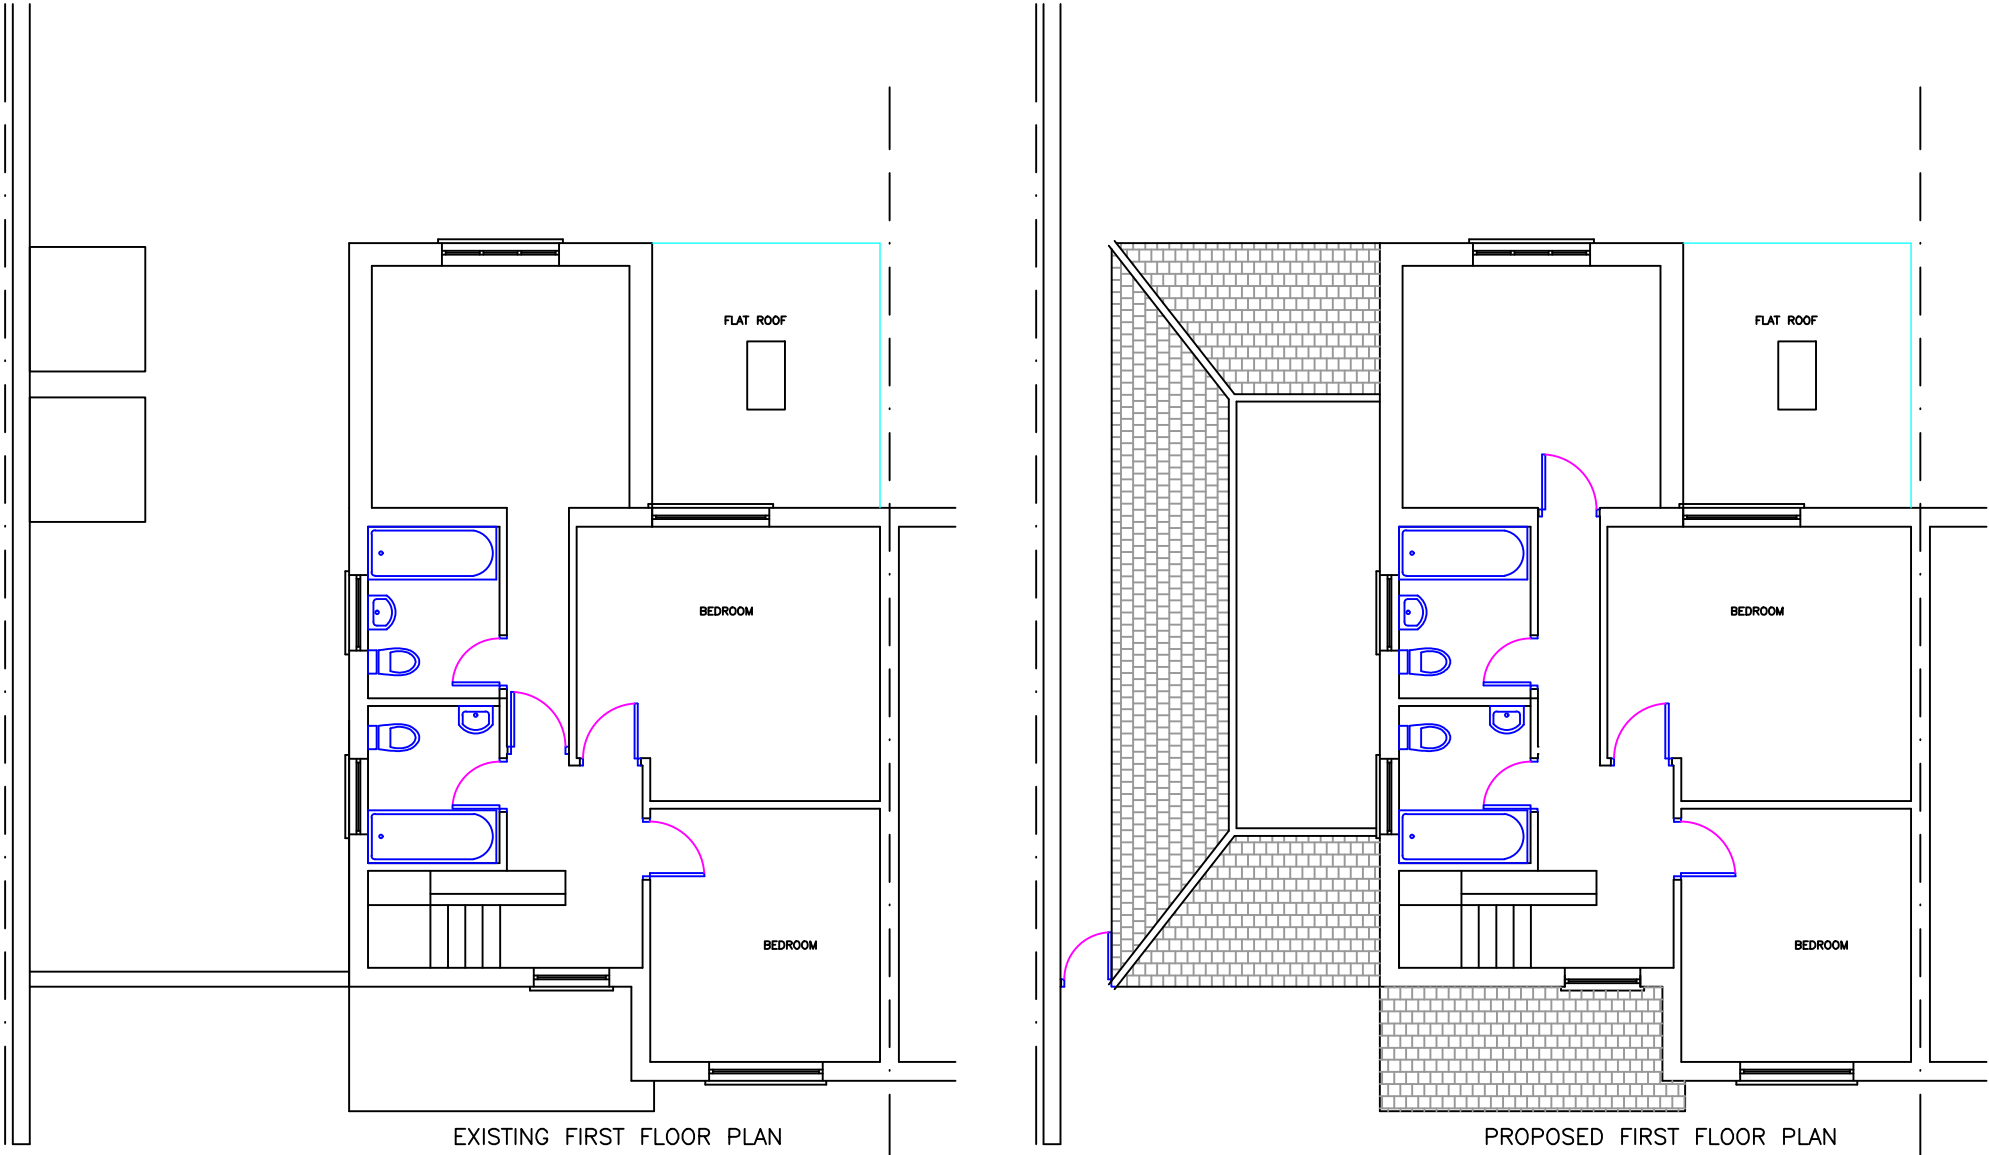


AGENT S HANSPAL		
PROJECT SINGLEV STOREY SIDE EXTENSION FOR MR AND MRS SANDHU		
ADDRESS 82 SNELLING AVENUE GRAVESEND KENT DA11 7ER		
DWG No. SAP.02	SCALE 1:100 @ A3	DATE JUNE 2023