




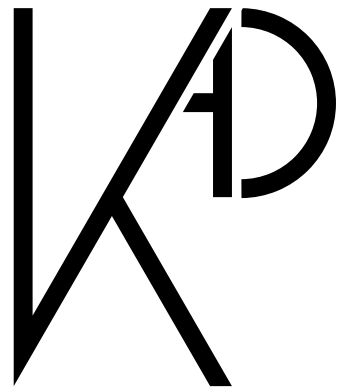

Existing Block Plan

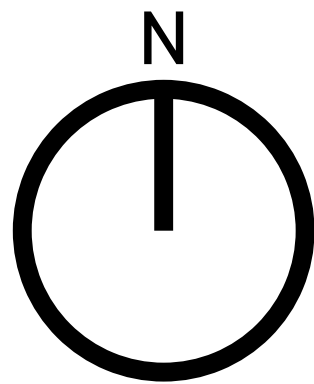

Proposed Block Plan

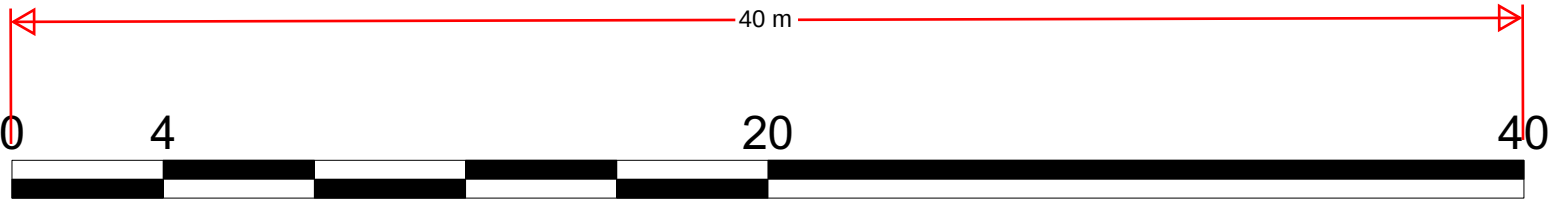

KIYANI ARCHITECTURE
AND DEVELOPMENTS

☎ | +44 7960 714649

✉ | ik@kiyaniad.com

🌐 | www.kiyaniad.com

1. Copyright of Kiyani Architecture and Developments Ltd
2. Do not scale from drawing.
3. Use figured dimensions only.
4. All dimensions to be checked on site.

/ First Issue 22.04.2024

Revision	Description	Date
----------	-------------	------

Client:
Vidal

Project:
20 Old Road West, Gravesand, DA11 0LJ

Drawing Title:
Existing and Proposed Block Plan

Project Number: 2030	Drawing Number: 11
-----------------------------	---------------------------

First Issue Date: 21.04.2024	Revision: /	Drawn By: IK	Checked By: KAD
--	-----------------------	------------------------	---------------------------

Drawing Status: **Planning** Scale: **1:200 @A1**