



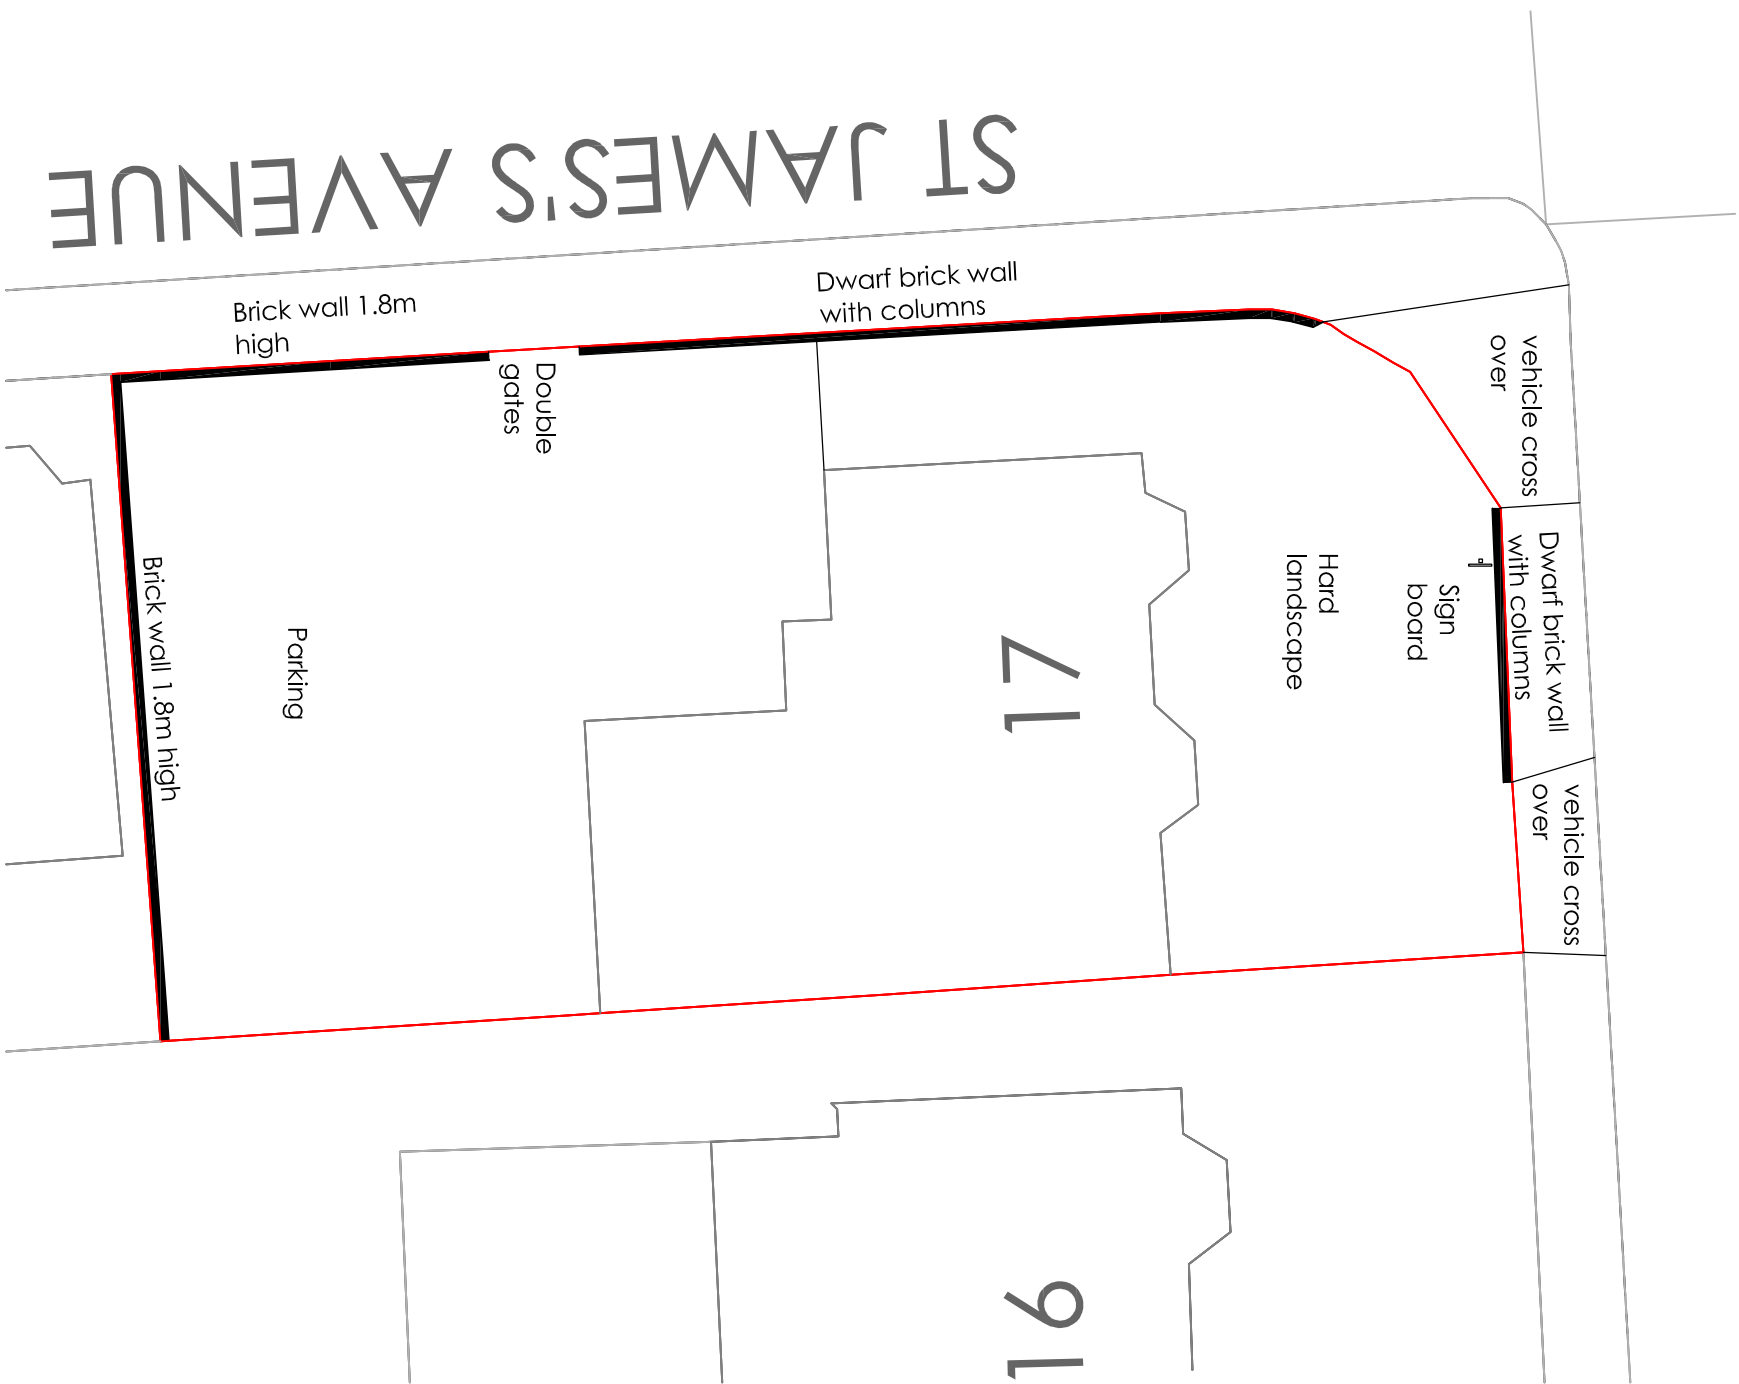

EXISTING BLOCK PLAN

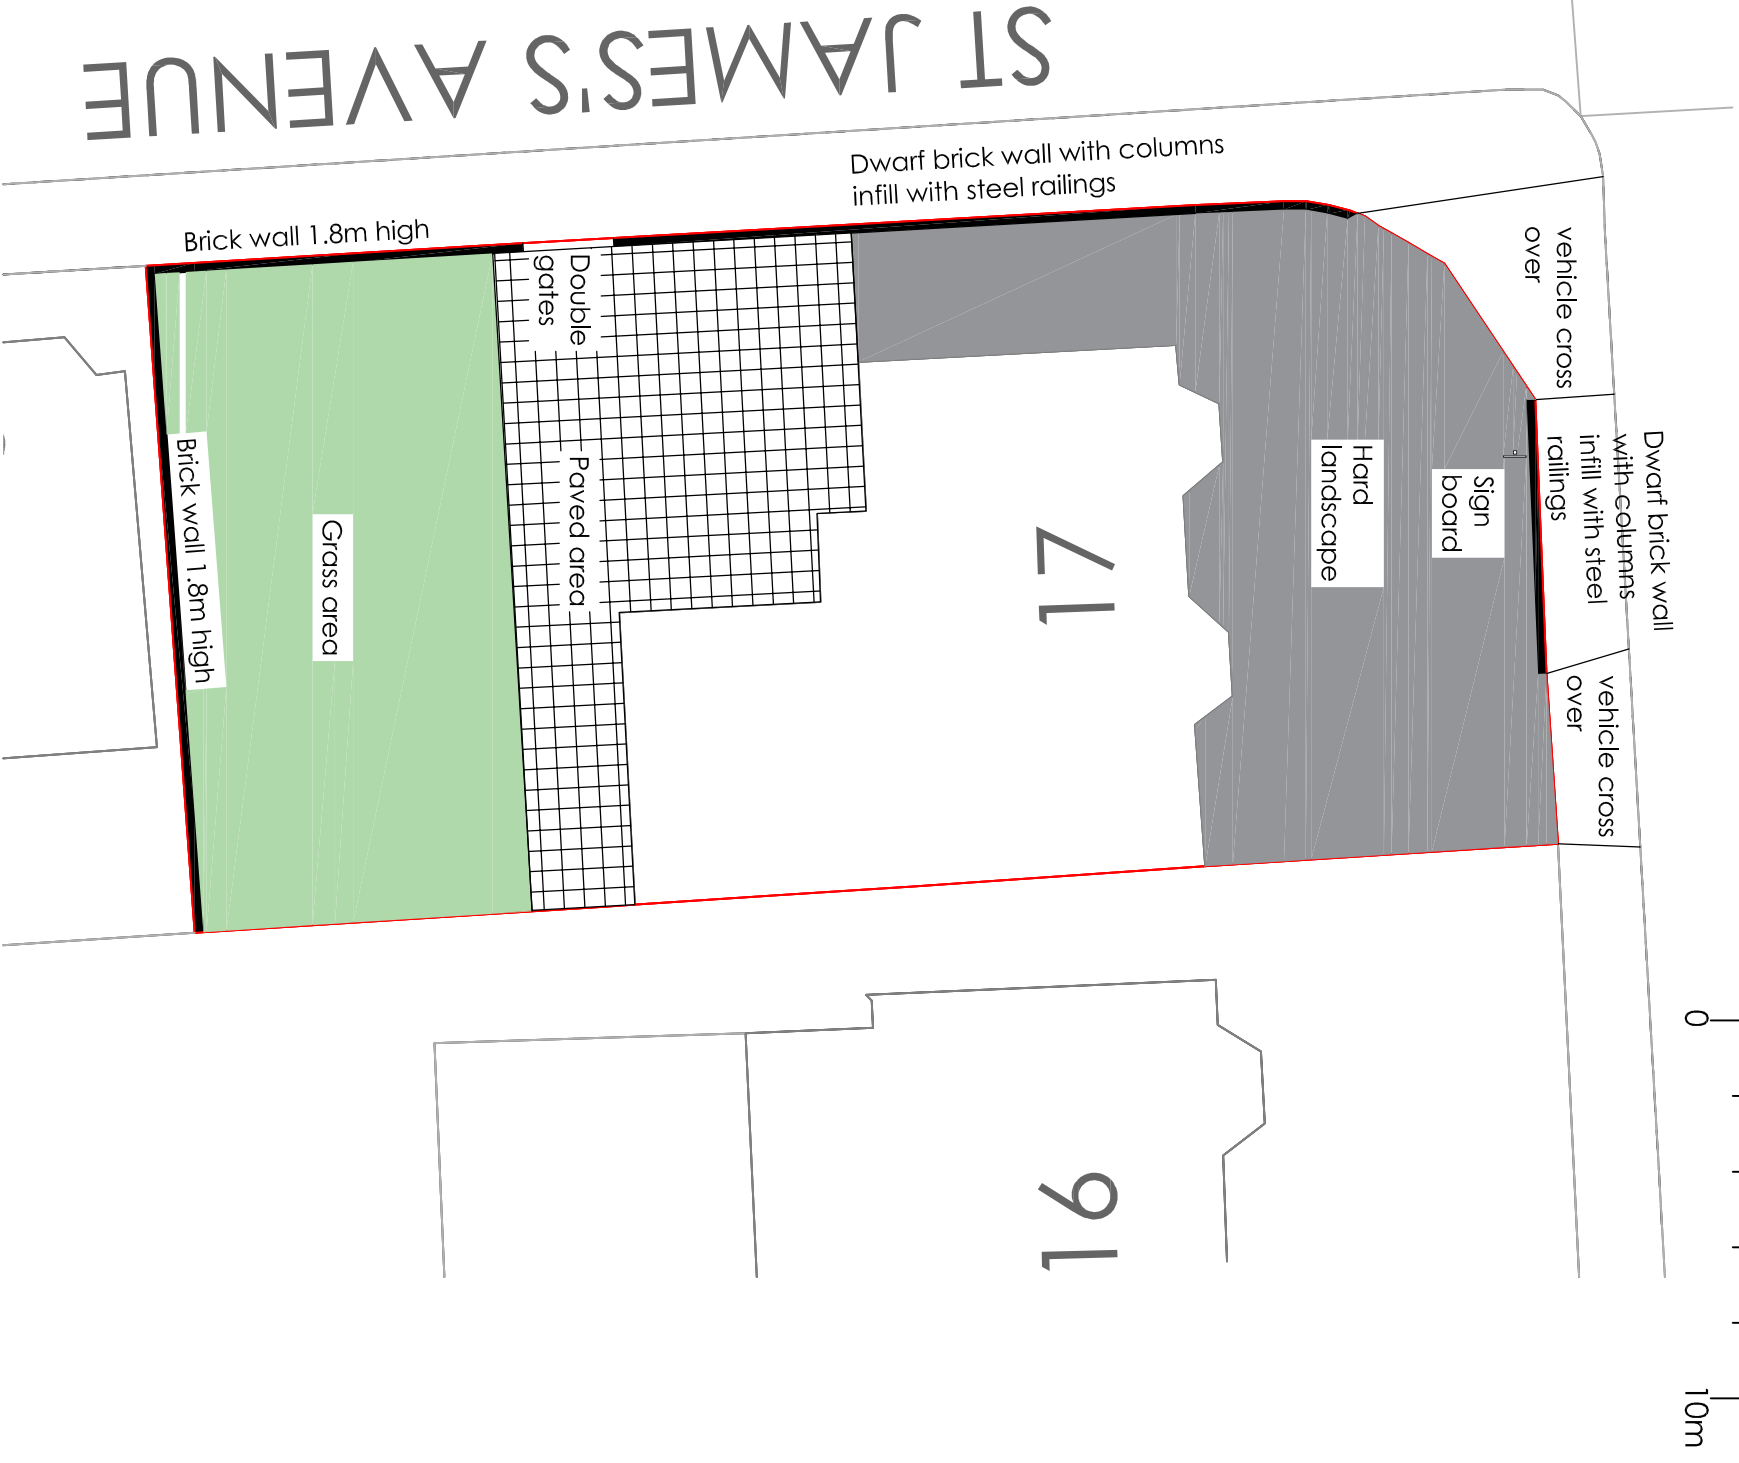

PROPOSED BLOCK PLAN

Project		Mr Anmol Katania	
17 Overcliffe London Road Gravesend Kent DA11 0EF		Conversion from Restaurant to Private Dwelling	
Drawing Title		Existing and Proposed Block Plans	
Rev	Description	Date	Drawn HC Date May 2023 Scale 1:200 Drawing No. I70C/A3/04