



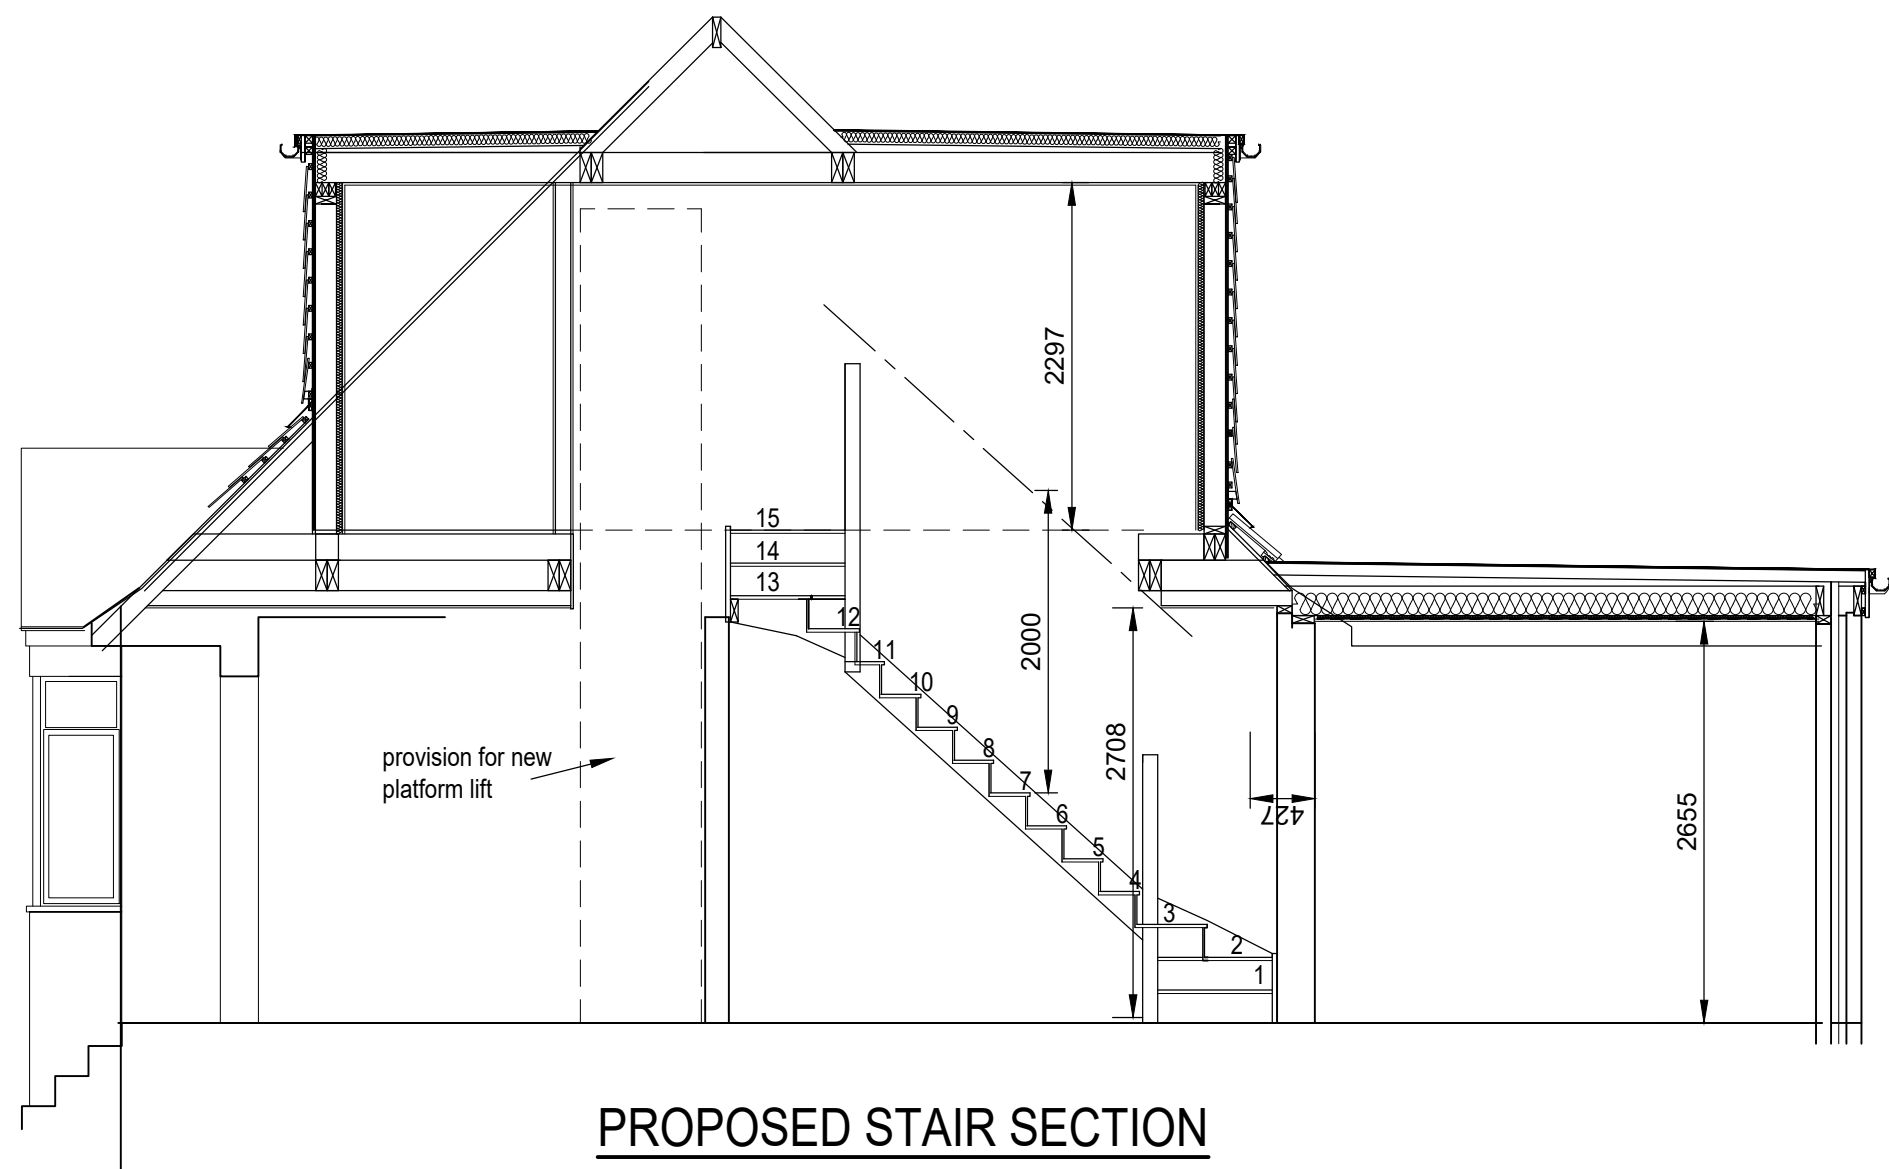


PROPOSED STAIR SECTION

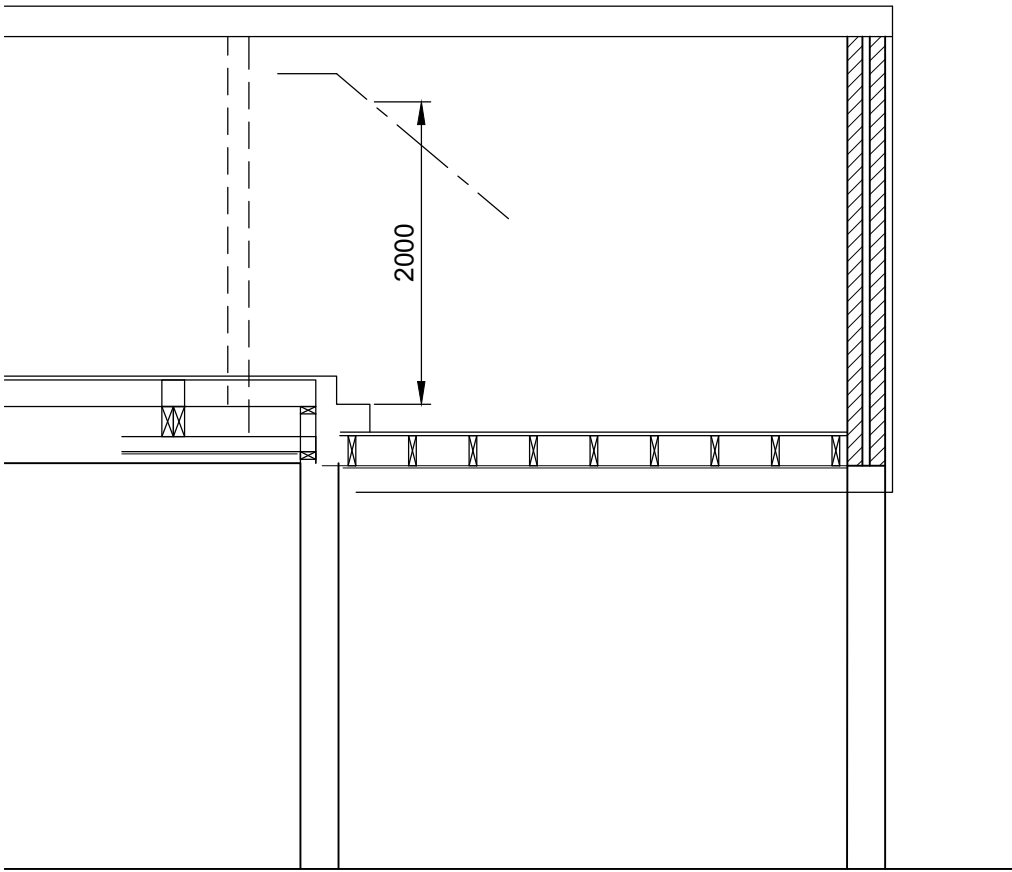

PROPOSED EN-SUITE SECTION

- NOTES
1. THE ORIGINAL SIZE OF THIS DRAWING IS A1.
 2. THIS DRAWING IS TO BE READ IN CONJUNCTION WITH ALL RELEVANT ARCHITECTS, ENGINEERS, SERVICES ENGINEERS AND ANY OTHER SPECIALISTS DETAILS/DRAWINGS AND THE SPECIFICATION.
 3. ALL DIMENSIONS ARE IN MILLIMETRES.
 4. ALL LEVELS ARE IN METRES.
 5. ALL DIMENSIONS ARE TO BE CONFIRMED AND CHECKED ON SITE PRIOR TO COMMENCEMENT OF FABRICATION DRAWINGS AND/OR SITE WORKS.
 6. ALL WORKS ARE TO BE CARRIED OUT IN ACCORDANCE WITH ALL RELEVANT BRITISH STANDARDS, CODES OF PRACTICE, BUILDING REGULATIONS, HEALTH AND SAFETY REQUIREMENTS AND MANUFACTURERS RECOMMENDATIONS.
 7. ALL STEELS TO BE FIRE PROTECTED TO BUILDING CONTROL REQUIREMENTS
 8. DO NOT SCALE FROM THIS DRAWING.

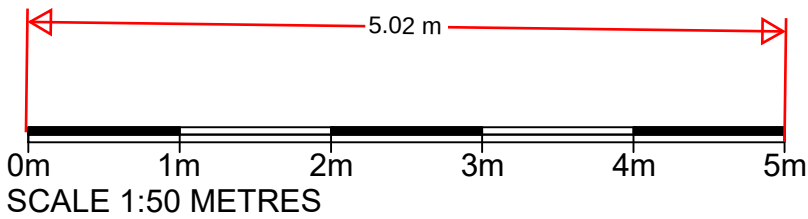

PRELIMINARY

P3	TITLES REVISED	05/12/23	
P2	SECTIONS REVISED TO SUIT REAR DORMER	11/10/23	
P1	ISSUED FOR INFORMATION & COMMENT	07/10/23	
REV		DATE	CHKD



Planning Permissions and Building Control Services

Church Road
Perrisbury, Kent TN2 4BS.
E-mail: info@cjhardingdesign.co.uk

Tel: 07946 775594
www.cjhardingdesign.co.uk

PROJECT TITLE:
**80 DOWNS ROAD
ISTEAD RISE DA13 9HQ**

DRAWING TITLE:
PROPOSED SECTIONS

CLIENT:
.

ARCHITECT:

DATE: 29/09/23	DRAWN c.j.h	
SCALE (@ A1): 1:50	DRAWING No: 025/2023/14	REV: P3