


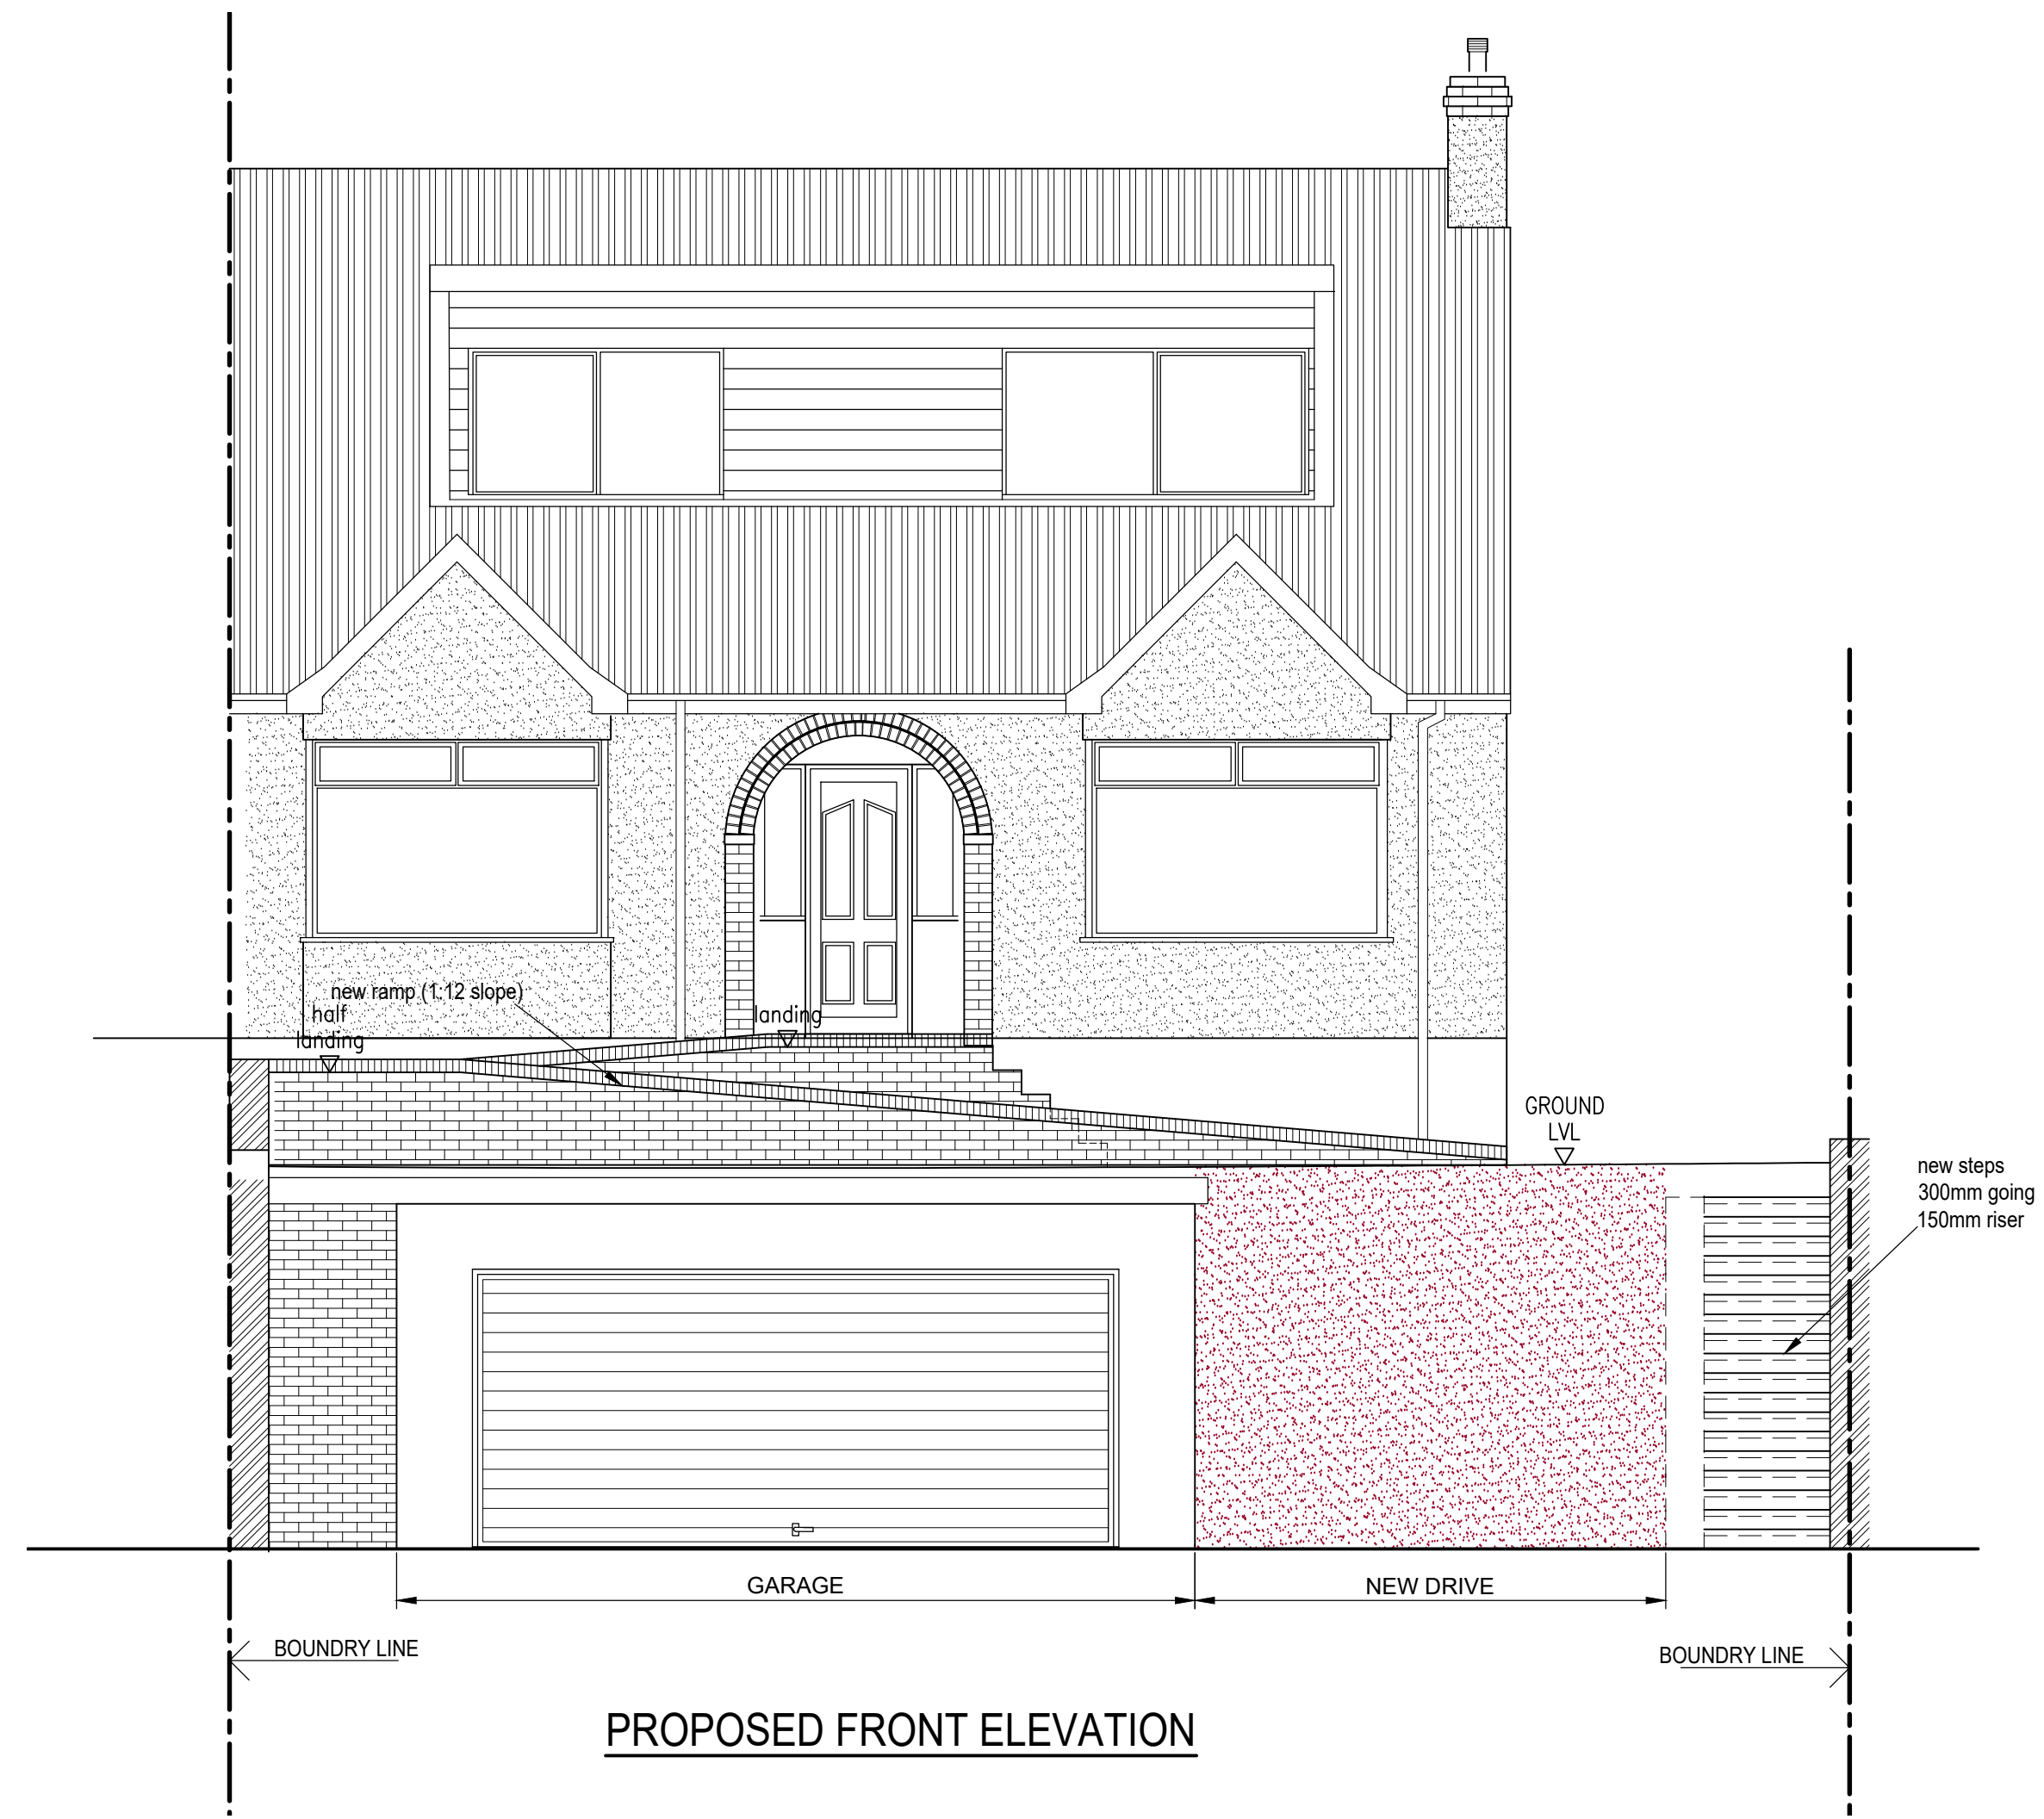

CLIENT:		
ARCHITECT:		
DATE: 05/11/23	DRAWN c.j.h	
SCALE (@ A1): 1:50	DRAWING No: 025/2023/20	REV: P2