



MATERIALS


ROOF
ROOF TILES - COLOUR TO MATCH MAIN DWELLING

WALLS
FACING BRICKWORK TO MATCH MAIN DWELLING


WINDOWS & DOORS
COLOURED uPVC TO MATCH MAIN DWELLING

NOTE; COLOURS ON ELEVATIONS ARE INDICATIVE ONLY AND NOT NECESSARILY A TRUE COLOUR REPRESENTATION OF THE ACTUAL PRODUCT


ONLY AREAS OF NEW WORK SHOWN
HATCHED/SHADED

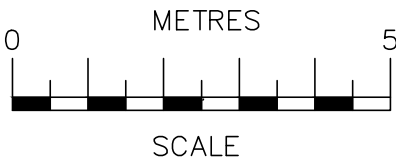

SCALE BAR @ 1:100

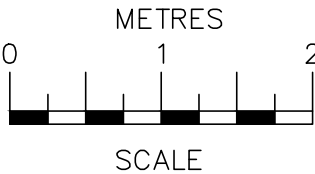

SCALE BAR @ 1:50

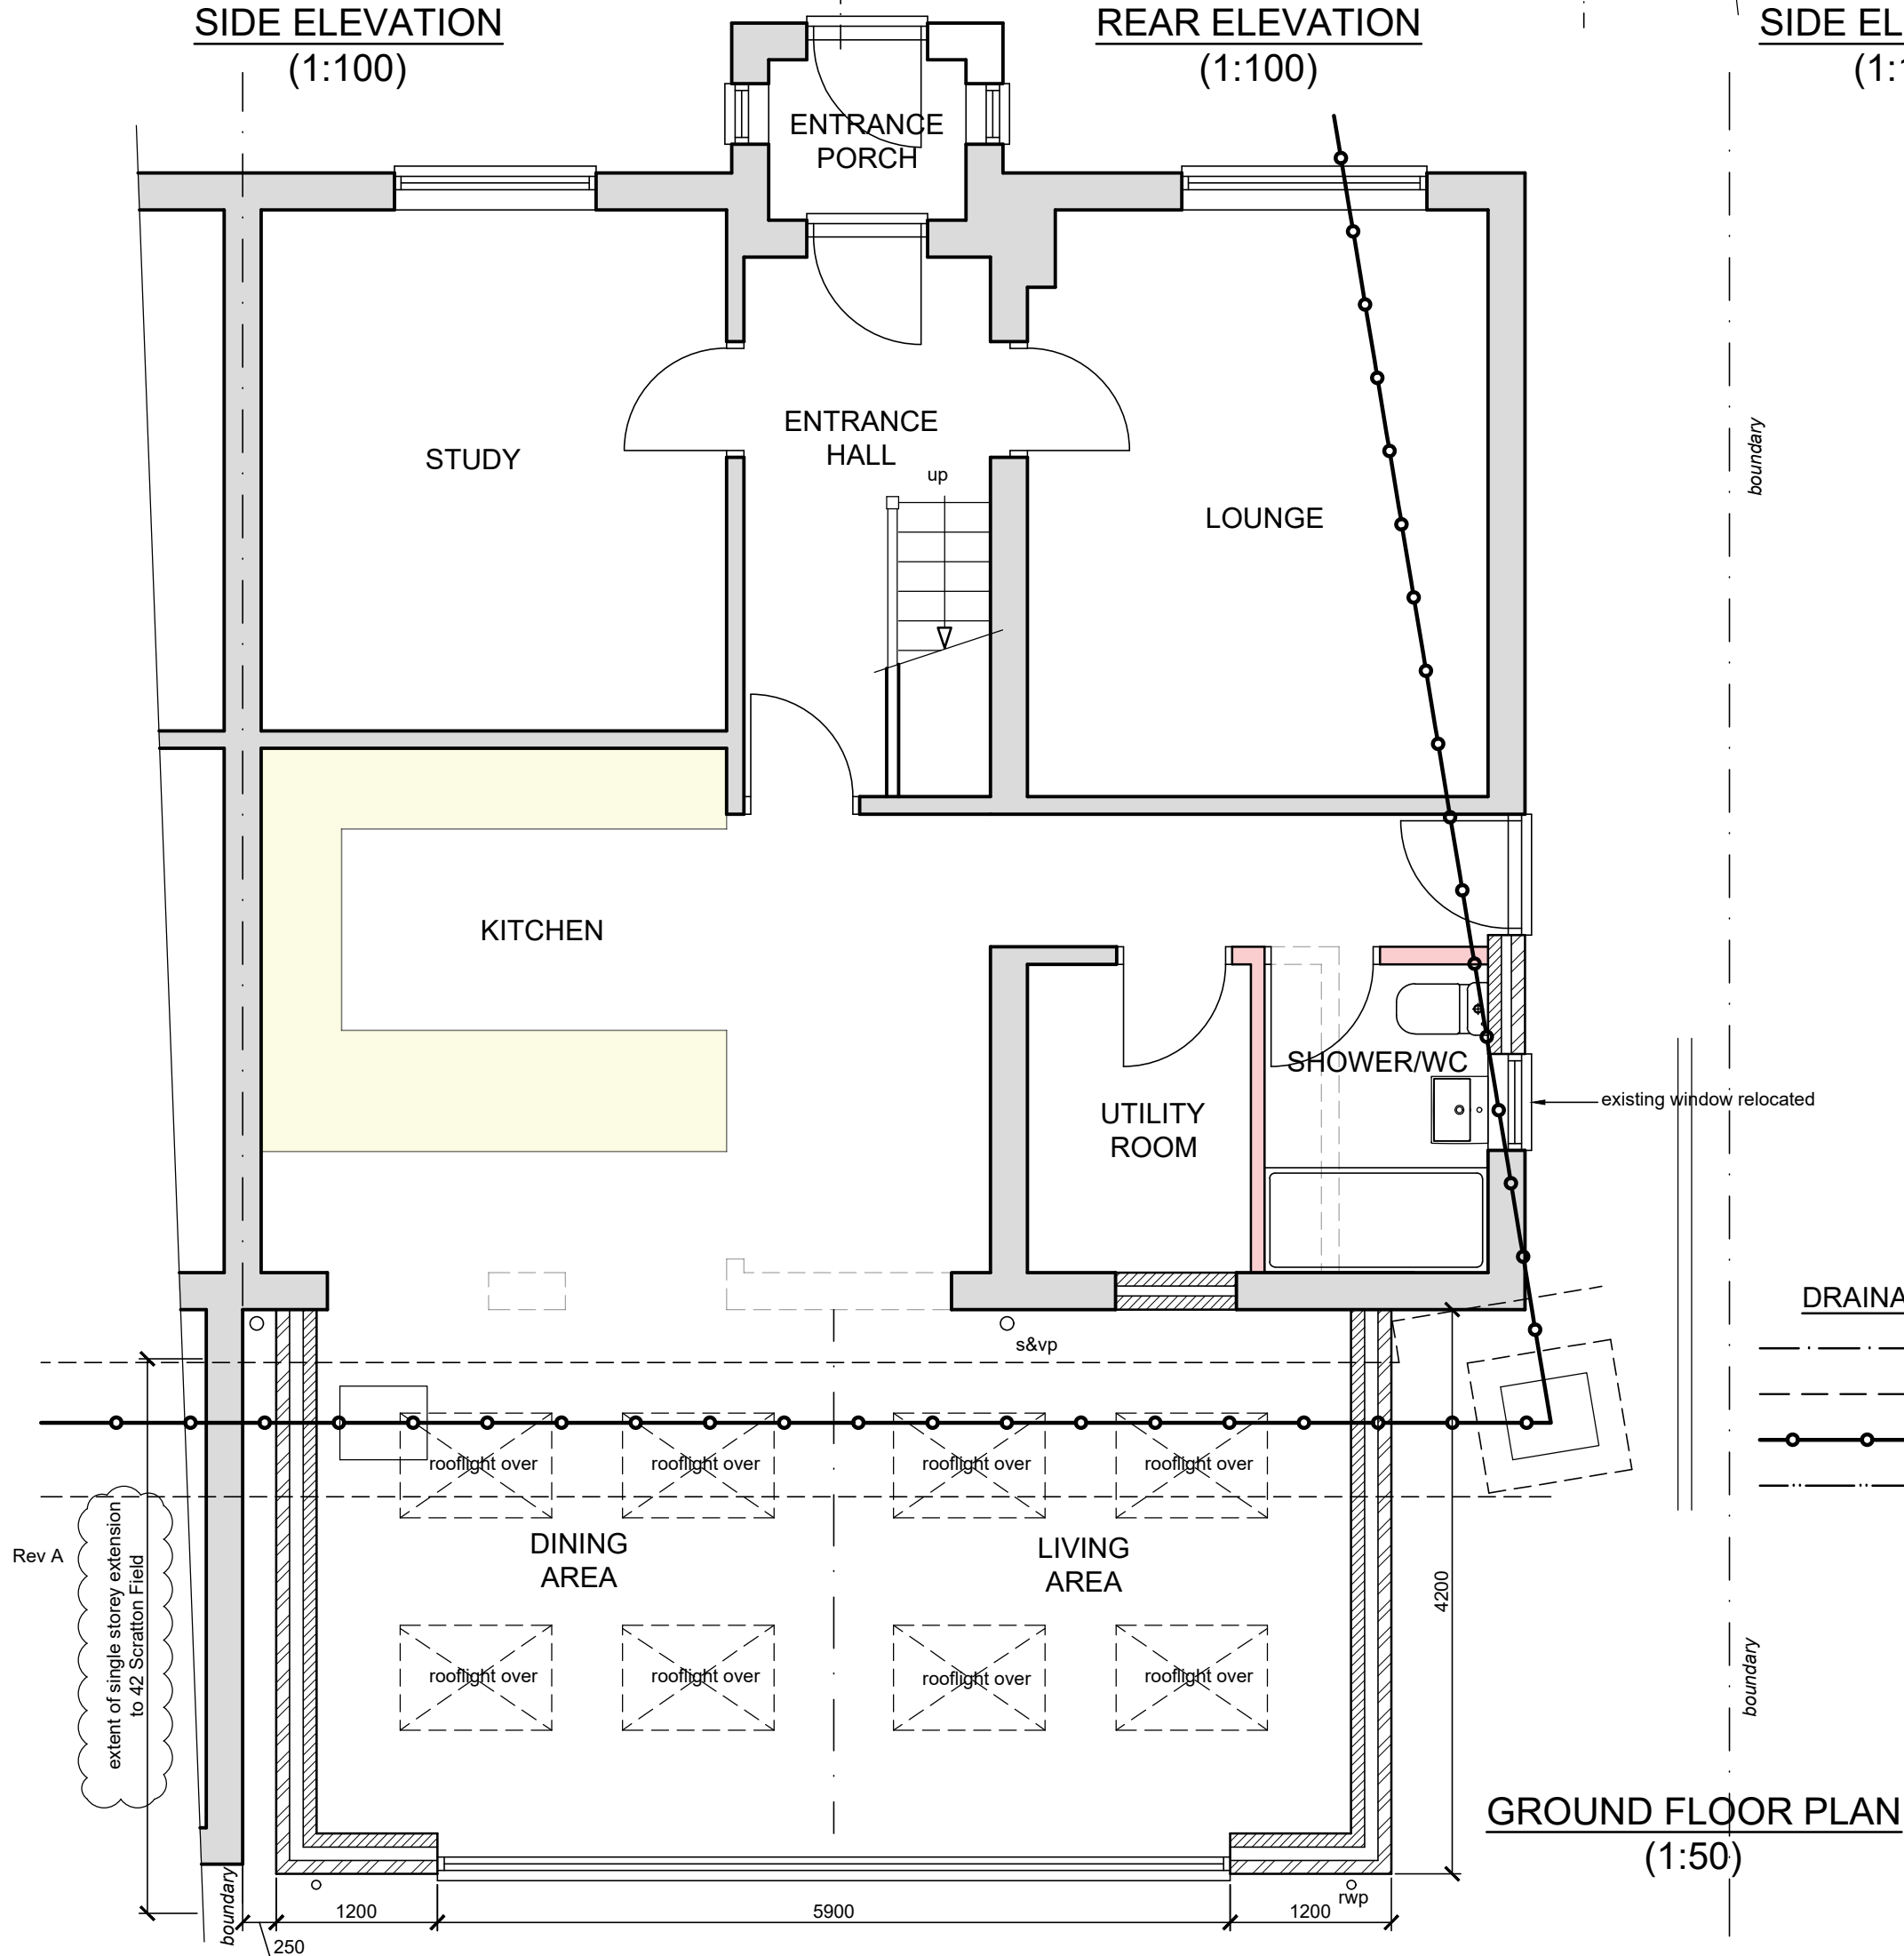

DRAINAGE LEGEND

- EXISTING 100mm PRIVATE DRAIN
- EXISTING PRIVATE DRAIN REMOVED
- EXISTING 100mm PUBLIC SEWER
- PROPOSED 100mm PRIVATE DRAIN

14/08/23	A	Note re extension to neighbour added
Date	No	Revision
Penfold Project Services		
Epmarket, Wrotham Road, Meopham, Kent, DA13 0JH Telephone: 01474 816690 e-mail: apenfold448@btinternet.com		
Job Title:	41 SCRATTON FIELDS SOLE STREET COBHAM KENT DA12 3AS	
Dwg Title:	PLANS & ELEVATIONS AS PROPOSED	
Scale:	1:50 & 1:100 @ A2	
Dwg No.:	02A	
Date:	July 2023	