
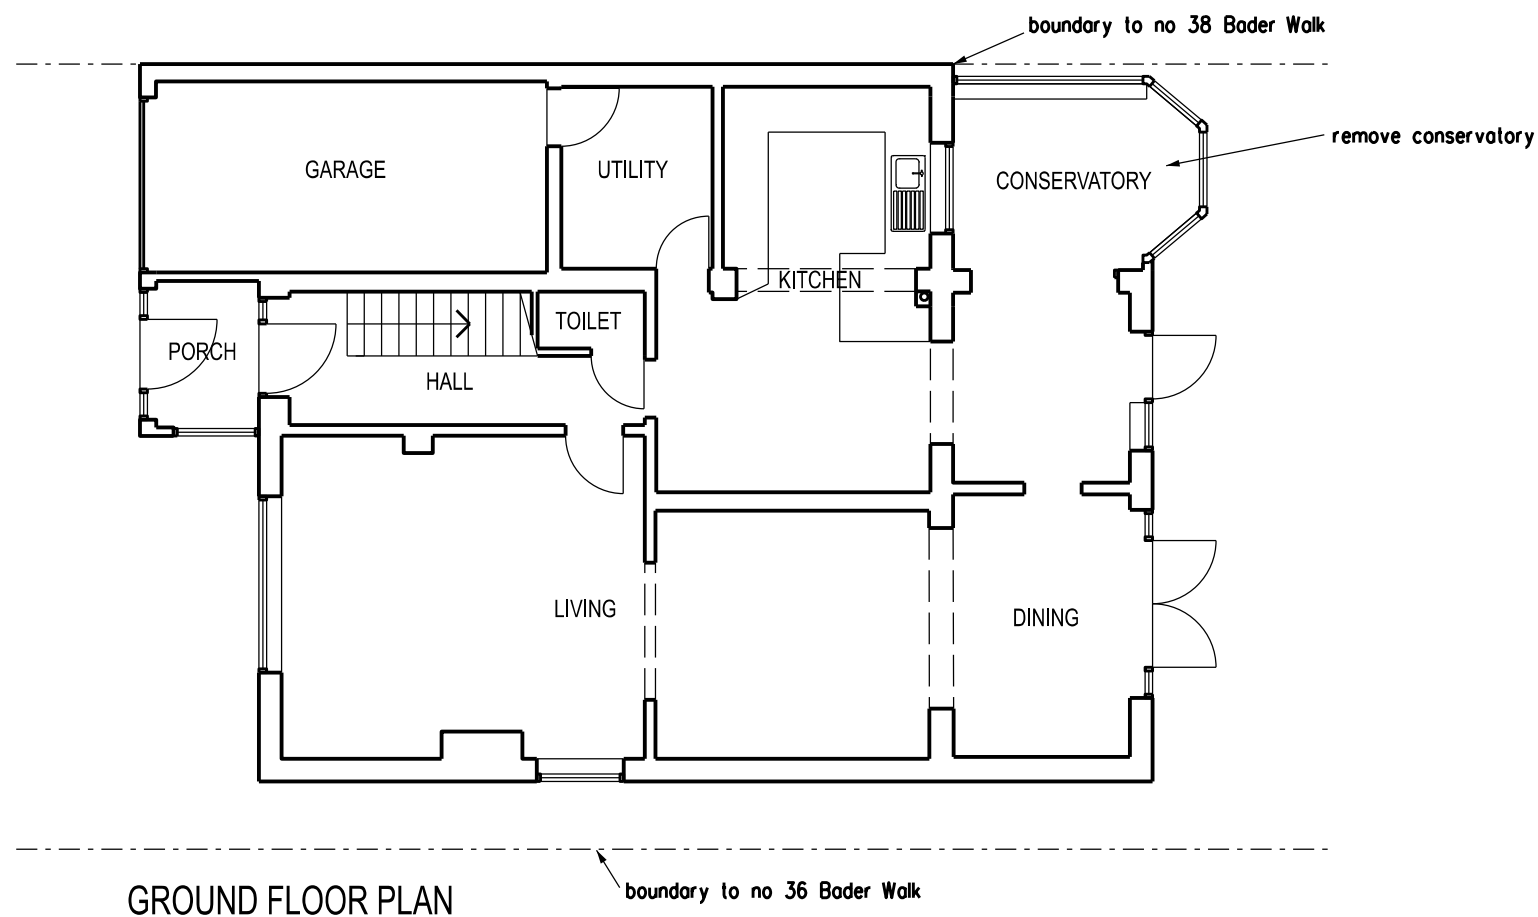


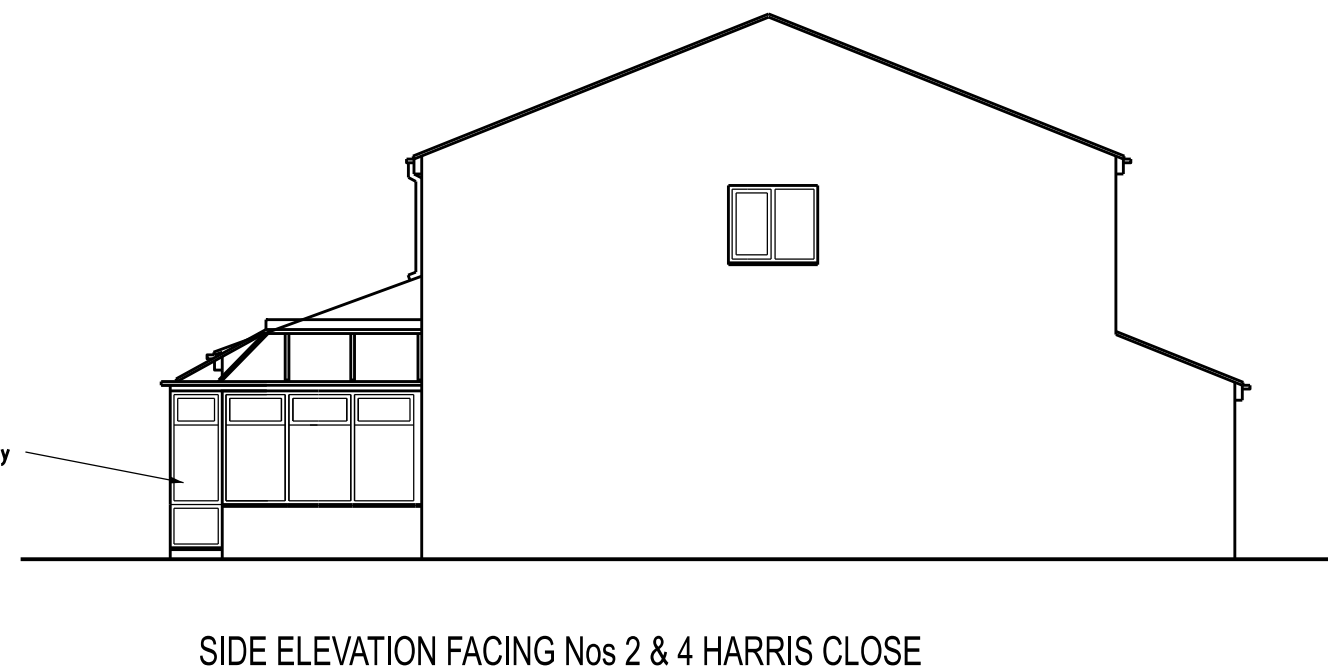

REVISION DATE

ARCHITECT
TA ARCHITECTS
11 JOYDENS WOOD ROAD BEXLEY
KENT DA5 2HS Tel 07905 130591
ta140256@googlemail.com

JOB
PROPOSED GROUND FLOOR
REAR EXTENSION
AT 38 BADER WALK
NORTHFLEET KENT DA11 8PU

DRAWING
EXISTING GROUND FLOOR
PLAN AND ELEVATIONS

SCALE DATE
1:100 AT A3 JULY 2023

DRAWING NO.
LB/03

