

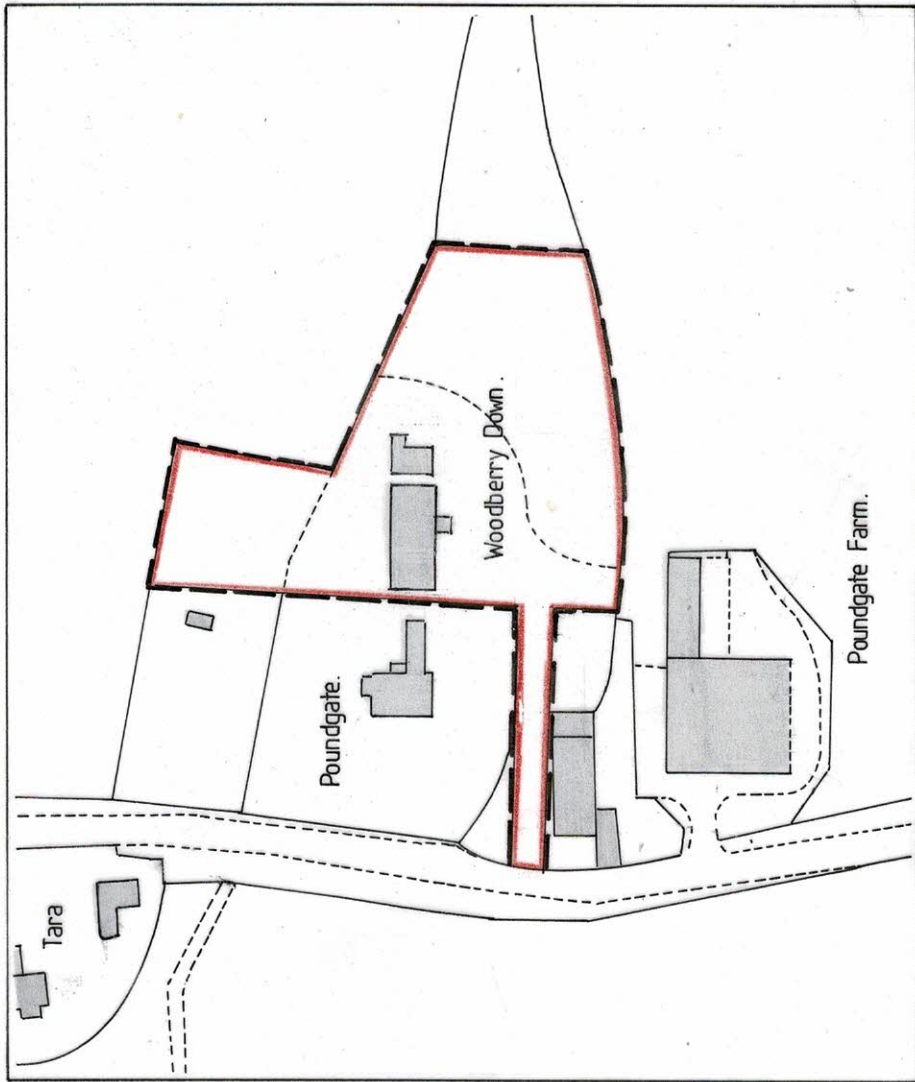


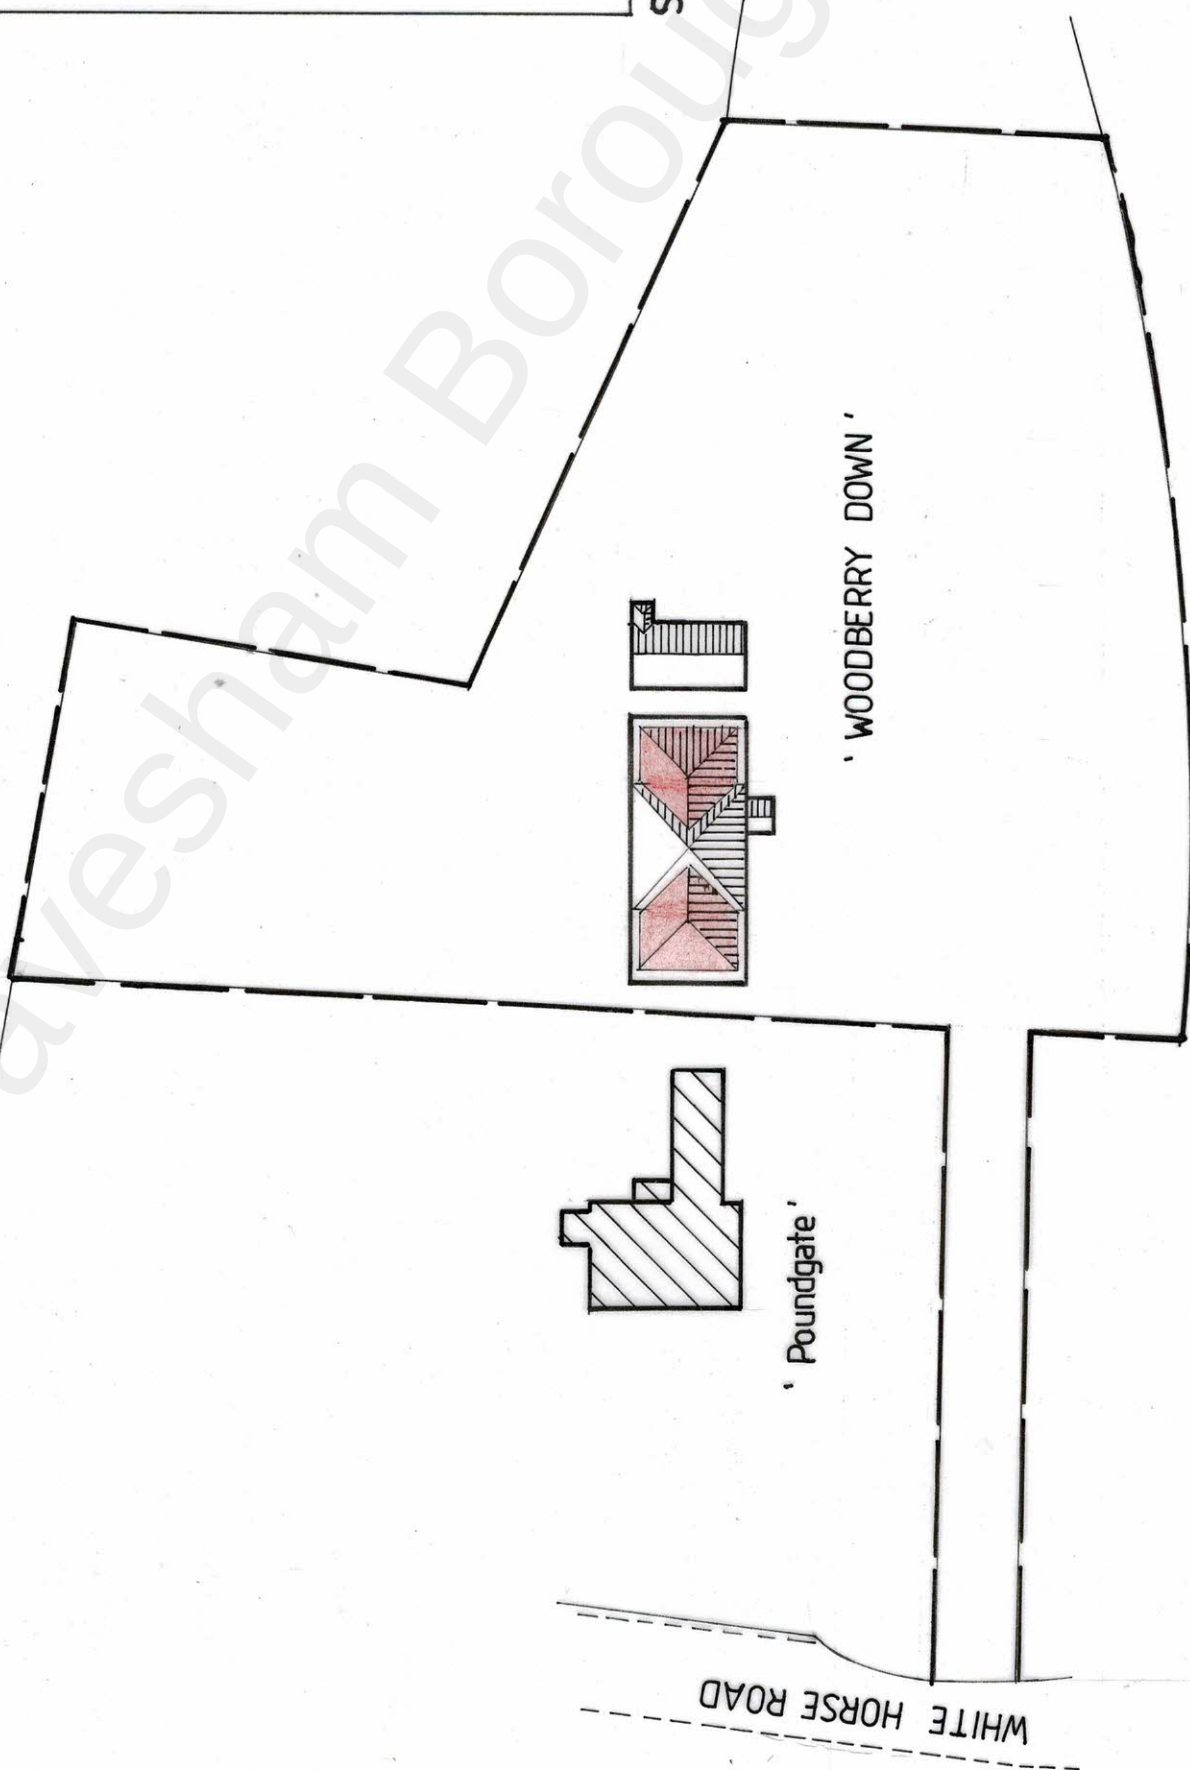

SITE LOCATION PLAN

SCALE 1/1250

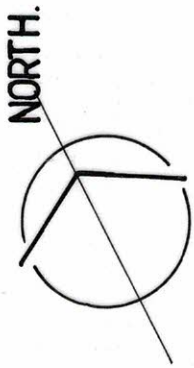

BLOCK & SITE LOCATION PLAN

 STEWART ELCOMB Architectural & Planning Consultants Ivy Cottage, Staplestreet, Hernhill, Faversham, Kent. ME13 9UB Telephone : 01227 751262 or 07944 658615. Email : stewartelcomb@aol.com	
TITLE PROPOSED FIRST FLOOR SIDE EXTENSIONS AT 'WOODBERRY DOWN' WHITE HORSE ROAD, HARVEL, DA13 0UF	
SCALE 1/500	DATE 11/2021
CLIENT MR. D. BLACKNELL.	
DRG N° 1772/6A	

REV A - 01/22 - CORRECTED SCALE BAR - 1250