



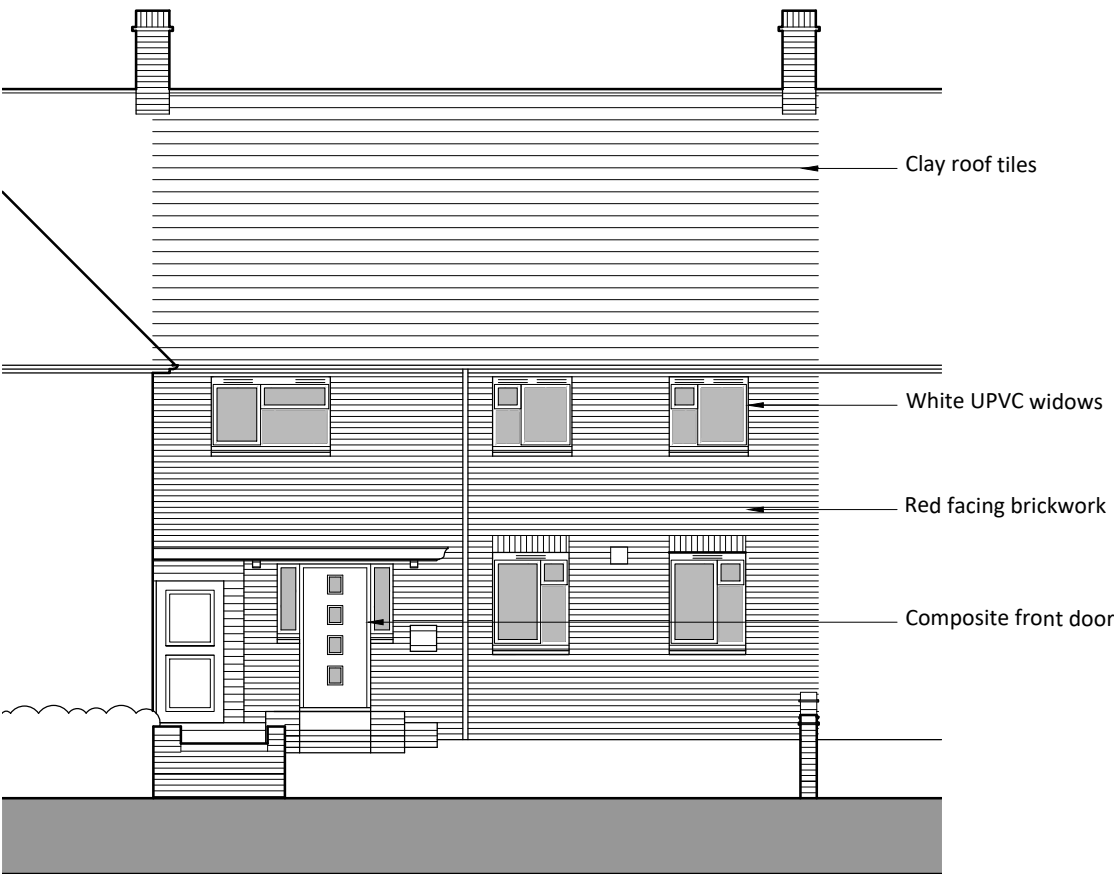


Existing Front (North-East) Elevation
1100

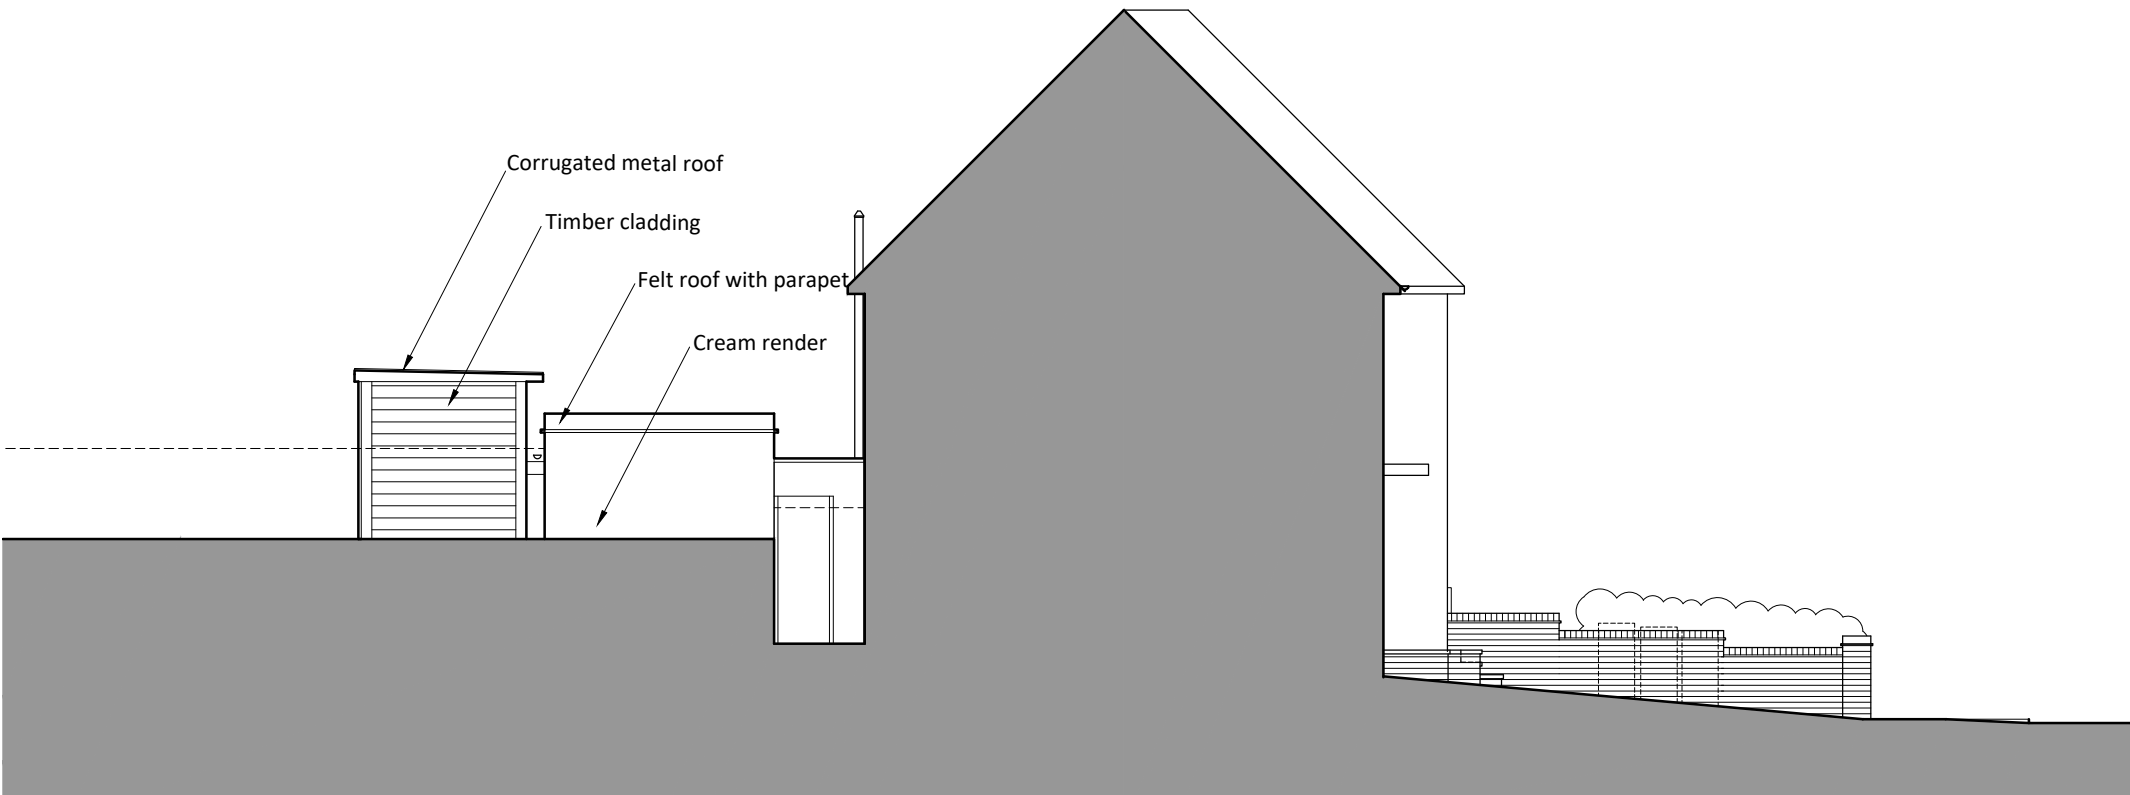


Existing Side (South-East) Elevation
1100



Existing Rear (South-West) Elevation
1100

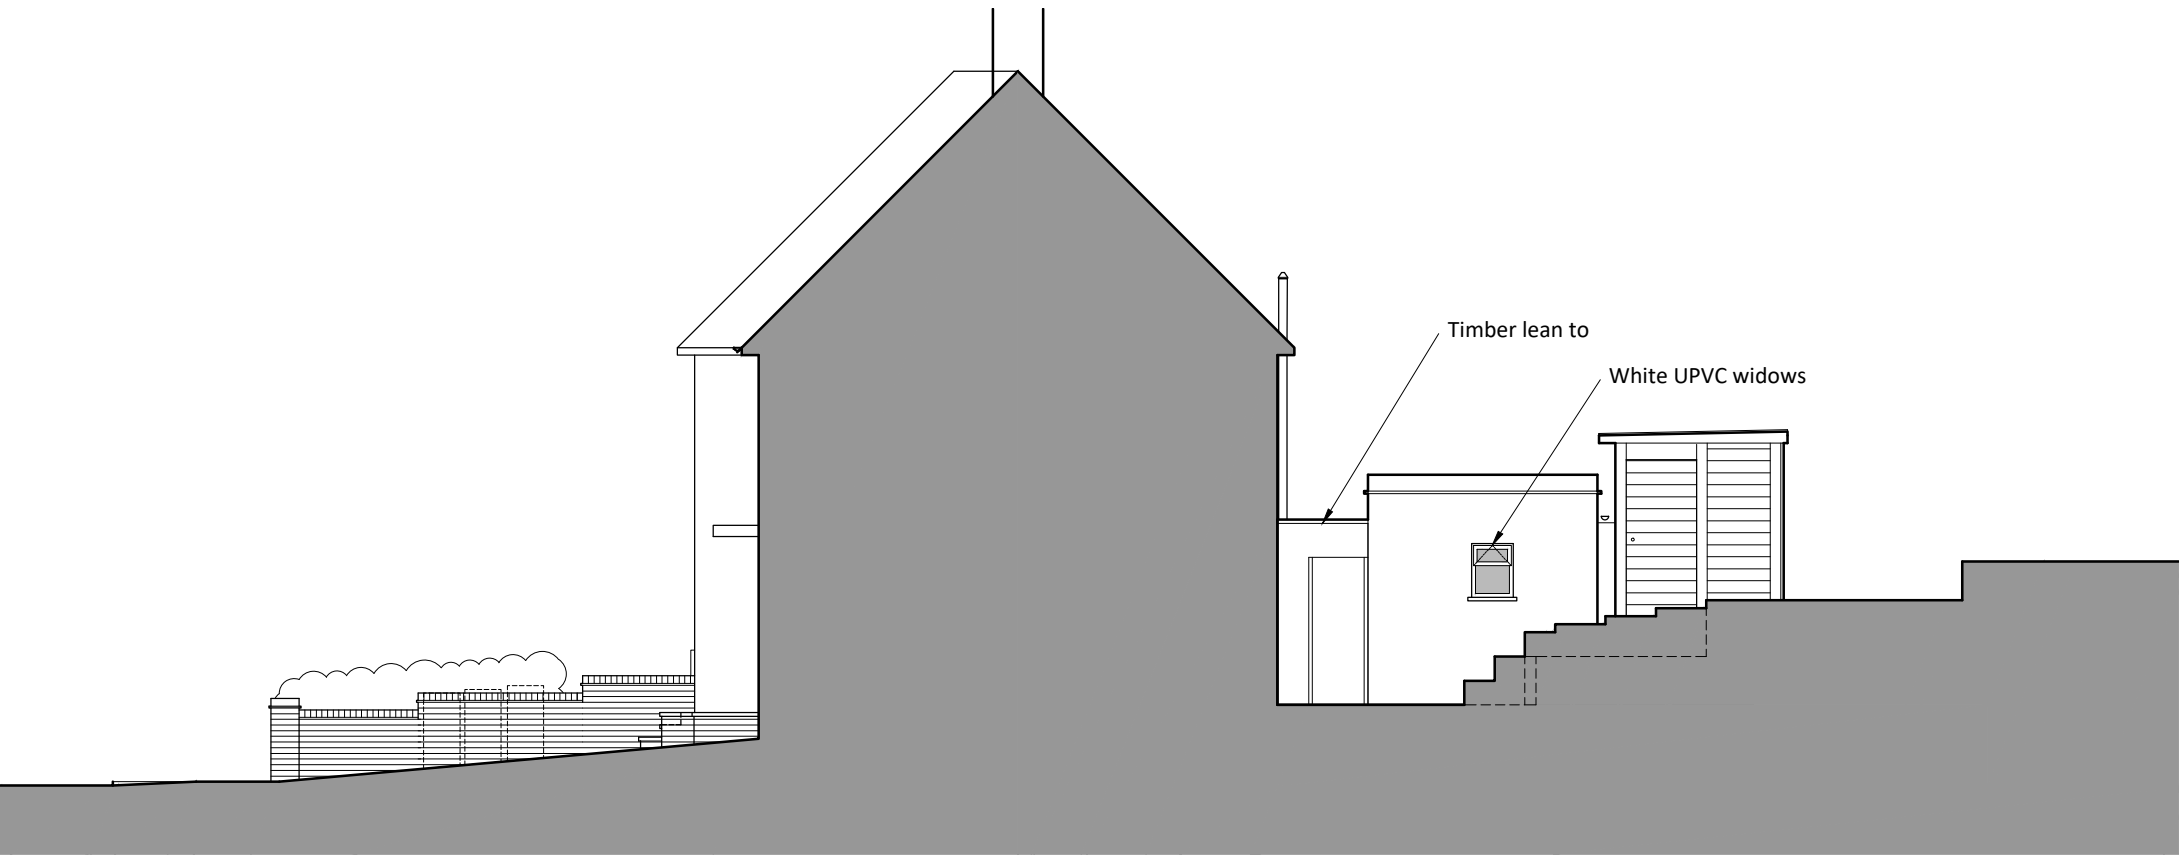

Existing Side (North-West) Elevation
1100

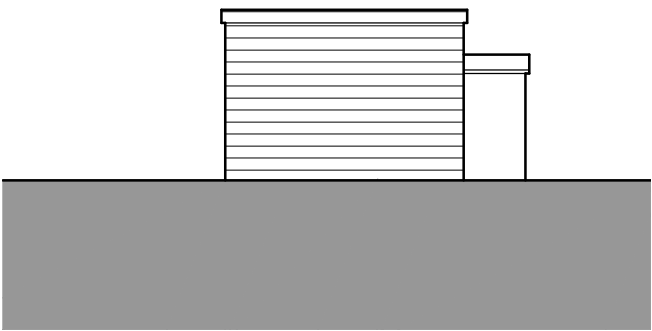

Existing Rear (South-West) Outbuilding Elevation
1100



2 The Parade, Ash Road, Hartley
Longfield, Kent, DA3 8BG
Tel: 01474 703705
www.gsplanning.uk
Email: office@gsplanning.uk

Project Title 70 Truro Road, Gravesend, DA12 5RF		Job No 4015
Drawing Title Existing Elevations	Drawing No 03	Revision A
Date 22.12.2023	Drawn by DA/MS	Checked by RO
Scale 1100 @ A2	Note	

0 1 2 3 4 5 6
metres