




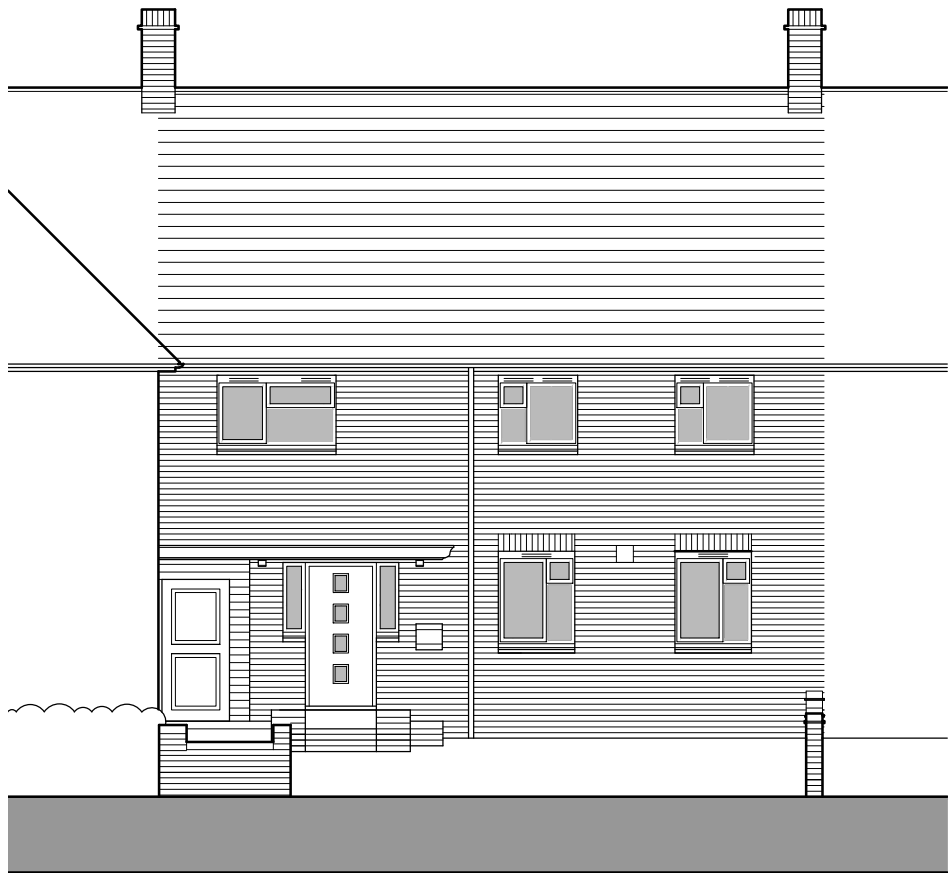


Proposed Front (North-East) Elevation - To remain as existing
1100

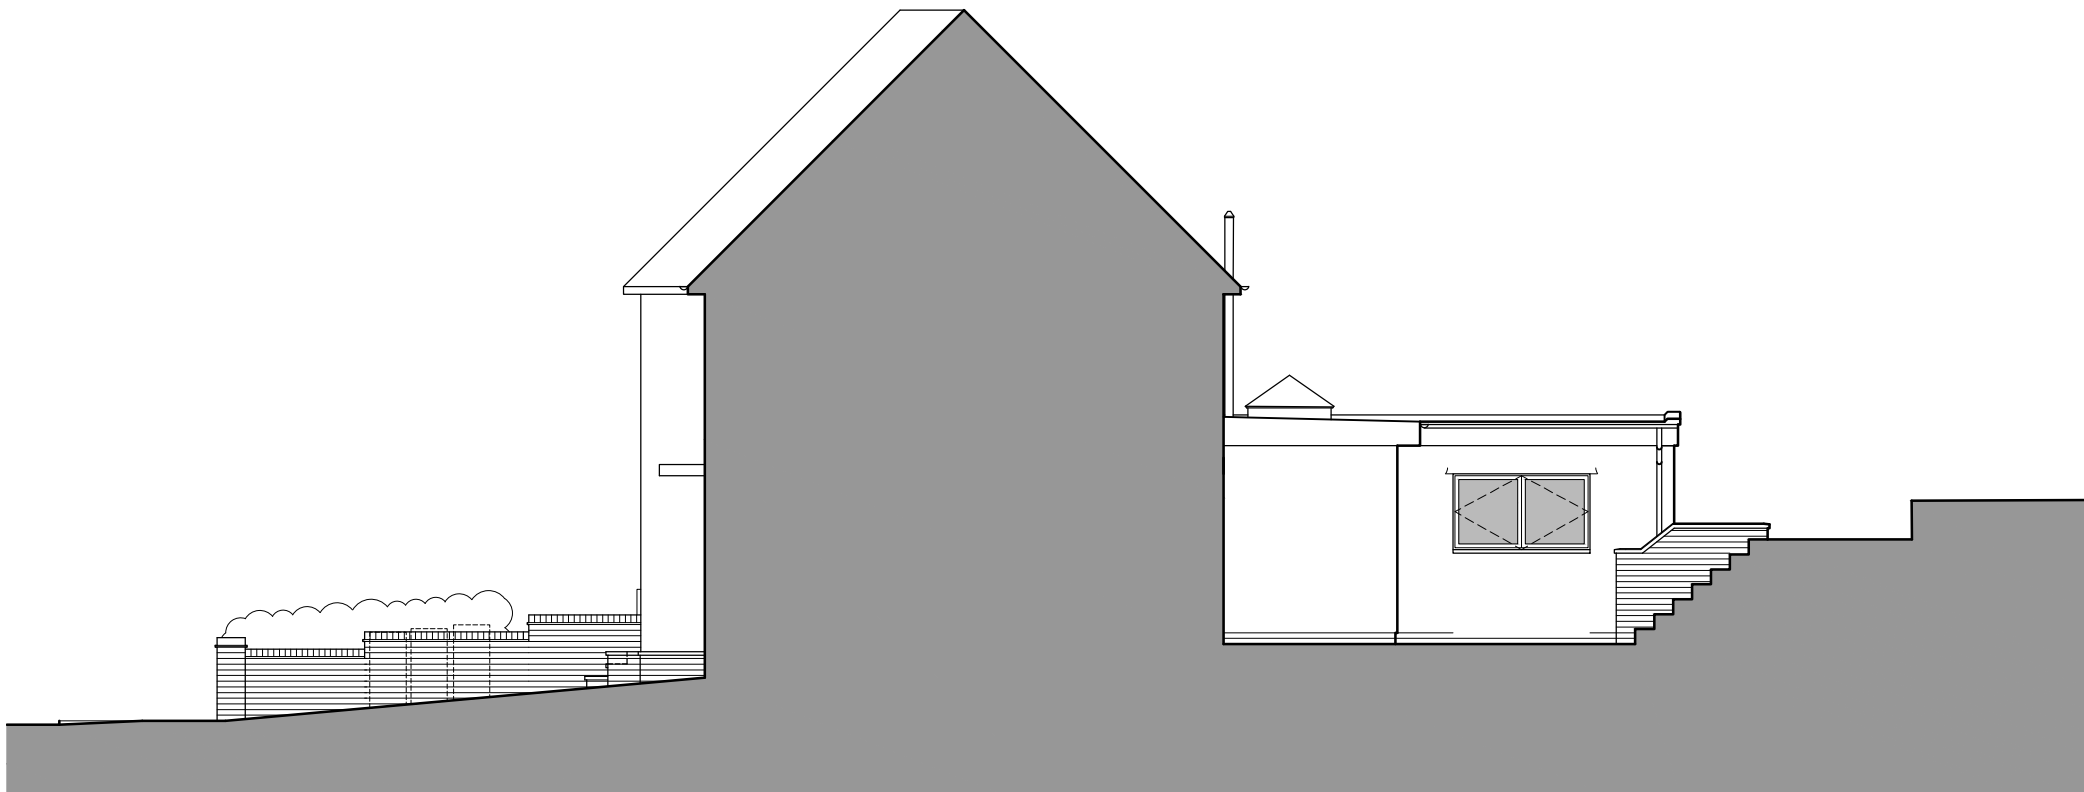

Proposed Side (North-West) Elevation
1100

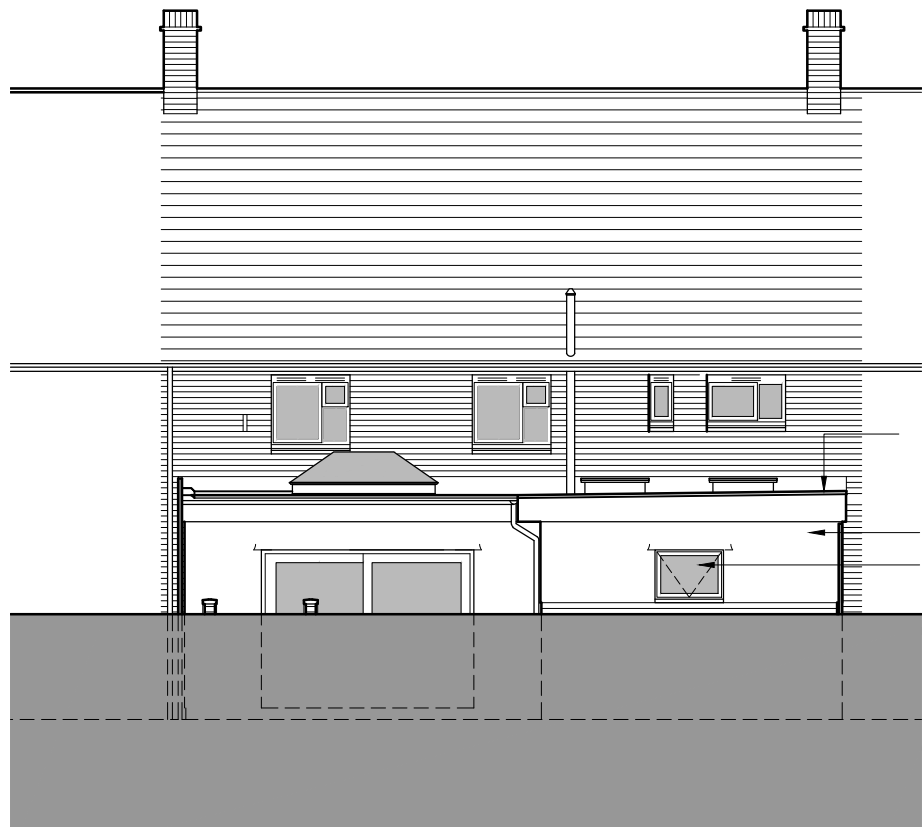


Proposed Rear (South-West) Elevation
1100

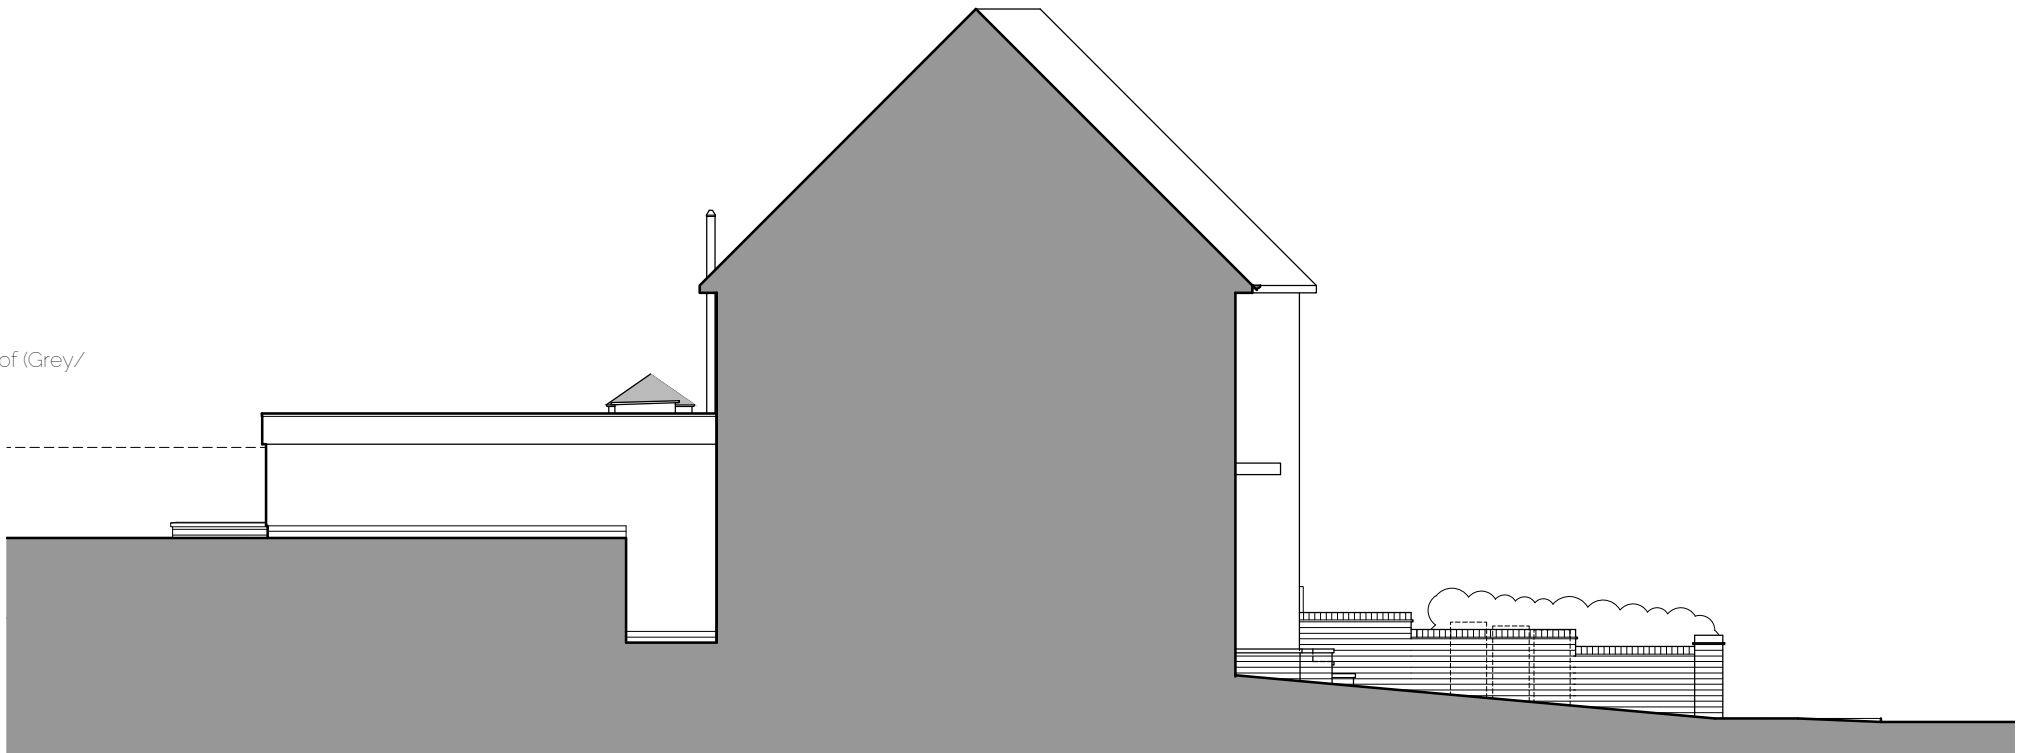

Proposed Side (South-East) Elevation
1100



Proposed Section A-A
1100

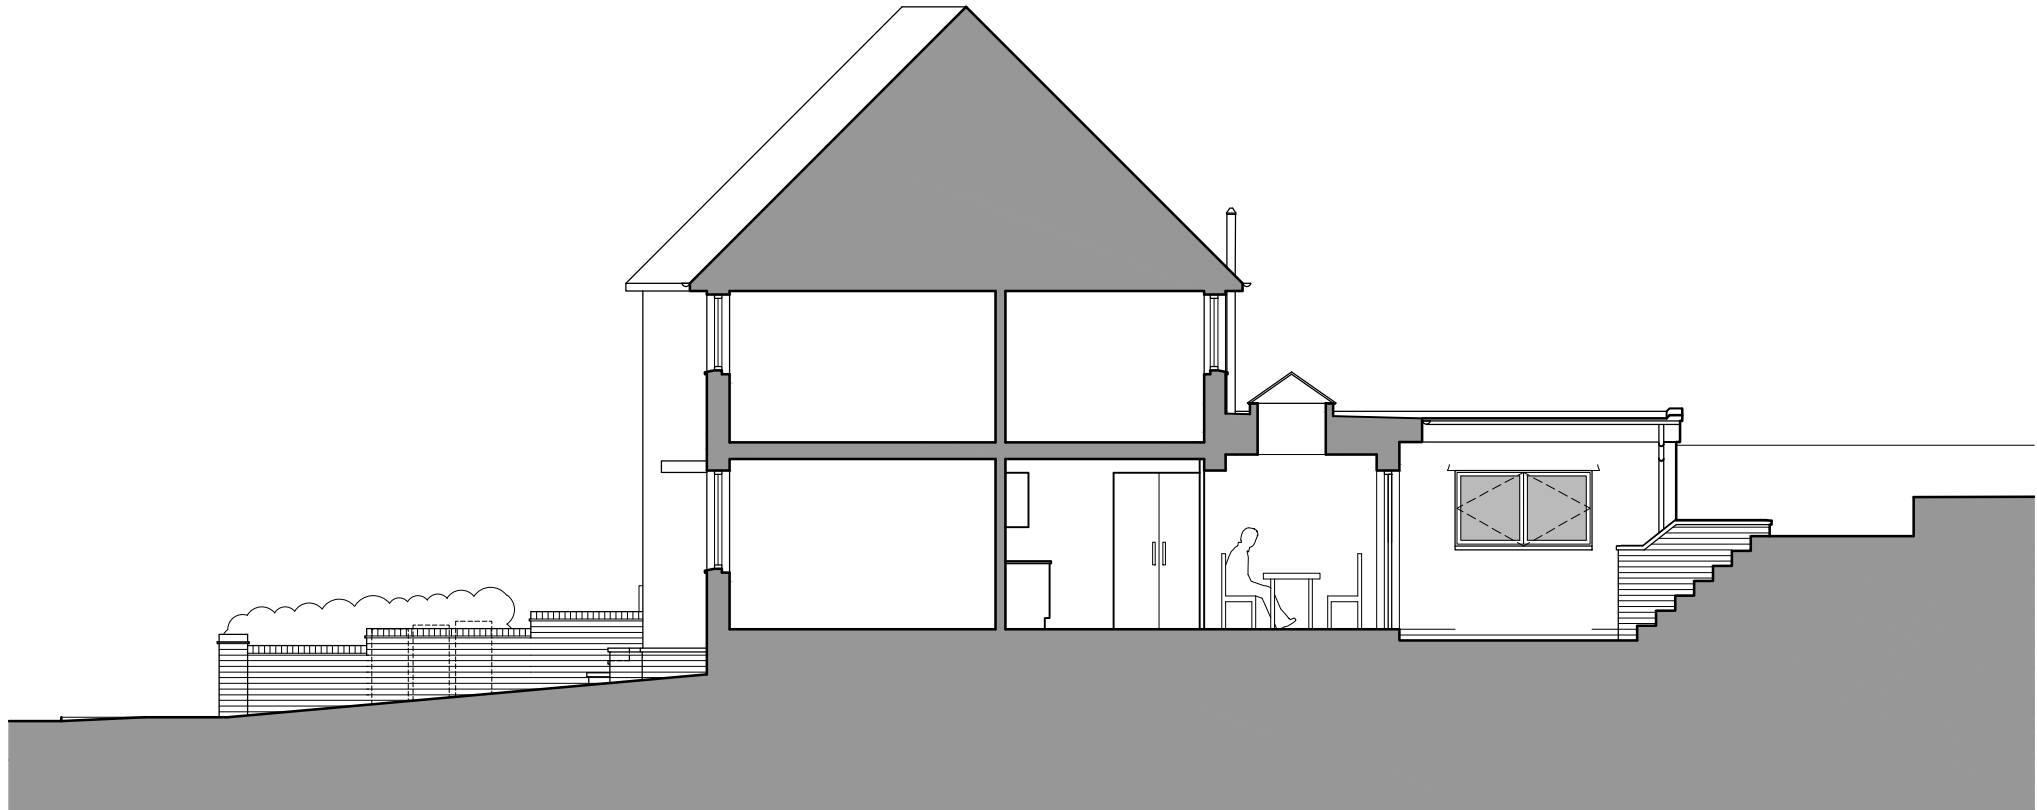

Proposed Section B-B
1100

Note
This drawing is protected by copyright and must not be copied or reproduced without the written consent of Graham Simpkin Planning. All dimensions and sizes to be checked on site. North points are indicative. ©



2 The Parade, Ash Road, Hartley
Longfield, Kent DA3 8BG
Tel: 01474 703705
www.gsplanninguk
Email: office@gsplanninguk

Project Title 70 Truro Road, Gravesend, DA12 5RF	Job No 4015
Drawing Title Proposed Elevations and Sections	Drawing No 06
Date 19/01/2024	Revision A
Drawn by DA	Checked by RO

Scale 1100 @ A2	Note