

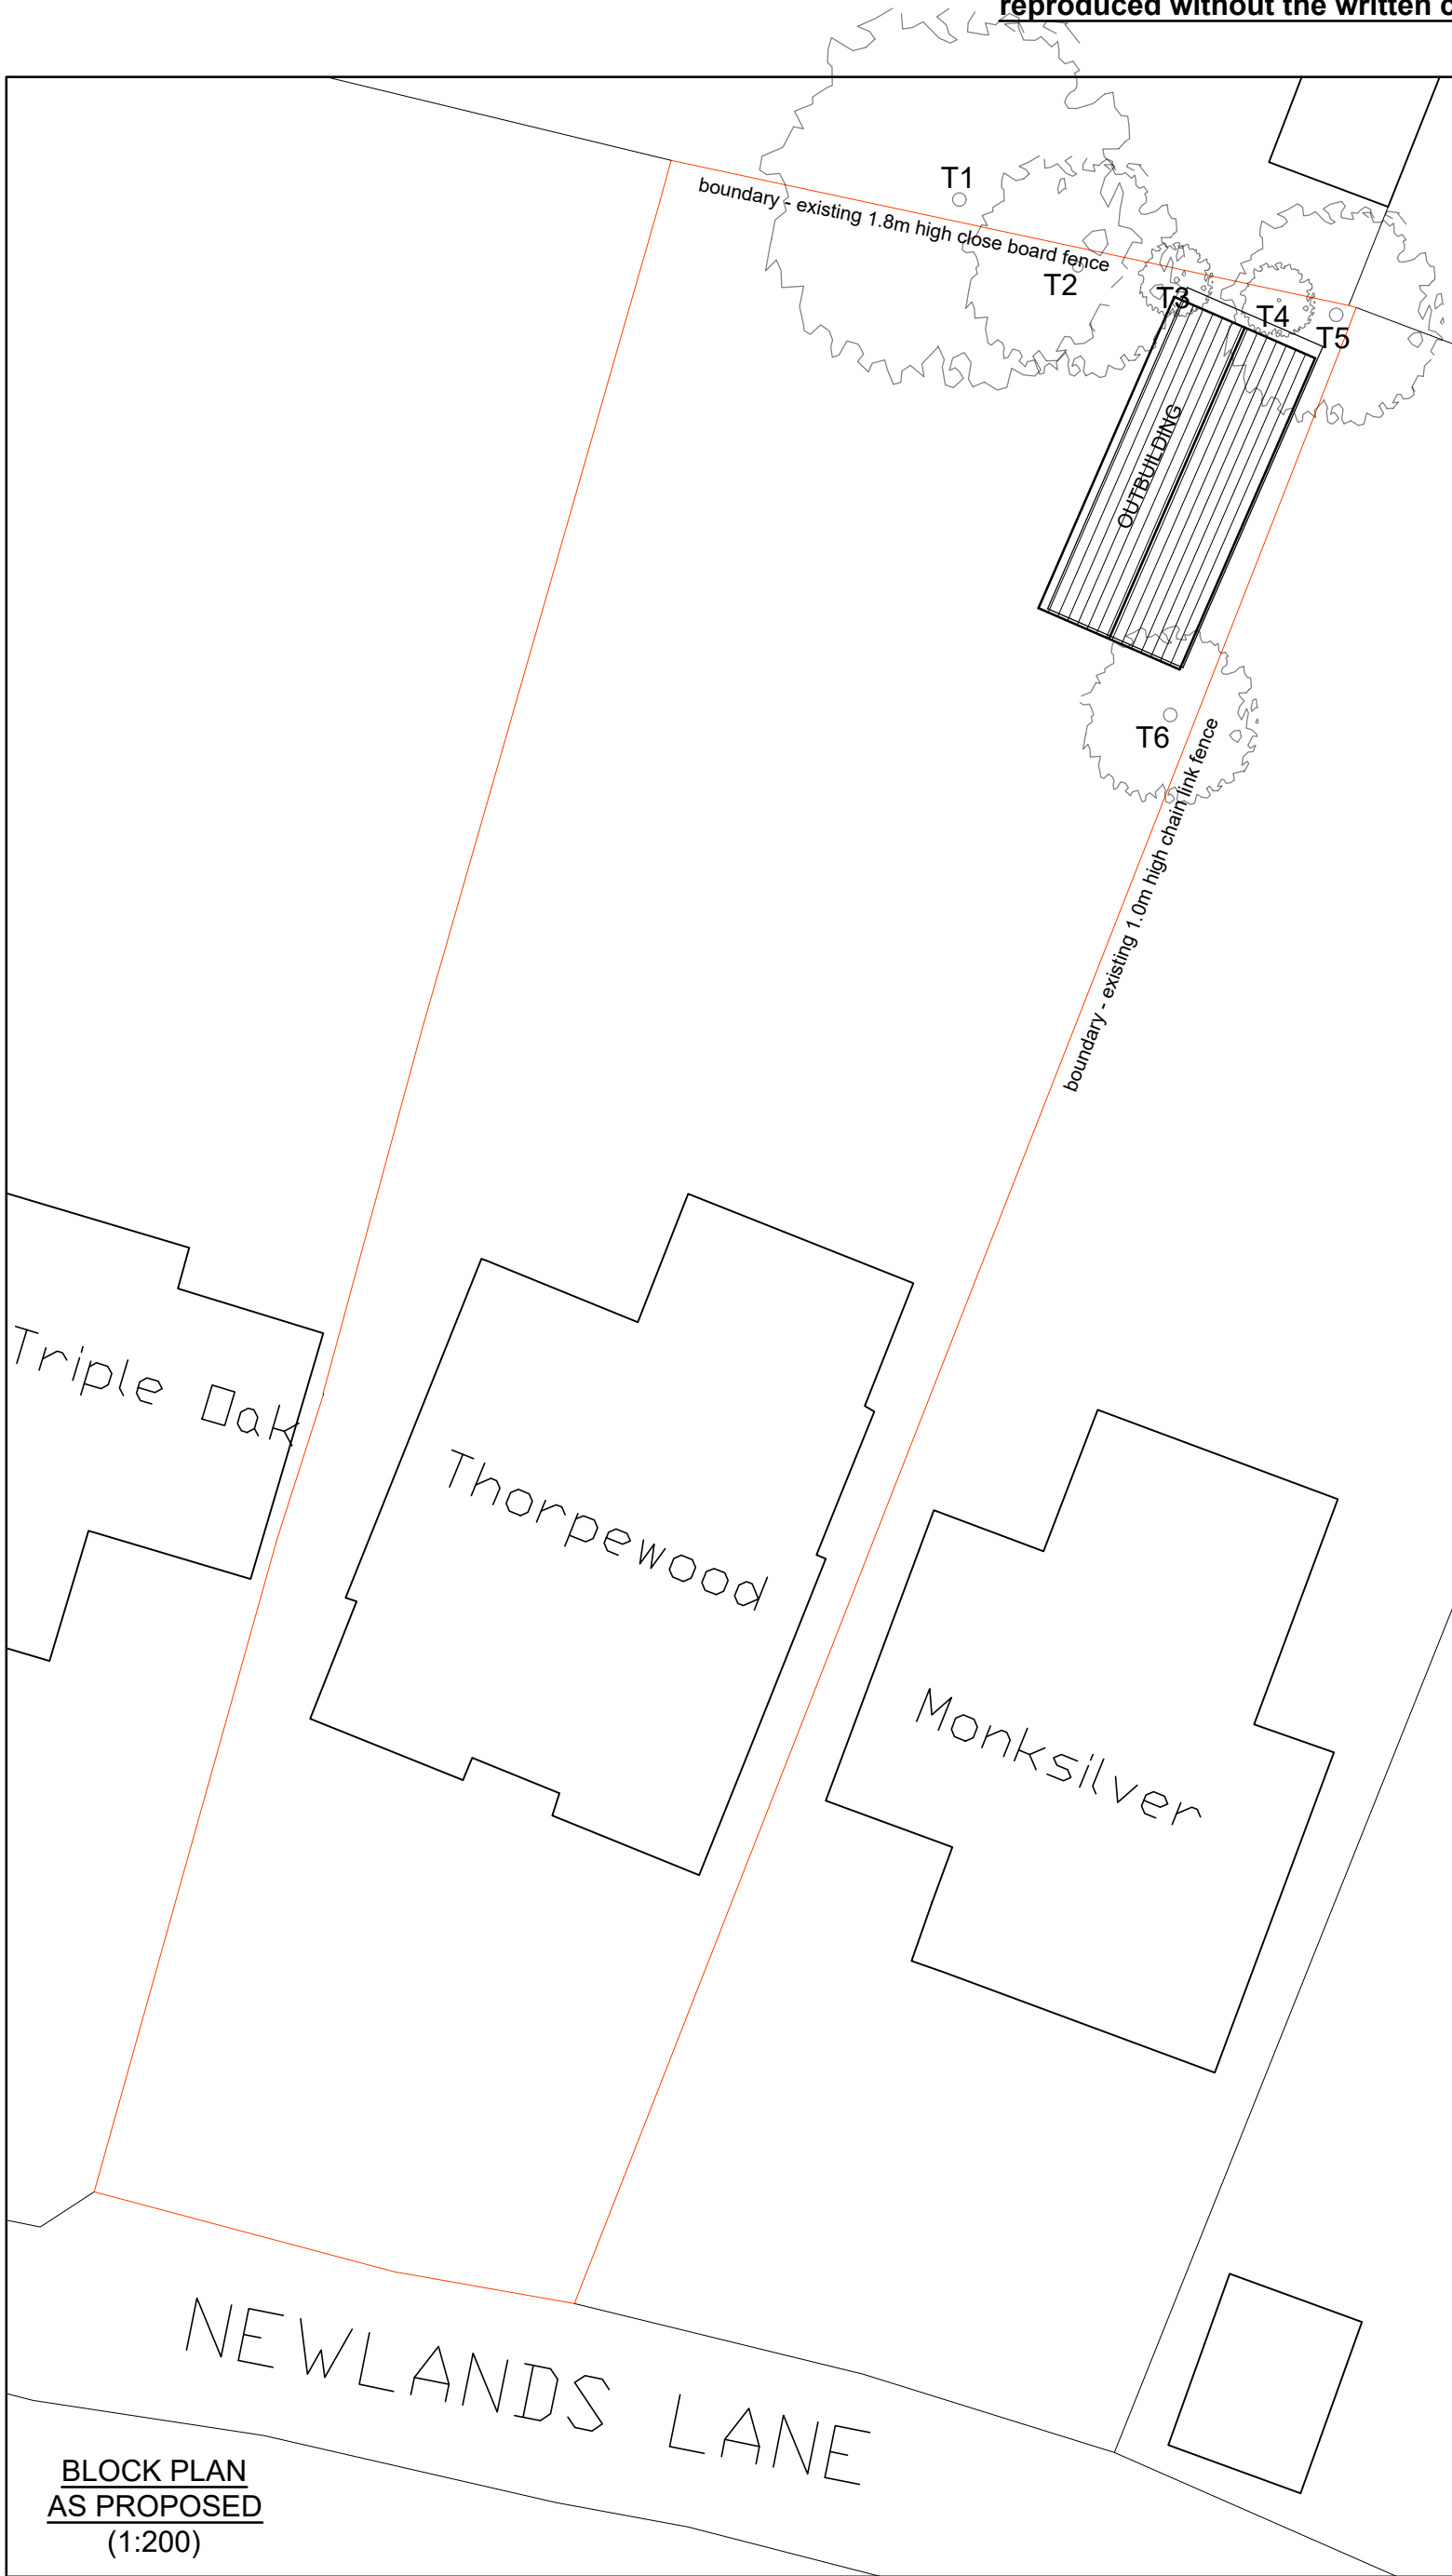
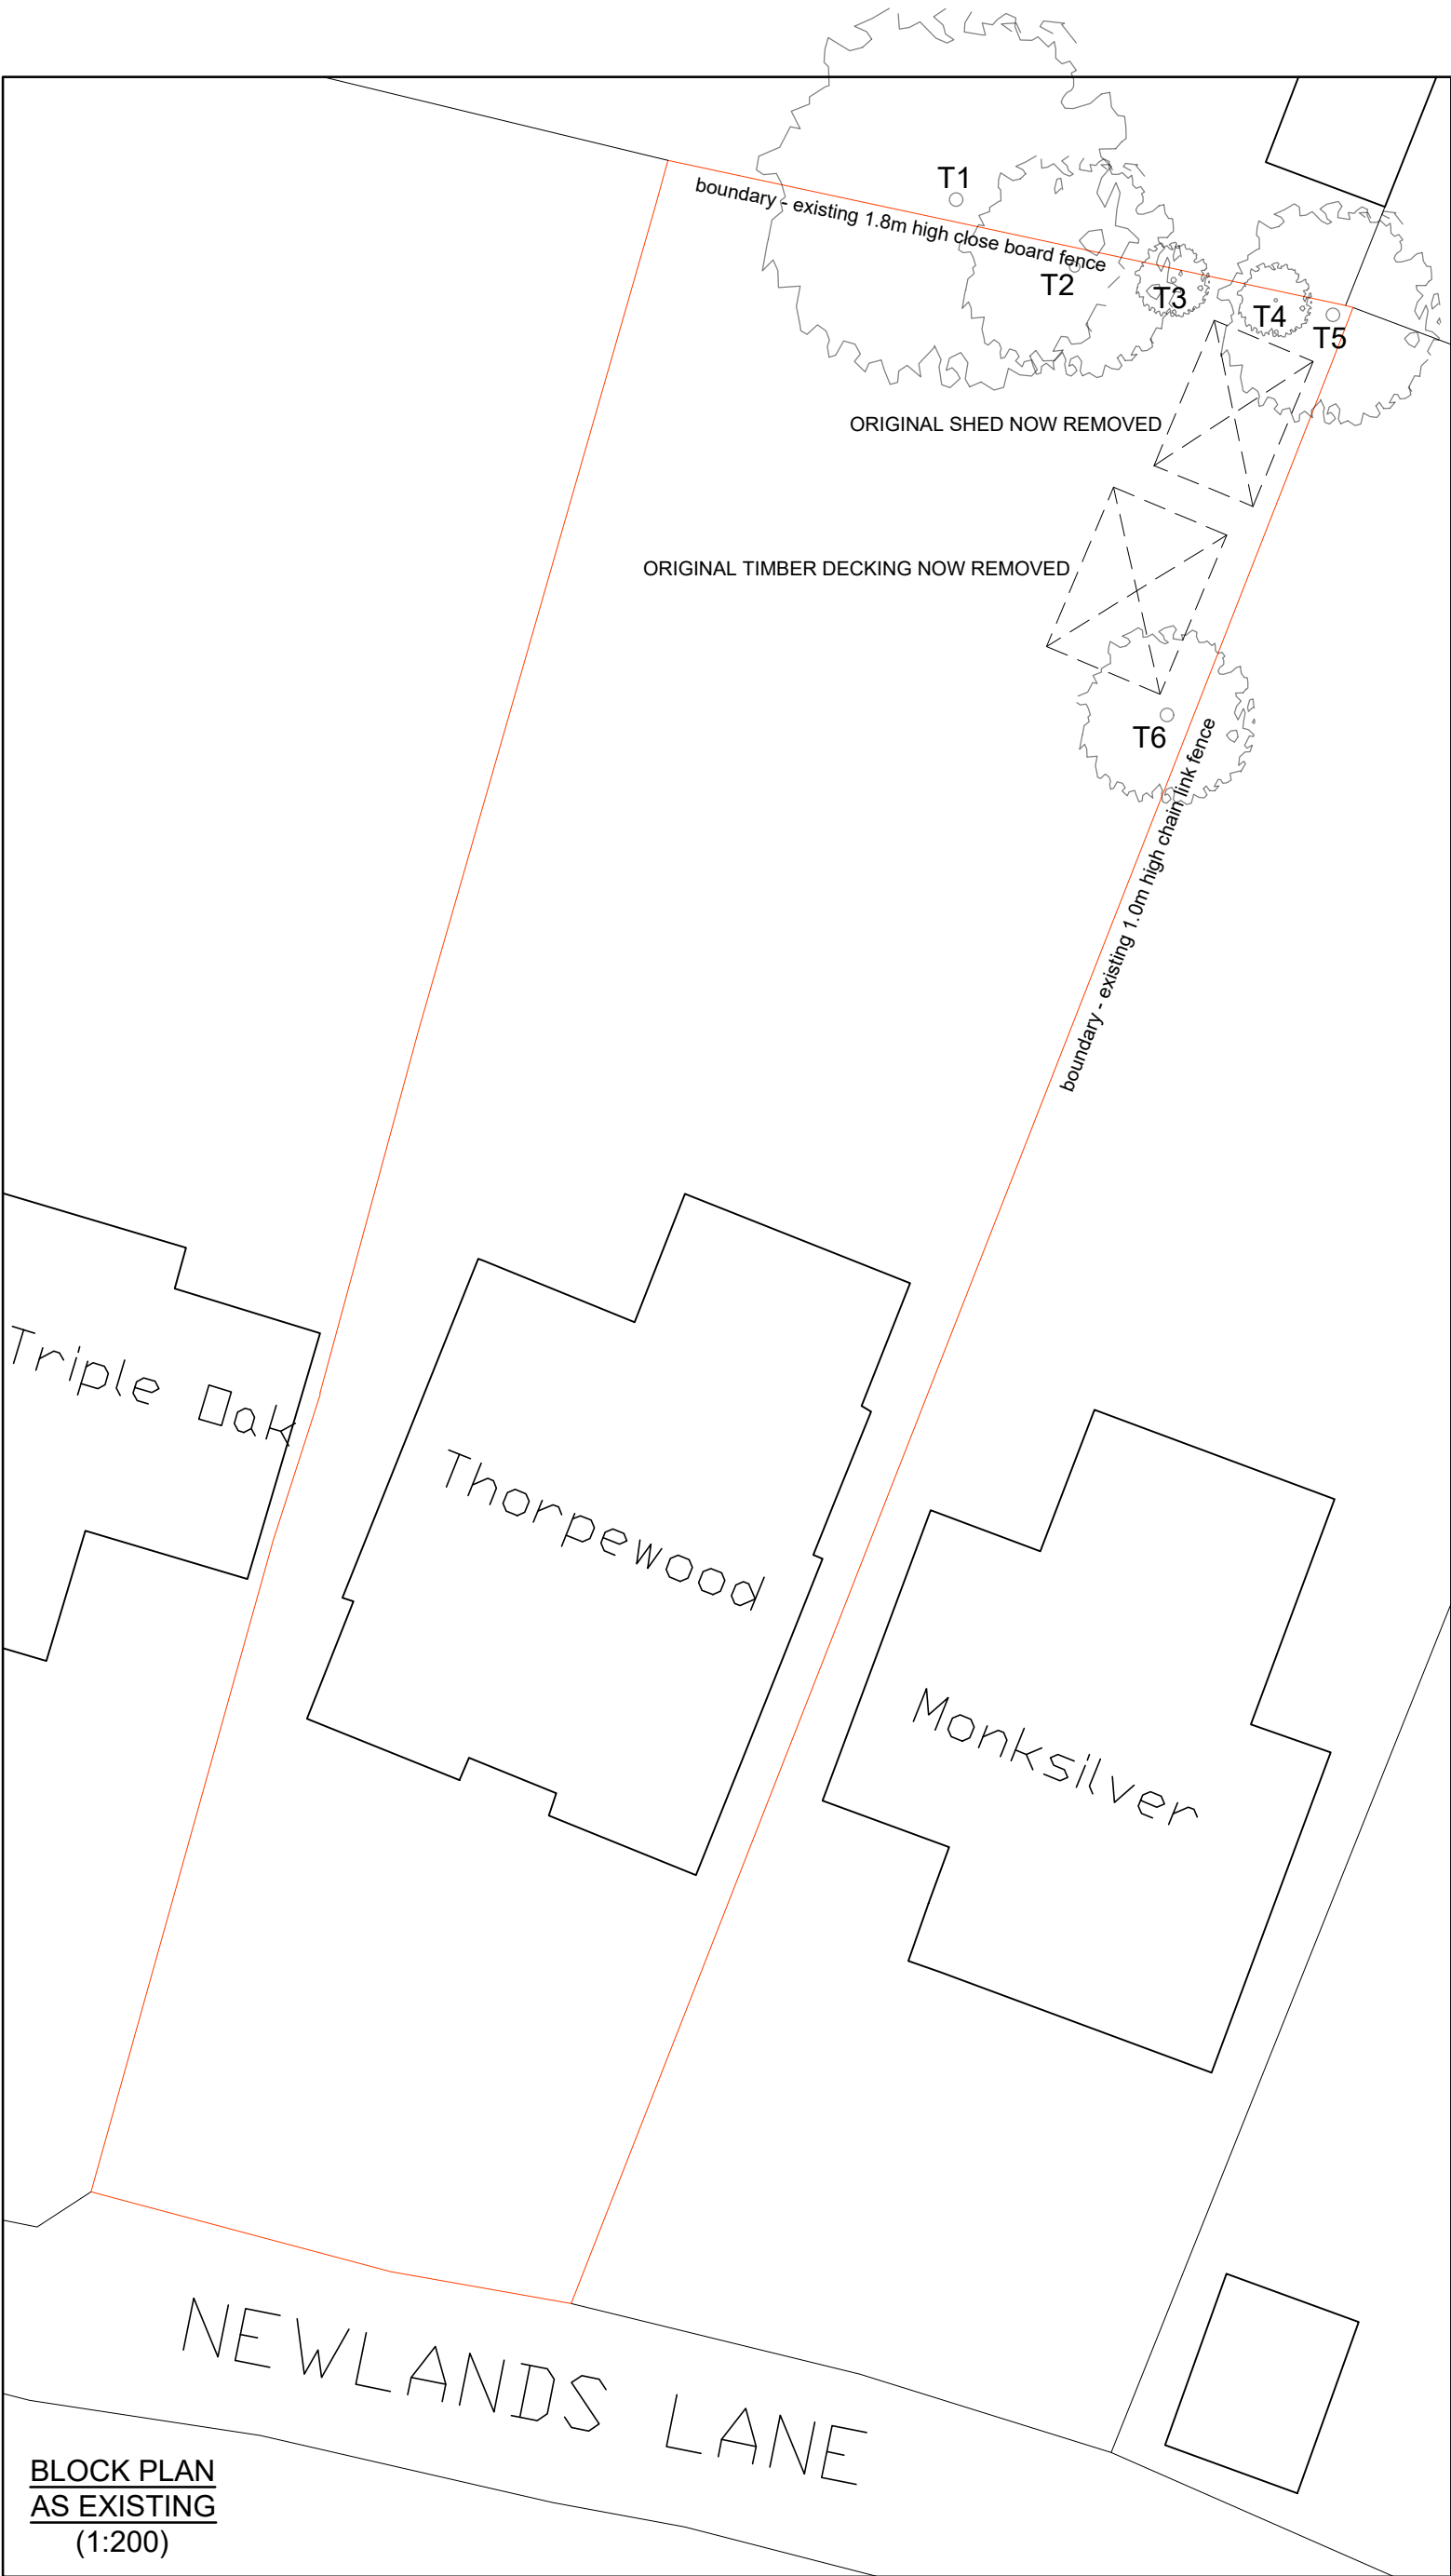


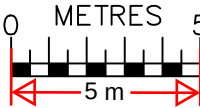

TREE SCHEDULE

ref	species	approx height (m)
T1	ASH	11.00
T2	SYCAMORE	12.00
T3	CHERRY	10.00
T4	CHERRY	10.00
T5	SYCAMORE	12.00
T6	MAPLE	11.00

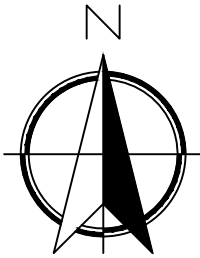

SCALE BAR @ 1:200

Date	No	Revision
Penfold Project Services		
Epmarket, Wrotham Road, Meopham, Kent, DA13 0JH Telephone: 01474 816690 e-mail: apenfold448@btinternet.com		
Job Title:	THORPEWOOD NEWLANDS LANE MEOPHAM KENT DA13 0RD	
Dwg Title:	OUTBUILDING - BLOCK PLANS AS EXISTING & AS PROPOSED	
Scale:	1:200 @ A2	
Dwg No.:	02	
Date:	May 2024	