


DO NOT SCALE FROM THIS DRAWING  
ALL DIMENSIONS TO BE VERIFIED BY THE CONTRACTOR ON SITE

1:200 5 10 15 20m



Street scene 01 - The Terrace

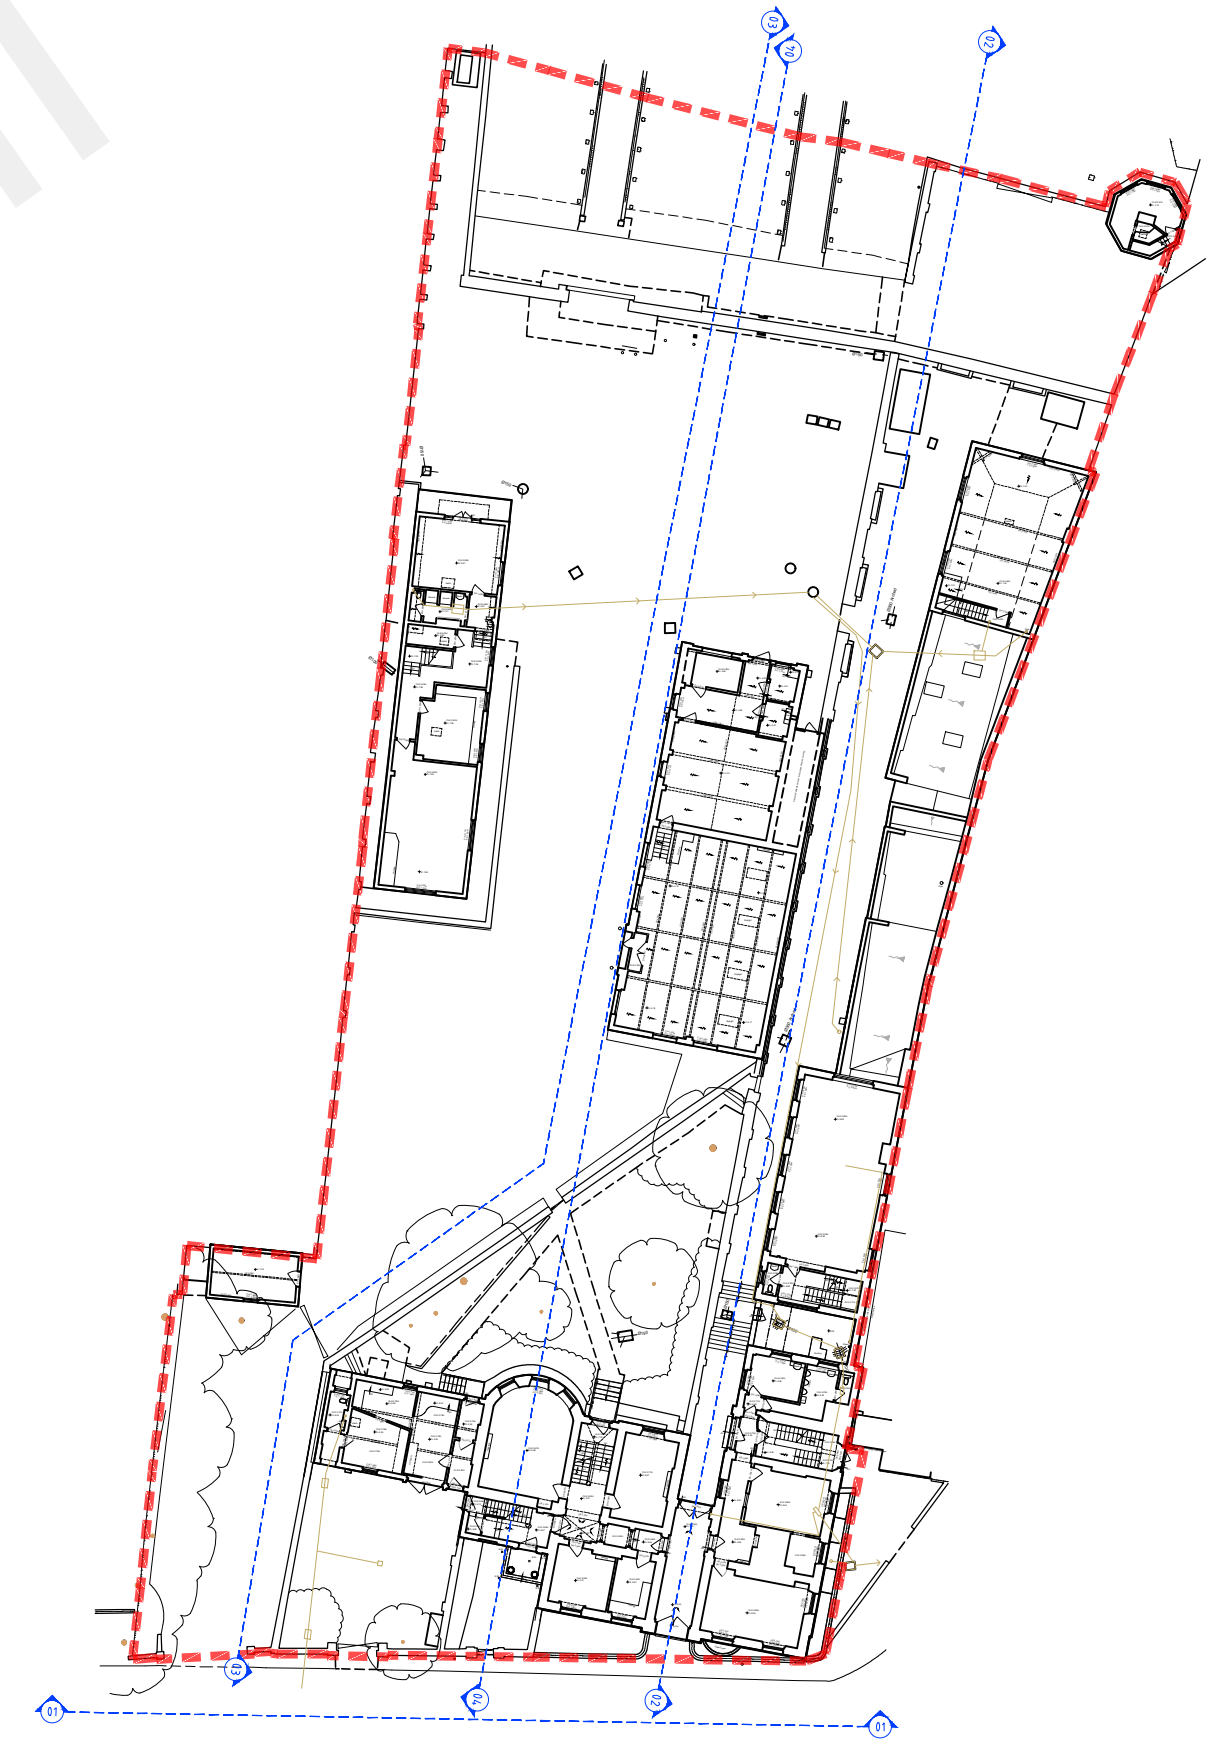

Street Scene Key



Street scene 02 - Inside Site Wall

|                                                                          |             |          |            |      |
|--------------------------------------------------------------------------|-------------|----------|------------|------|
|                                                                          |             |          |            |      |
| REV                                                                      | DESCRIPTION | DATE     | BY         | CHKD |
| <div>TURNER<br/>JACKSON+DAY<br/>ASSOCIATES</div>                         |             |          |            |      |
| Radio House<br>Thanet Way, Whitstable<br>Kent CT5 3DX                    |             |          |            |      |
| t: 01227 261453<br>e: enquiries@tjda.co.uk<br>www.turnerjacksonday.co.uk |             |          |            |      |
| client details                                                           |             |          |            |      |
| Mile Property Group Ltd                                                  |             |          |            |      |
| project details                                                          |             |          |            |      |
| Custom House<br>The Terrace, Gravesend, DA12 2DE                         |             |          |            |      |
| drawing title                                                            |             |          |            |      |
| Existing Streetscenes                                                    |             |          |            |      |
| date                                                                     | scale       | drawn by | checked by |      |
| Mar'21                                                                   | 1:200@A1    | NS       |            |      |
| project no.                                                              |             |          |            |      |
| drawing no.                                                              |             |          |            |      |
| revision                                                                 |             |          |            |      |
| 1735                                                                     |             | 013      |            |      |