


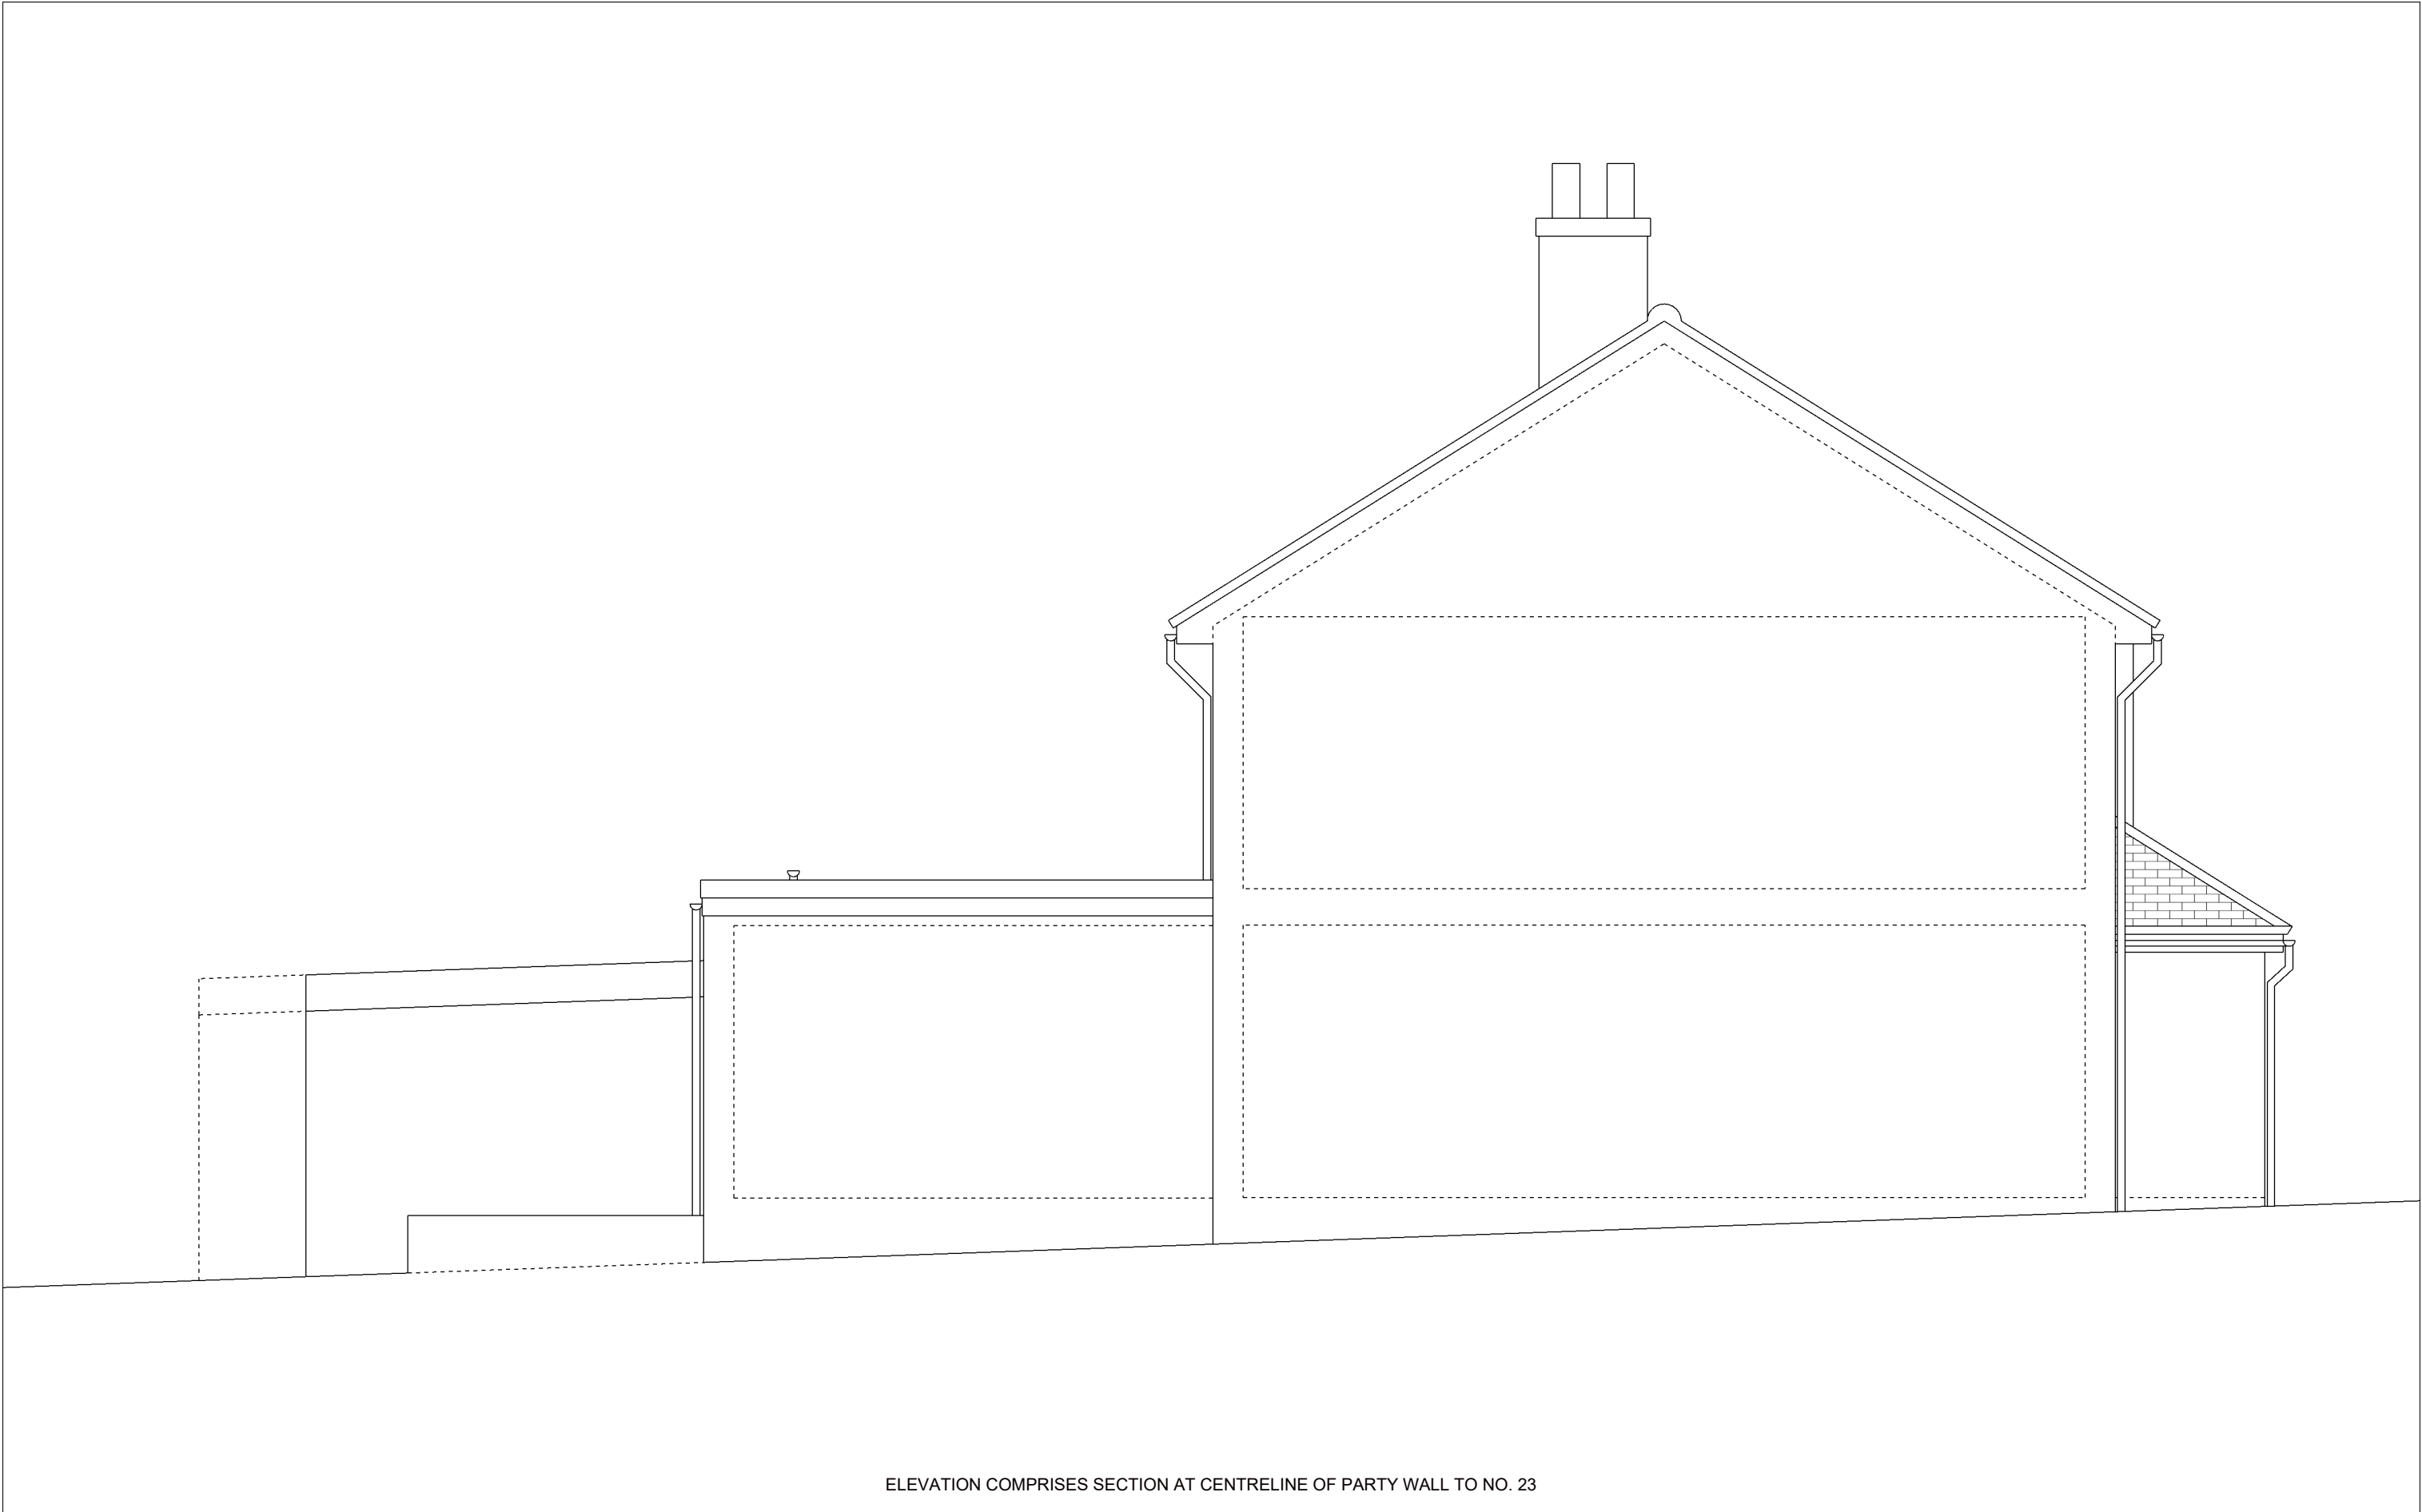

ELEVATION COMPRISES SECTION AT CENTRELINE OF PARTY WALL TO NO. 23