



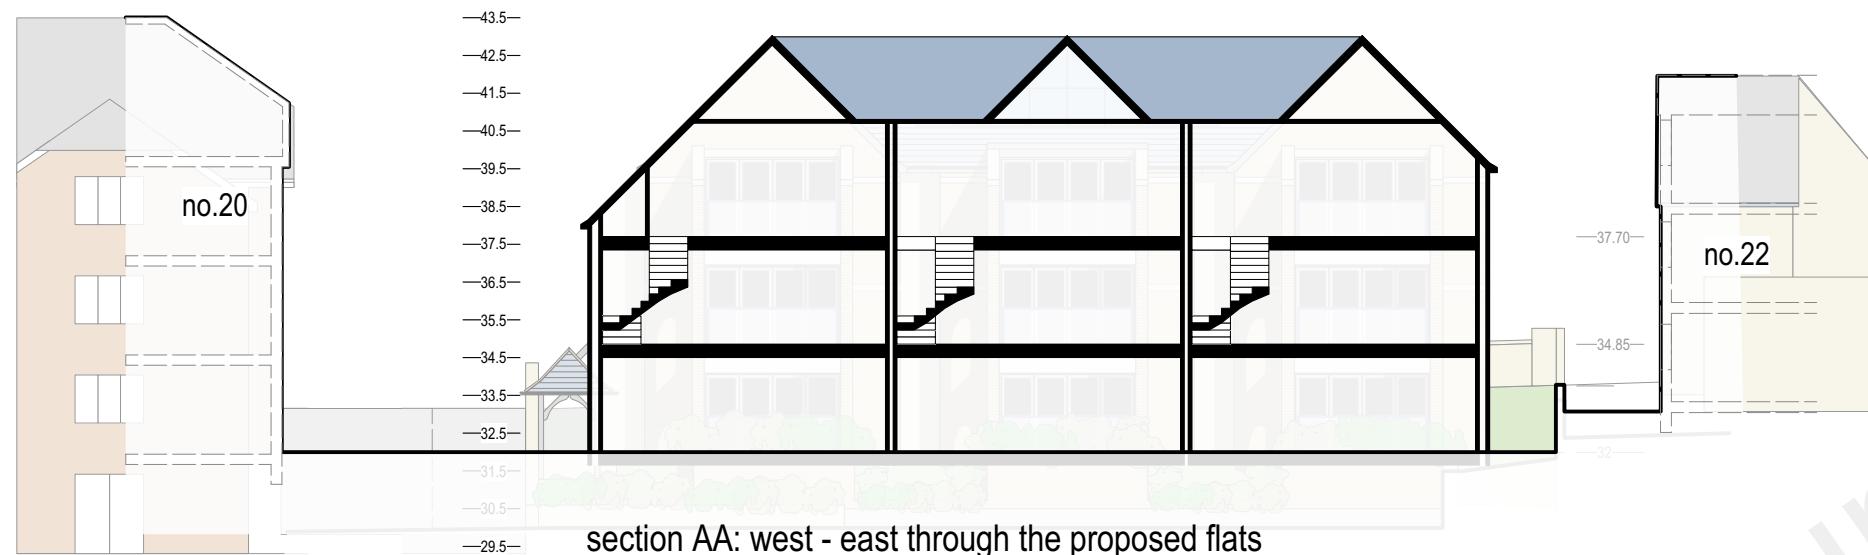


section AA: west - east through the proposed flats



section BB: west - east through the proposed parking area

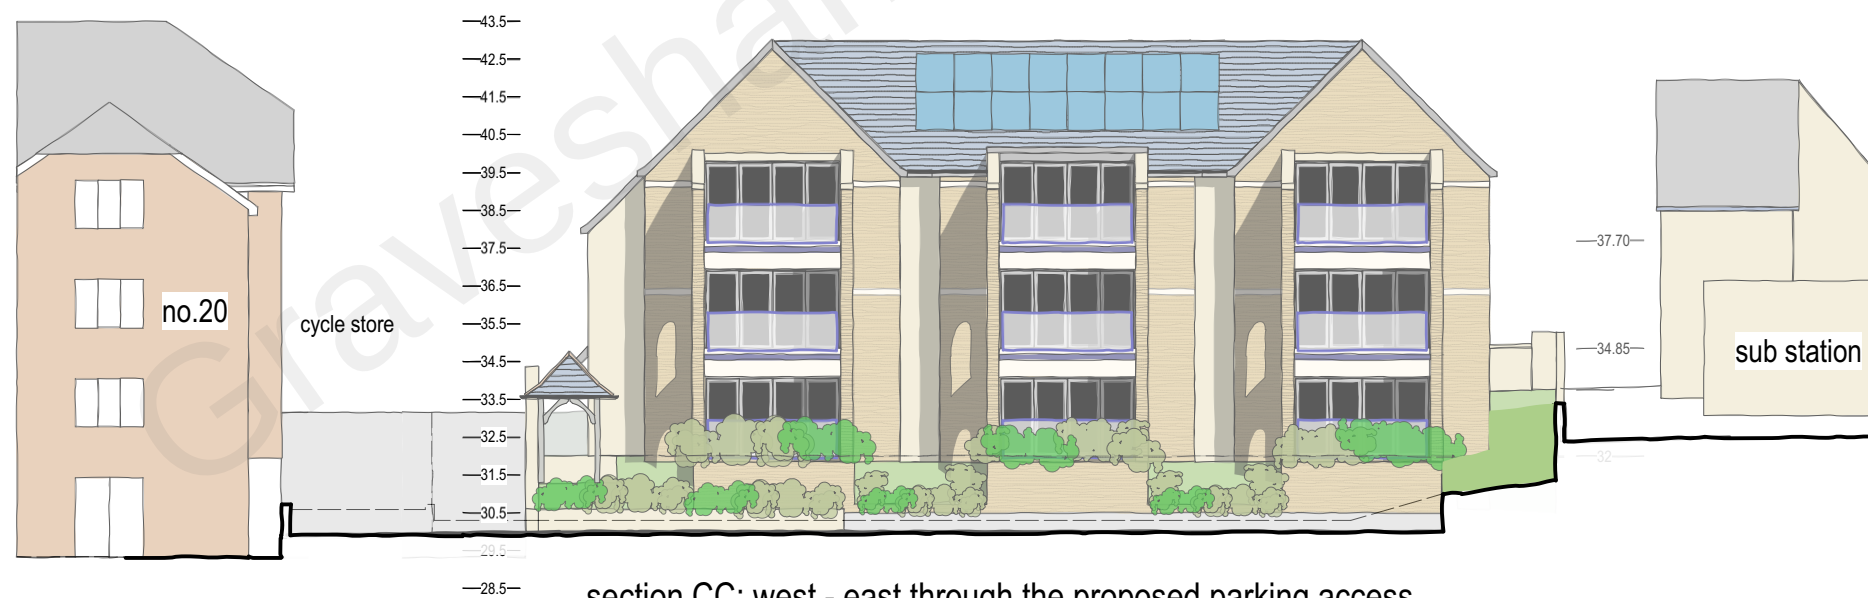

section CC: west - east through the proposed parking access

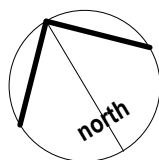


scale (m)
1-200 on A3 size reproduction

A- sections added. GB/19/05/22

Client:	Wakes
job:	Milton Mount Hall Gravesend DA12 1NQ
title:	proposed west - east sections through site
scale:	1-200 @ A3
date	Nov. 2021
dwn.	GB

drawing number; **21-18-116** rev.- **A**

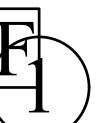

**PRIME
FOLIO**
01622 691169