




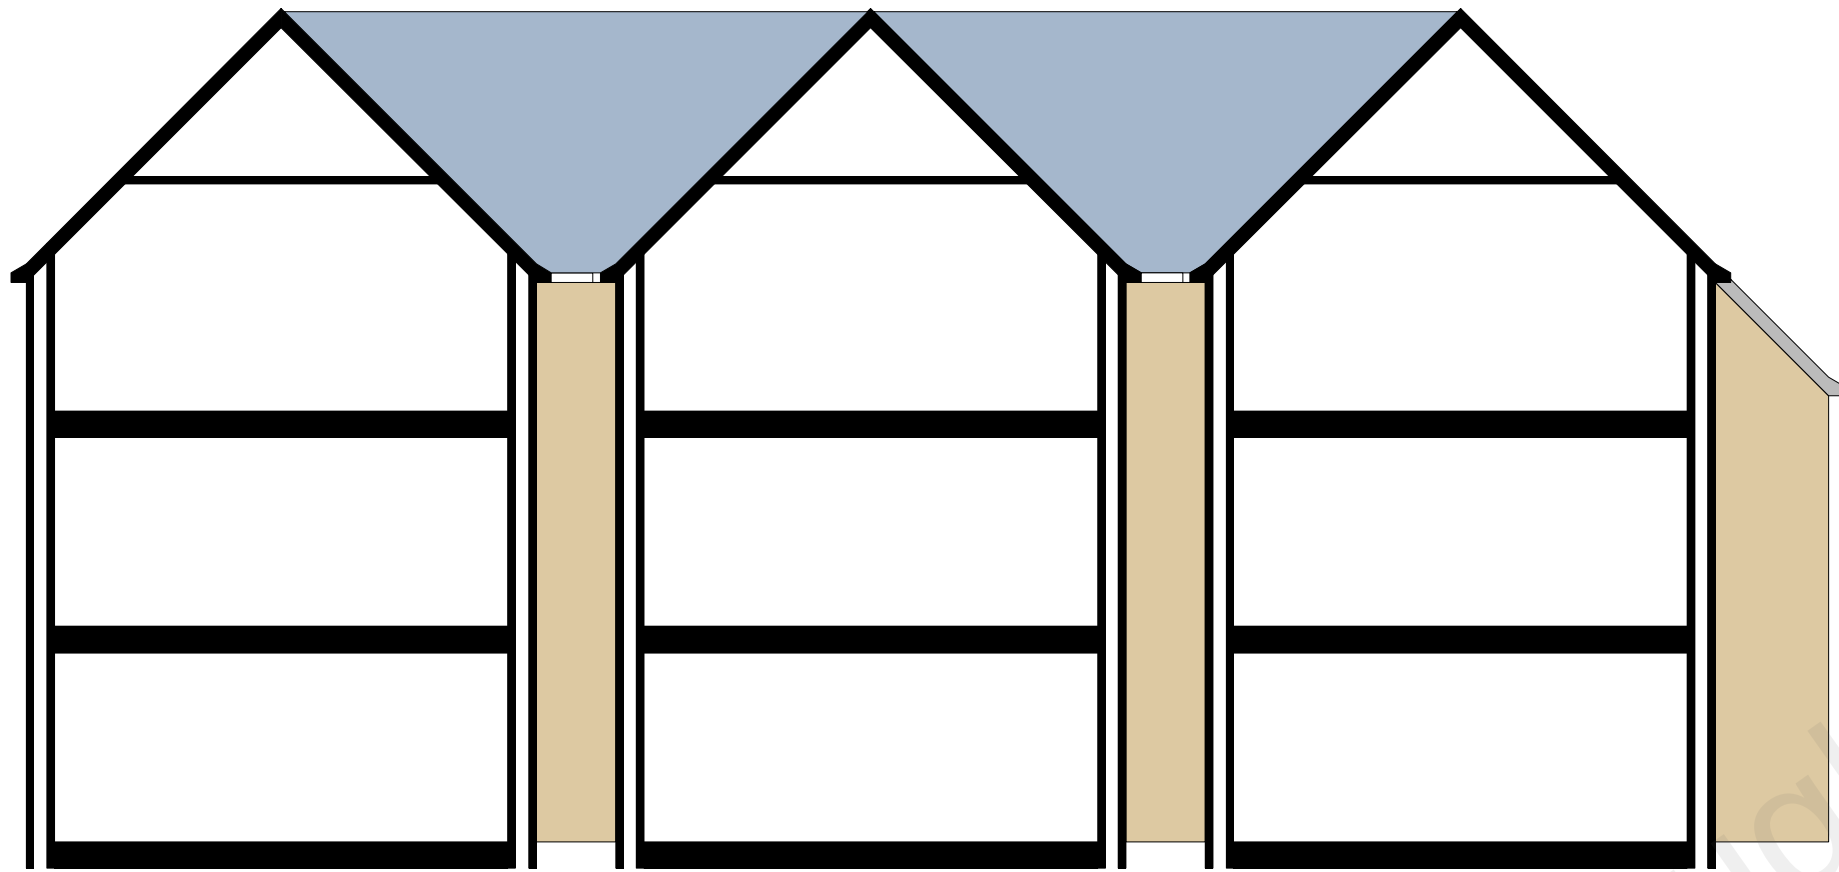


east - west section through flats front gables

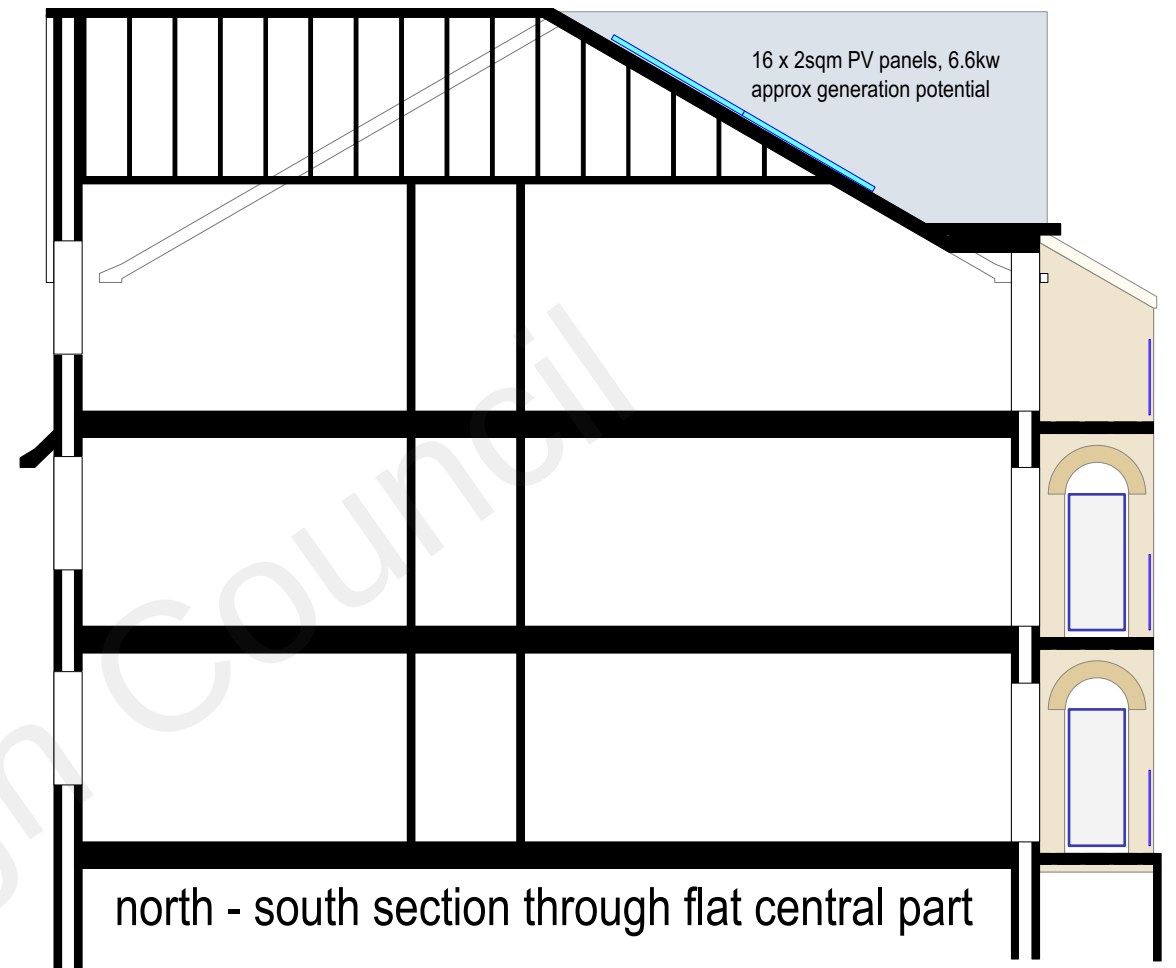

north - south section through flat central part

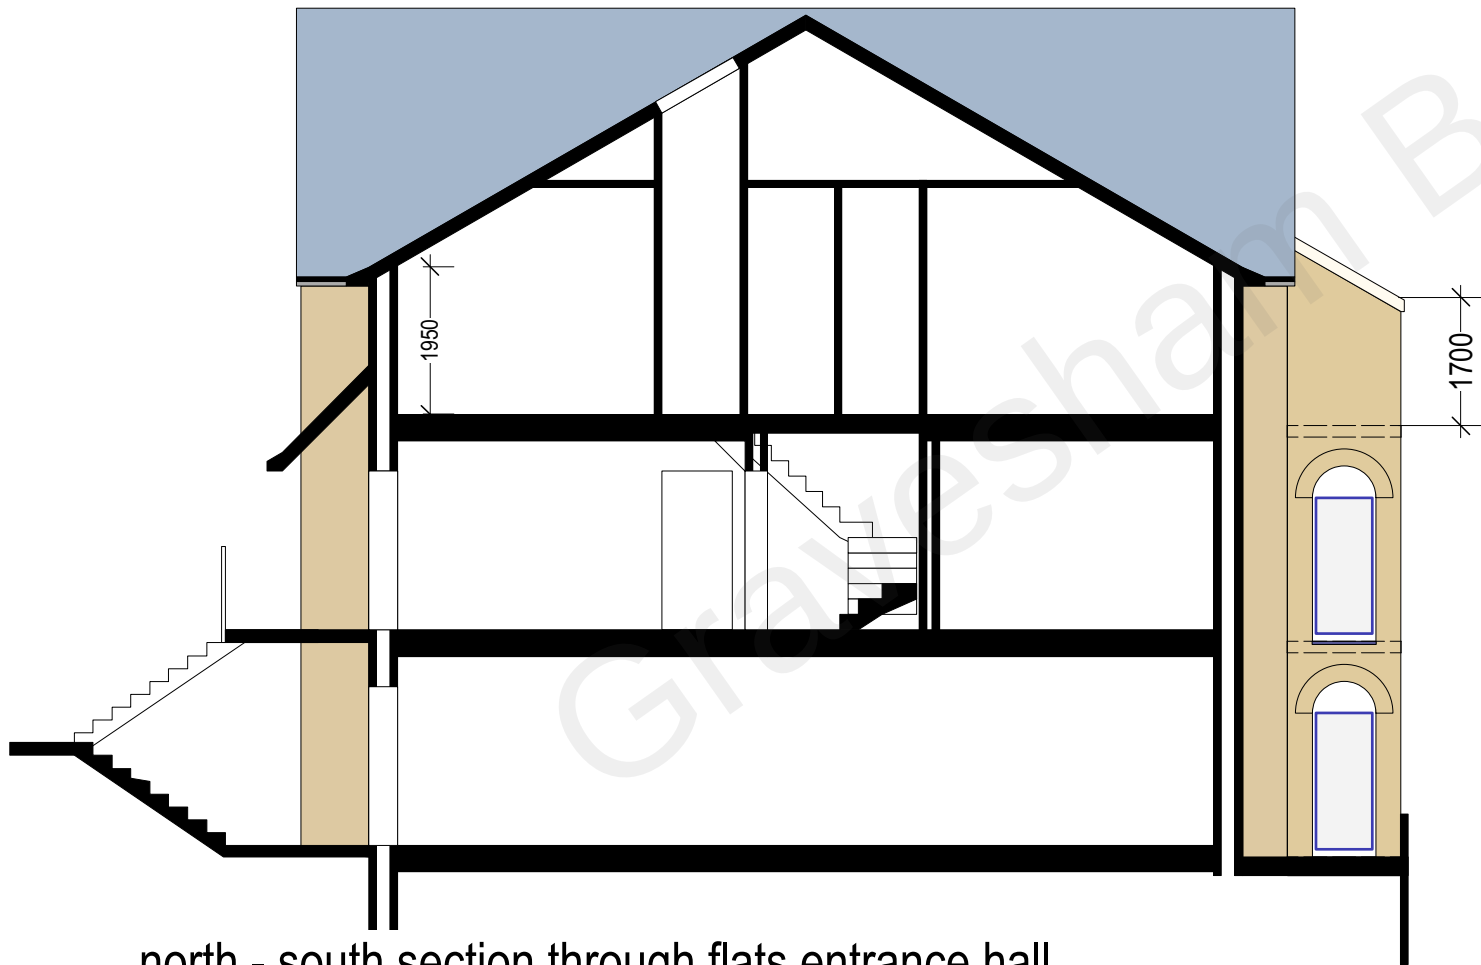

north - south section through flats entrance hall

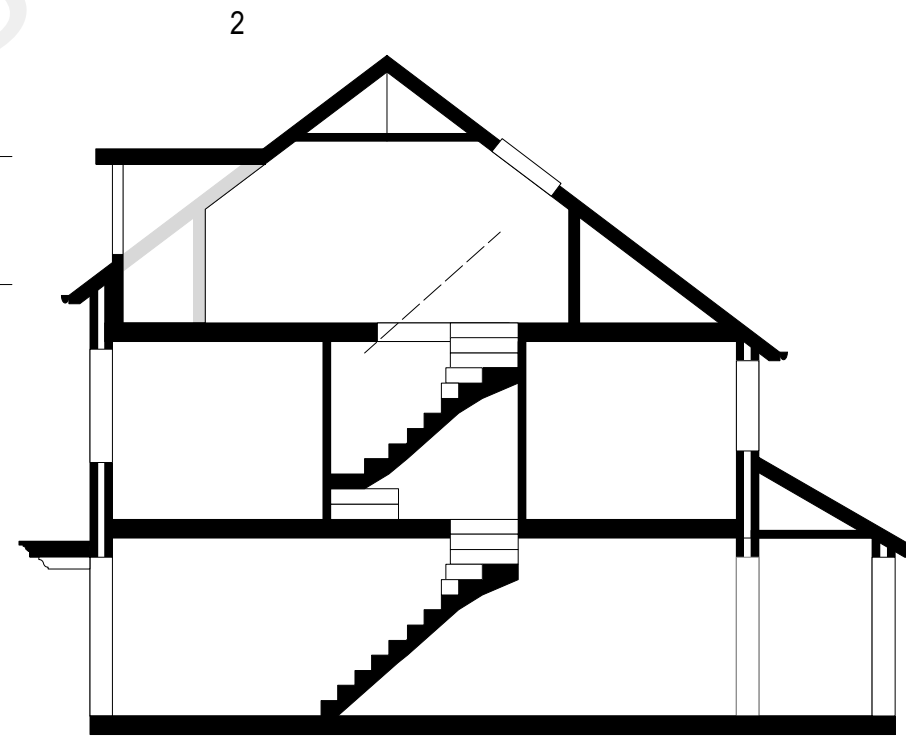

north - south section through houses 1-2

0 5
scale (m)
1-100 on A3 size reproduction

A- general/GB/31/01/22
B- house & flats section alt. GB/10/03/22
C- house section alt. GB/16/05/22
D- flat gables section alt. GB/19/05/22

Wakes		
Milton Mount Hall Gravesend DA12 1NQ		
sections		
1-100 @ A3	date Nov. 2021	dwn. GB
drawing number; 21-18-106 rev.- D		