



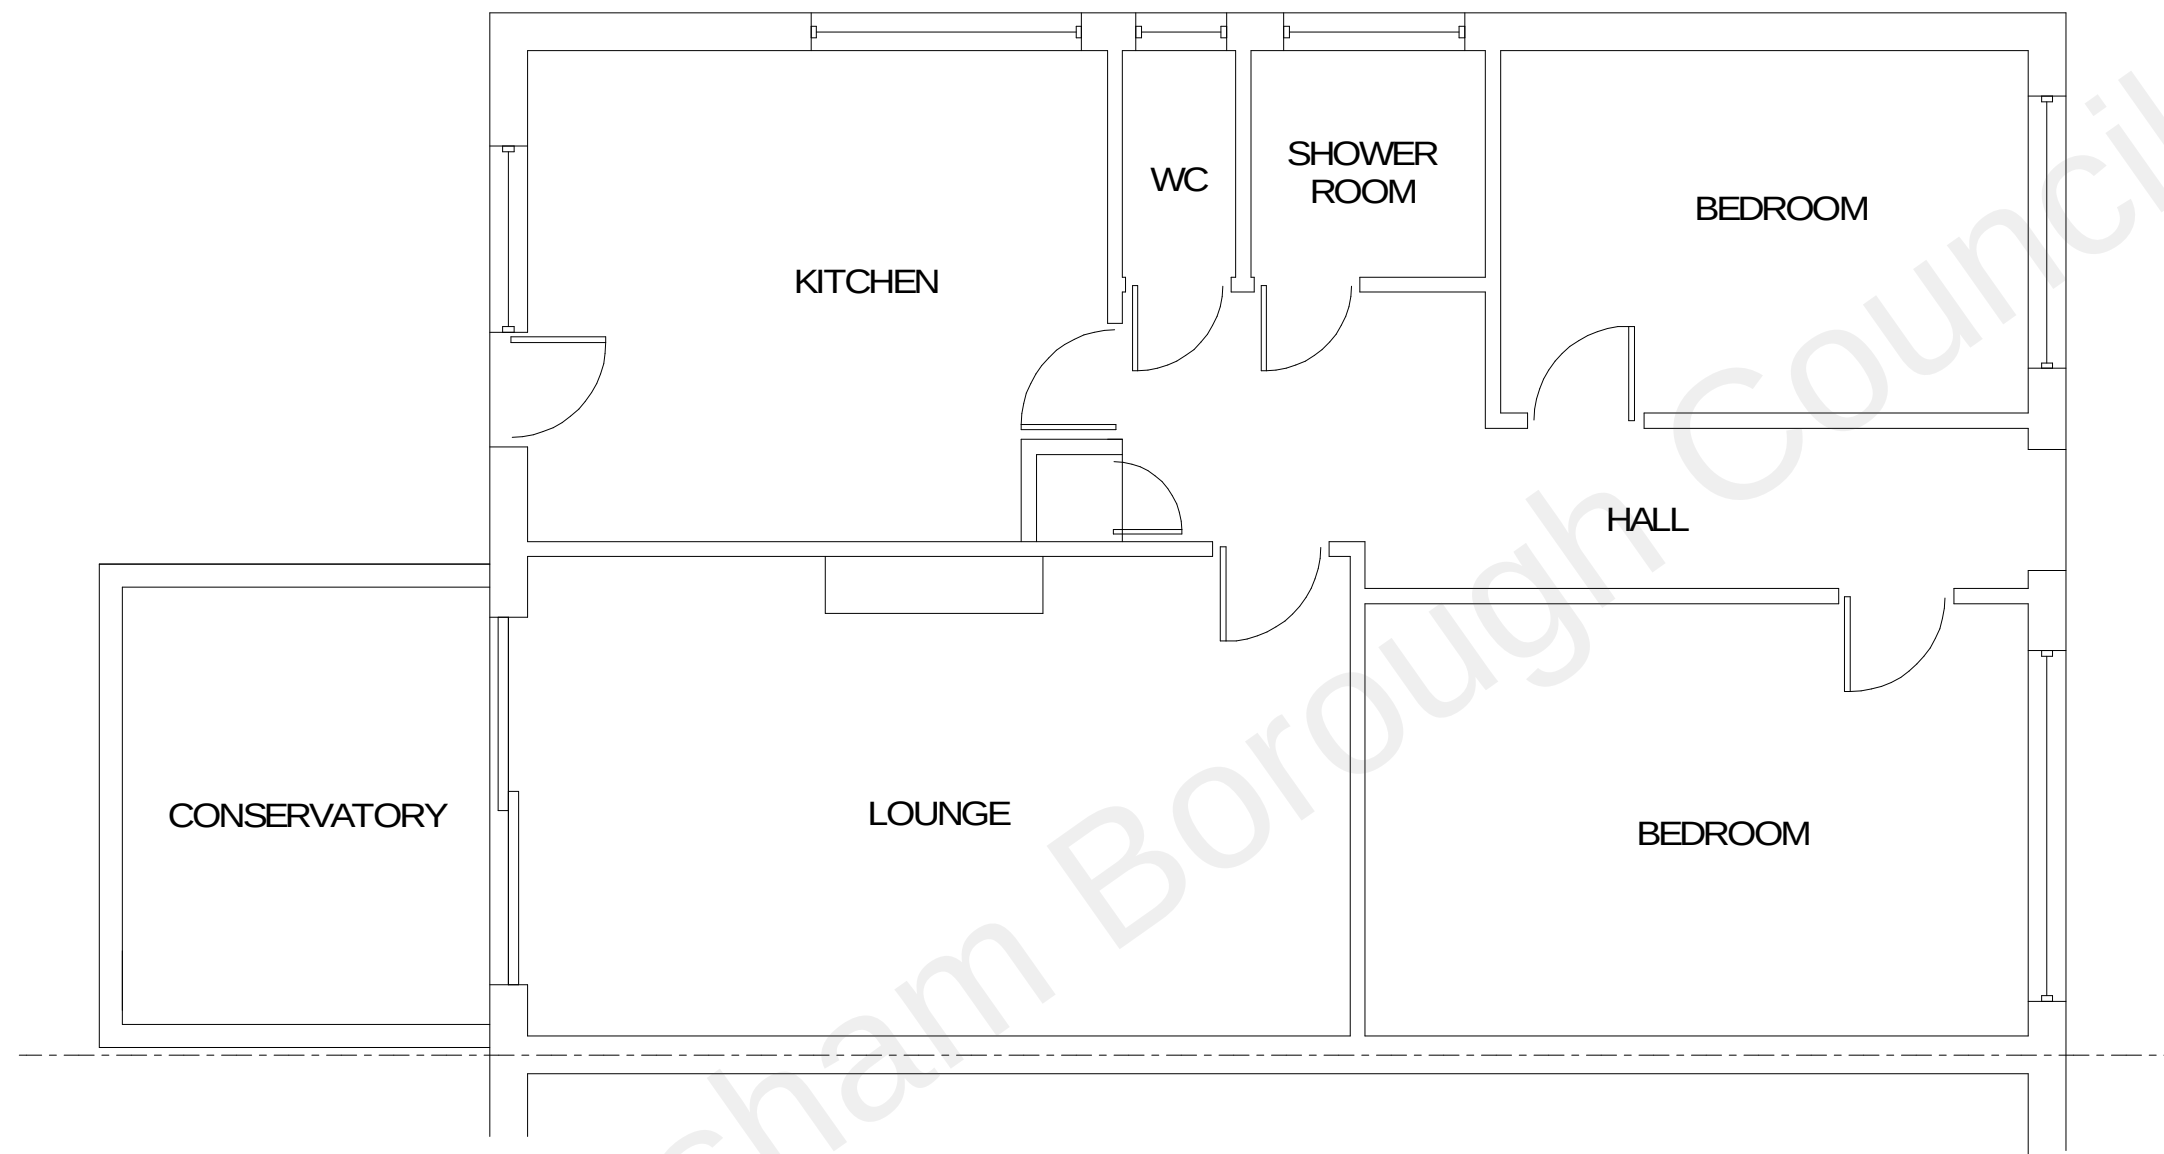

EXISTING GROUND FLOOR

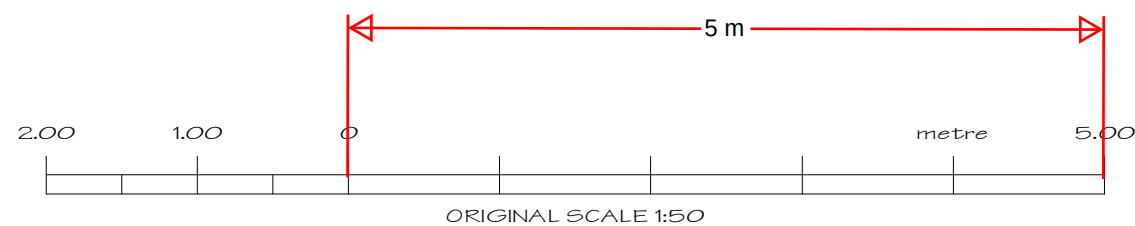

LOFT CONVERSION WITH DORMER TO REAR
AND ROOFLIGHTS TO FRONT
11, EDGEHILL GARDENS
ISTEAD RISE
KENT
DA13 9JU
for CARLY KAITELL



SCALE 1:50
DATE APRIL 2021
DRG.No DH21/107/06

REV. A