
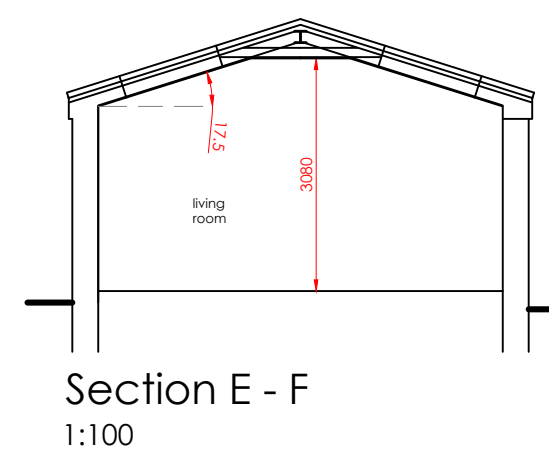
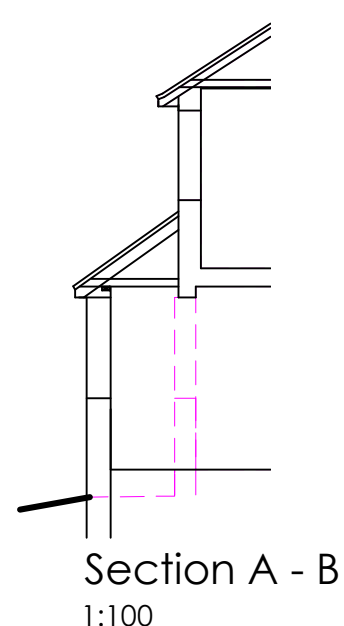
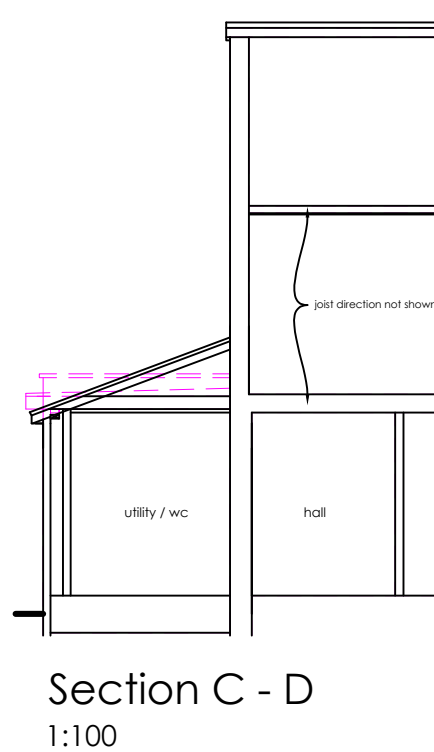
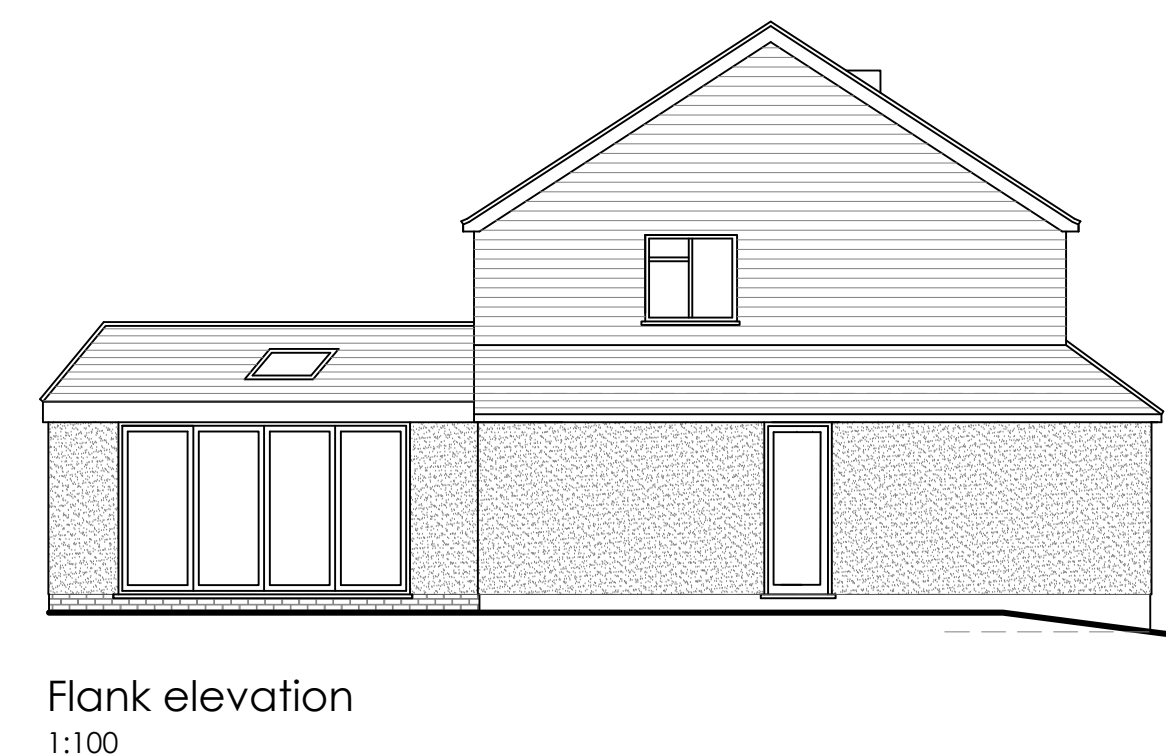
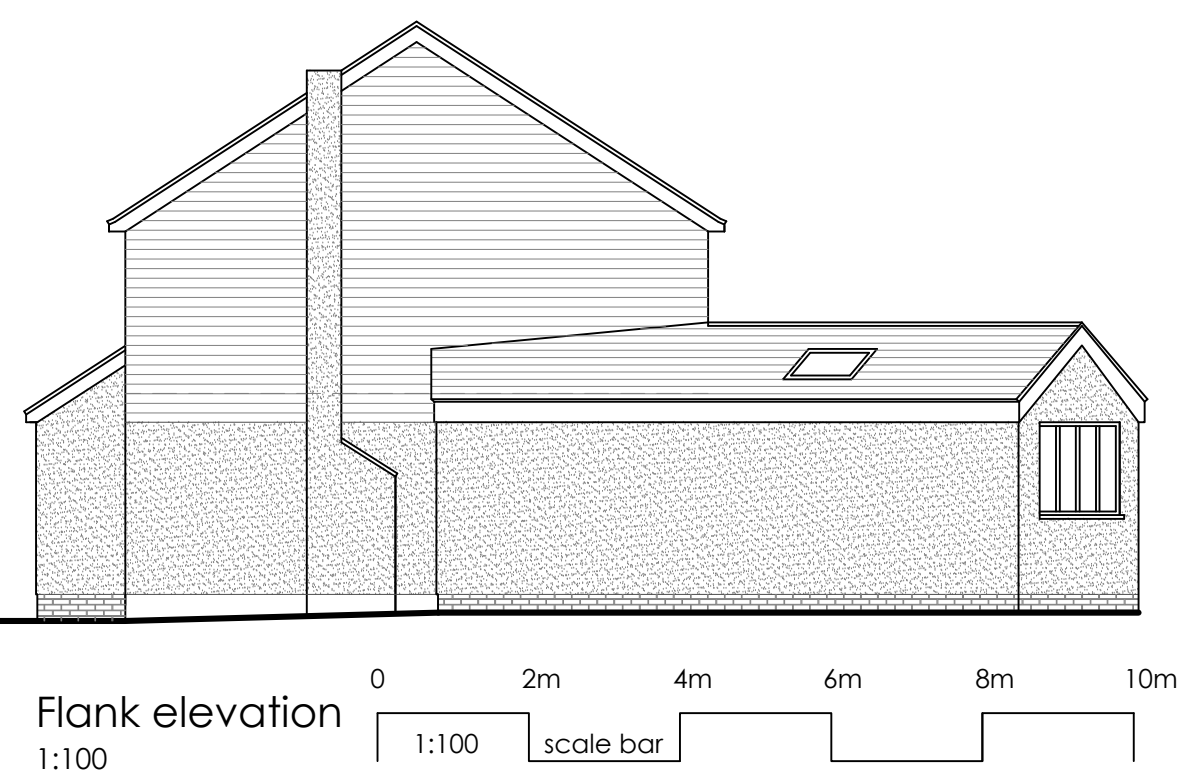
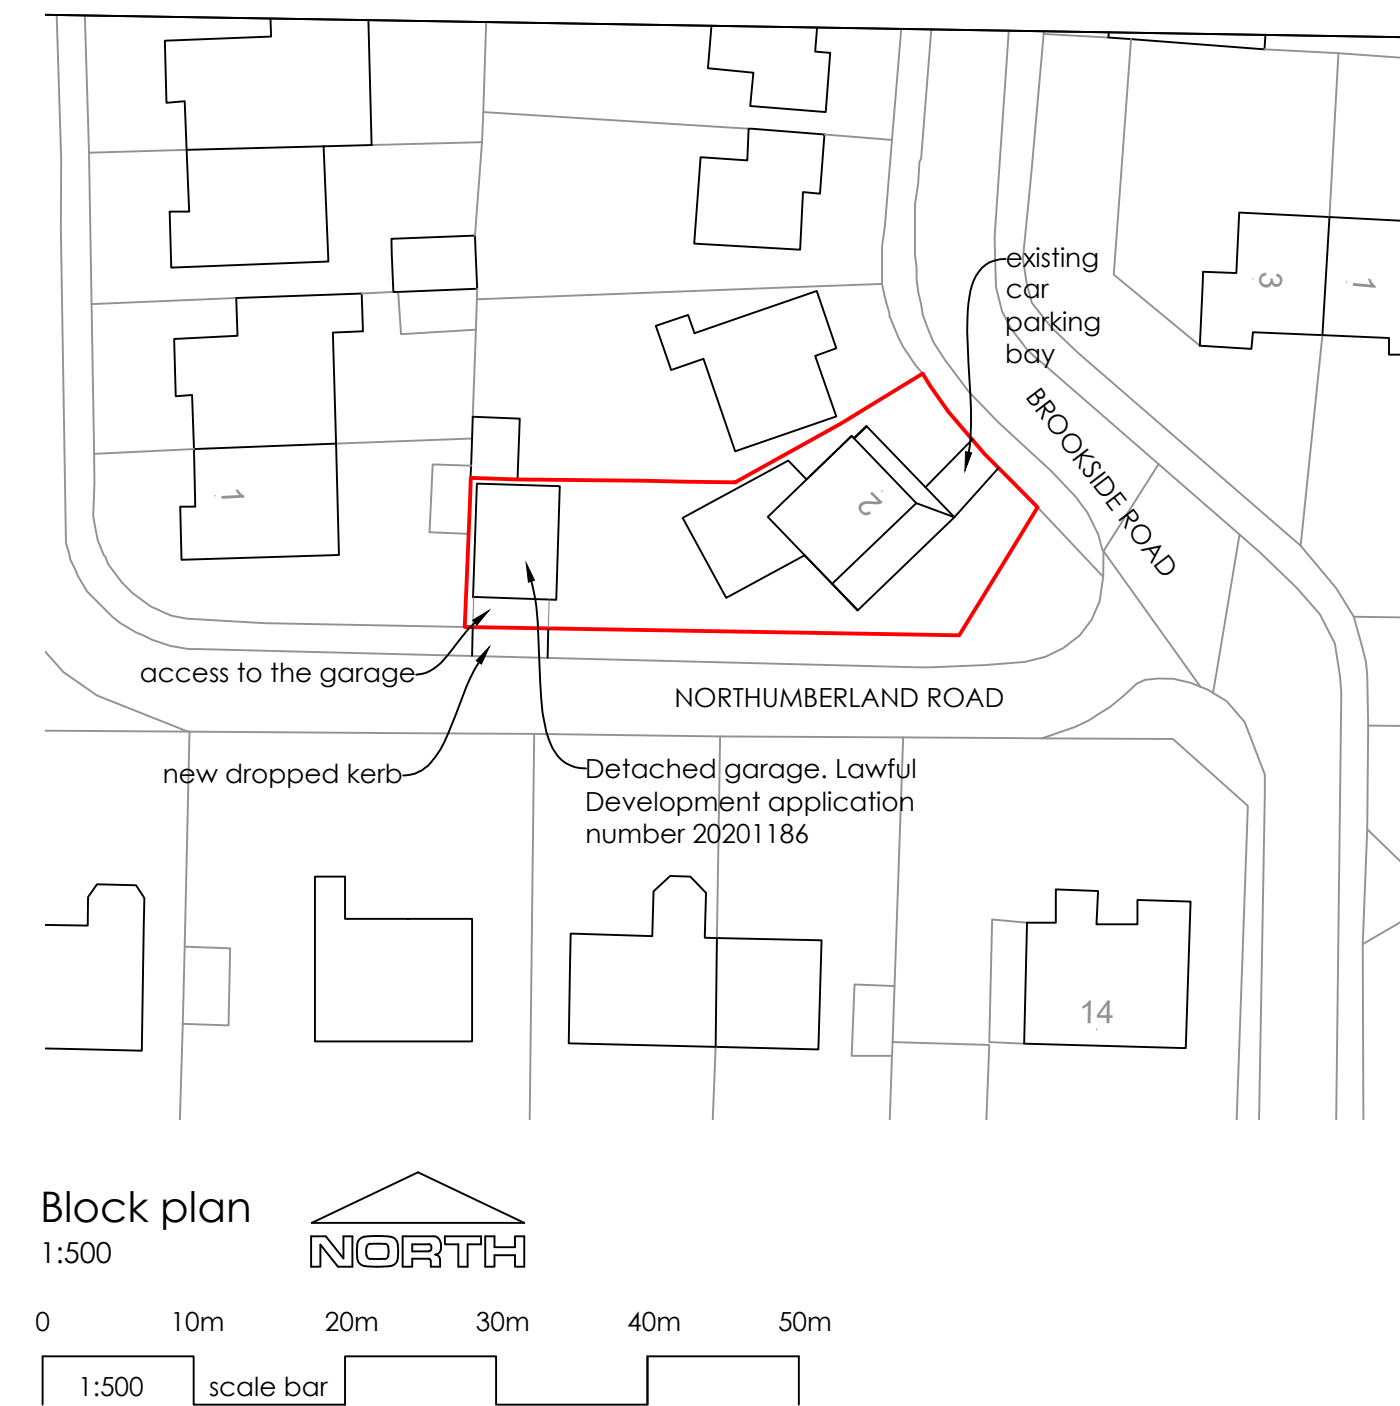
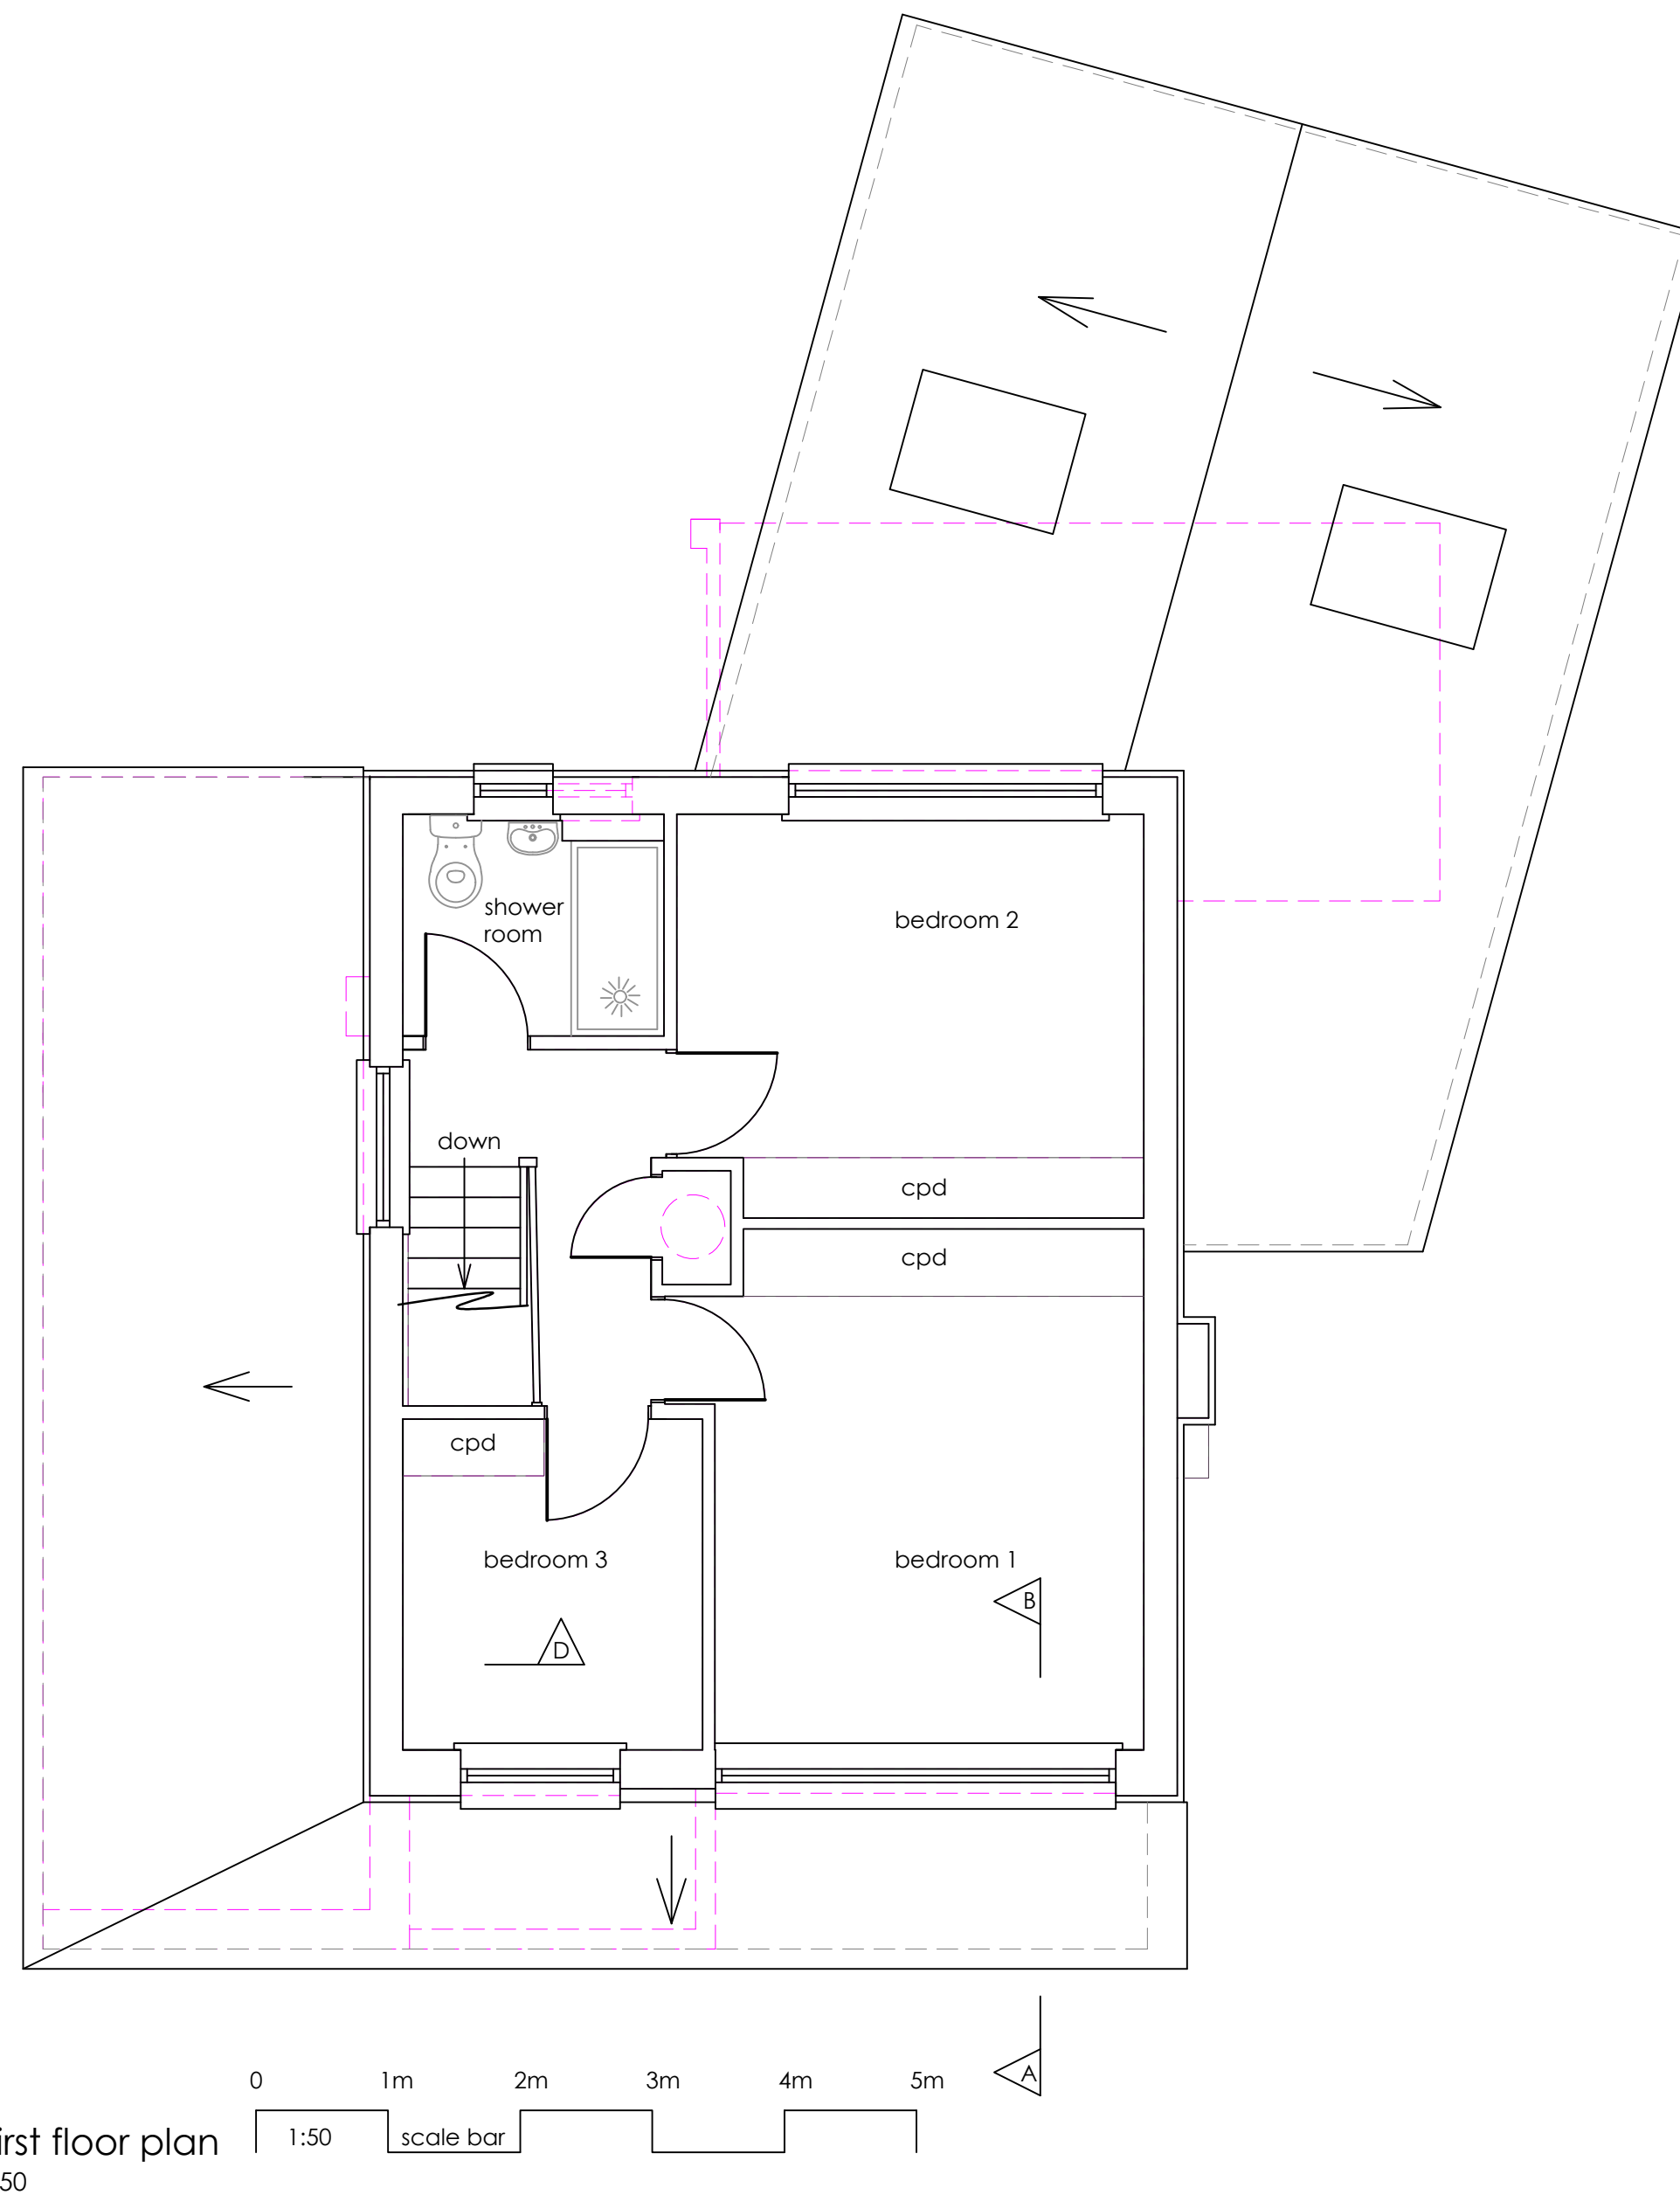


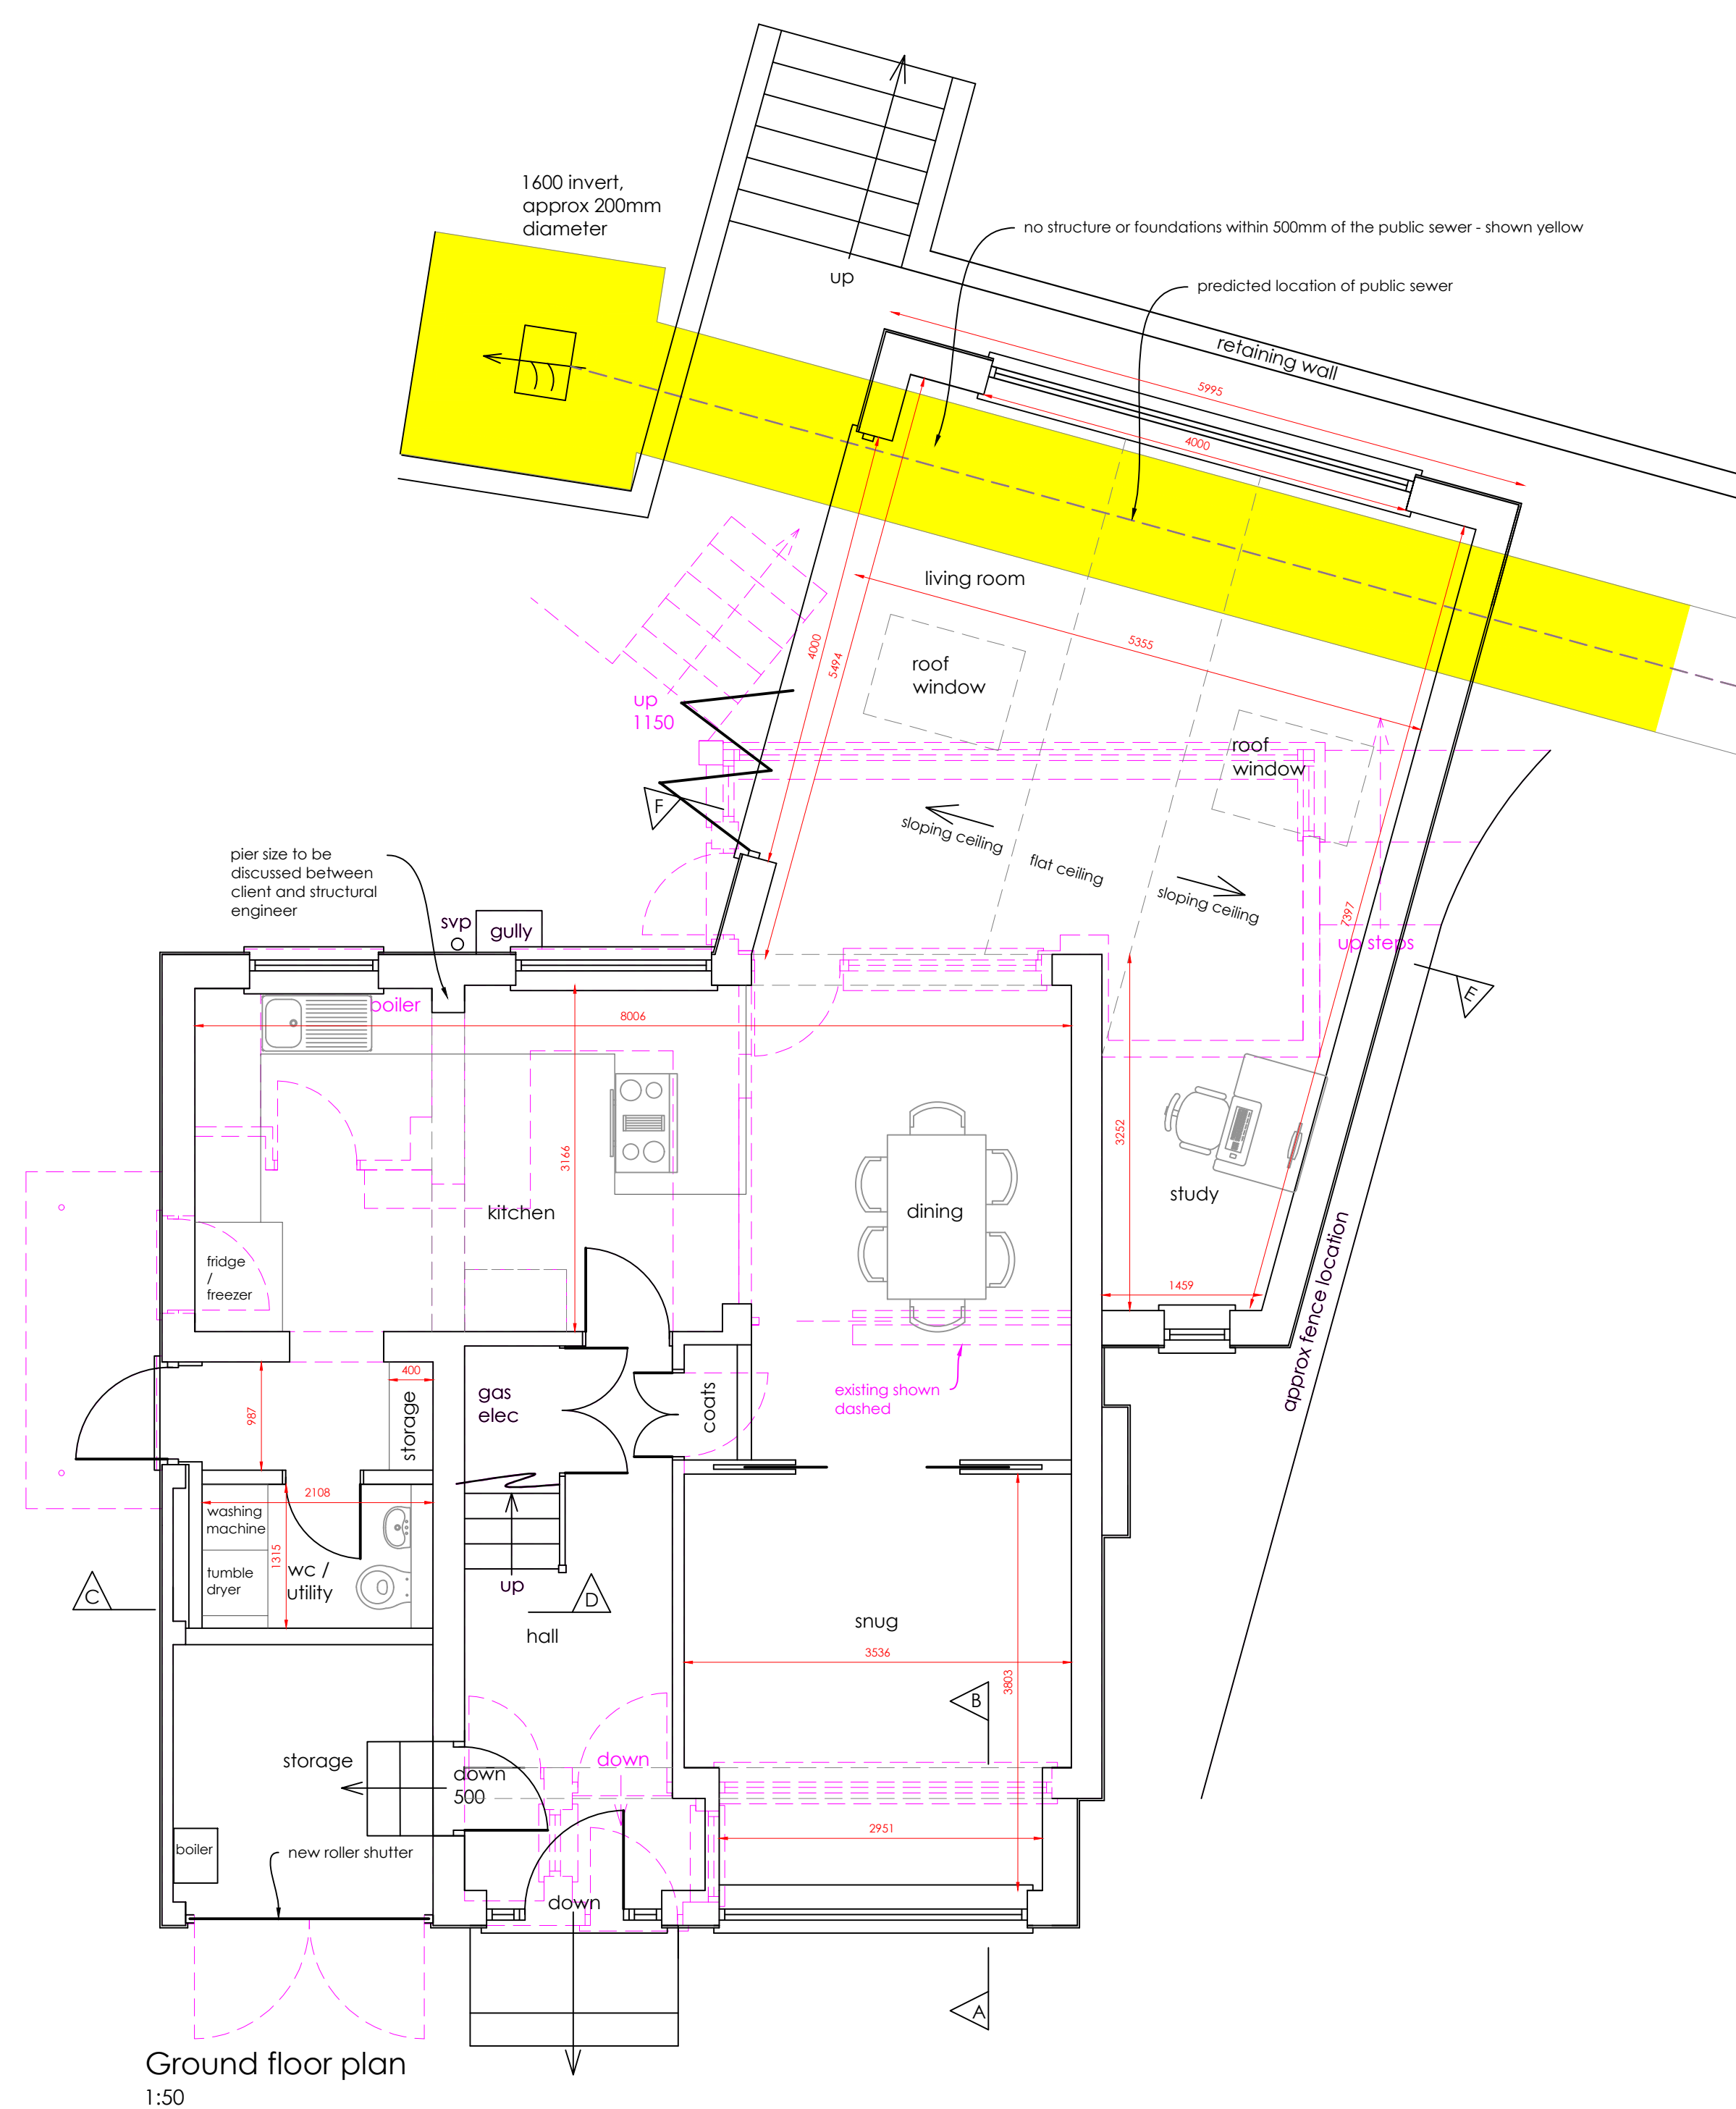

Construction (Design and Management) Regulations 2015. Virtually everyone involved in a construction project has legal duties under CDM 2015. See further information at www.HSE.gov.uk				
Asbestos - get your property tested. Further information and your responsibilities can be found at www.HSE.gov.uk .				
These plans are for identification purposes only. Do not scale from these plans - take measurements on site. All dimensions are approximations. This plan is for viewing at the scales indicated only. This plan is suitable for planning permission purposes.				
C	Utility window removed	05.01.25		
B	First floor extension removed	18.12.24		
A	Detached garage added	08.01.21		
Revision	Description	Date		
SAMUEL MOSS LTD 01322 408573 / 07796 454747 office@samuelmossltd.co.uk www.samuelmossltd.co.uk				
Client: Mr Marshall				
Project: 2 Brookside Road, Istead Rise, Gravesend, DA13 9JJ				
Title: Proposed plans for planning permission				
Date: Oct 2020	Scale: @ A1	Drawn: SM	Plan no: 281.2	Revision C