


Revisions:

Revision	Date	Revision Notes	Drawn	Inspected
01	18.12.23	First Issue	JM	ST
02	29.11.24	Titleblock Amended	OB	ST

LEGEND:

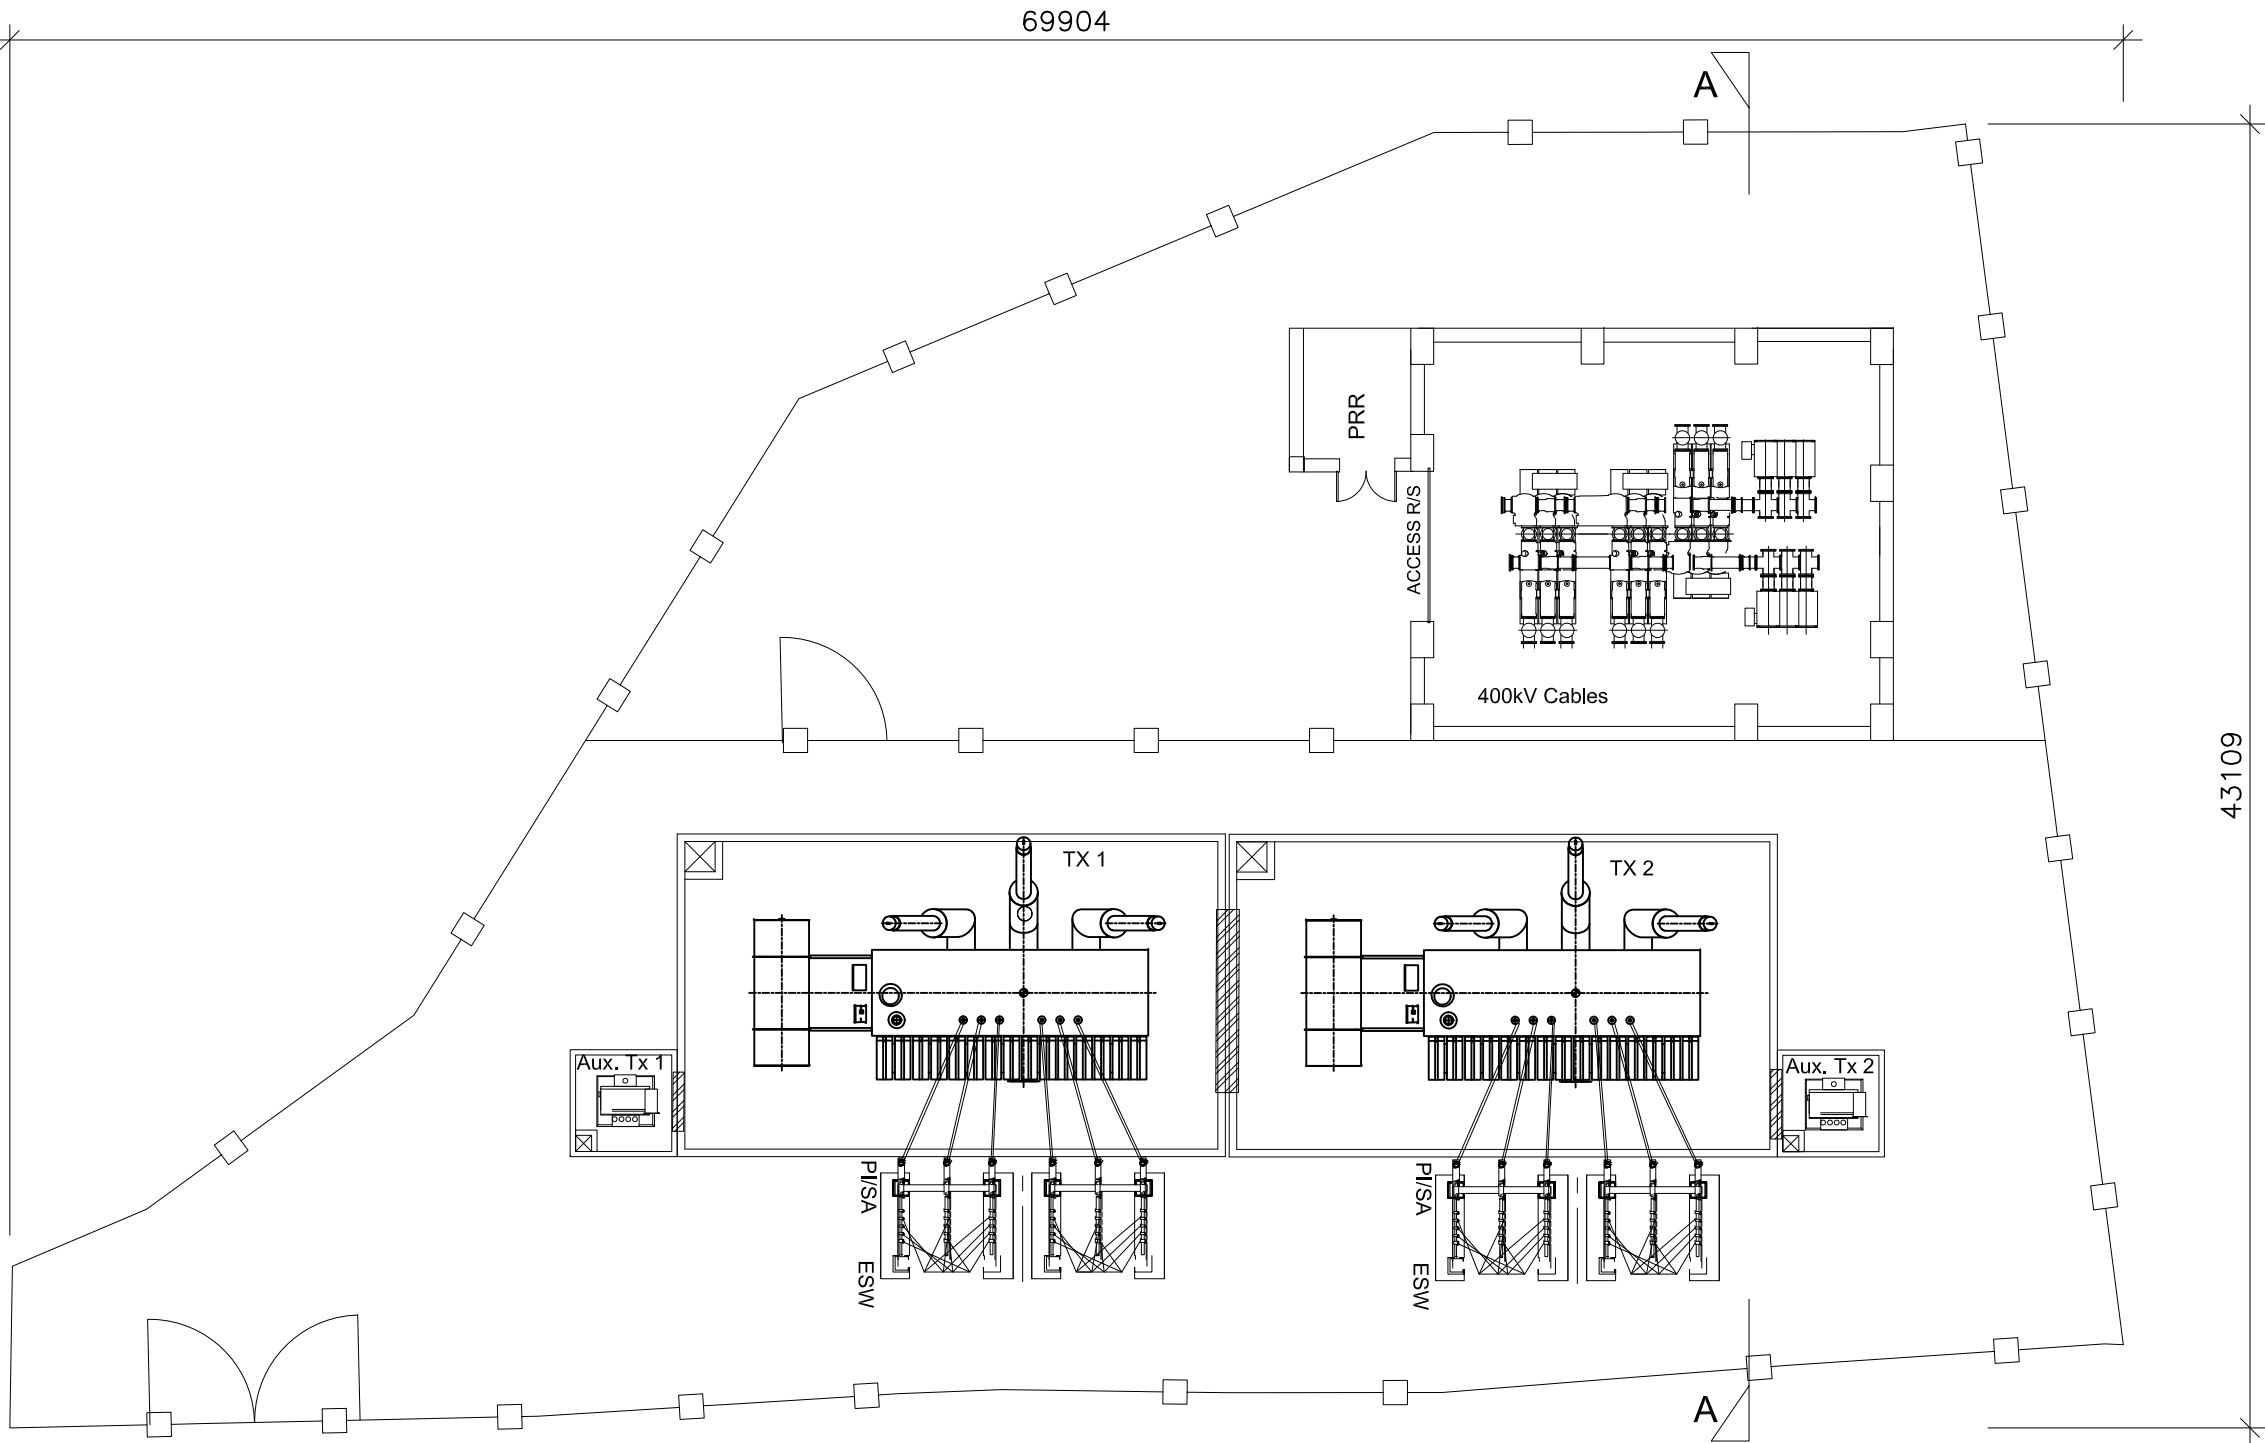

Project:

Dartford Energy Hub

Developer:



Drawn by:



CADmando Design & Draughting Solutions Ltd
The Long Barn, The Courtyard, Severn Drive, Tewkesbury
Business Park, GL20 8GD

Tel: +44 (0) 1684 850019
Mobs: +44 (0) 7814436910

Status:

PLANNING

Drawing Title:

Standard Drawing:
Indicative Substation Layout
(Plan)

Drawn: JM	Checked: ST	First Issued: 18.12.2023
--------------	----------------	-----------------------------

Project Code: CST010-	Drawing Number: DF12.0
---------------------------------	----------------------------------

Sheet Size: A3	Scale: 1:250	Revision: 02
--------------------------	------------------------	------------------------

PLAN VIEW

