



Revisions:

Revision	Date	Revision Notes	Drawn	Inspected
01	01.03.24	First Issue	JM	ST
02	29.11.24	Titleblock Amended	OB	ST


LEGEND:

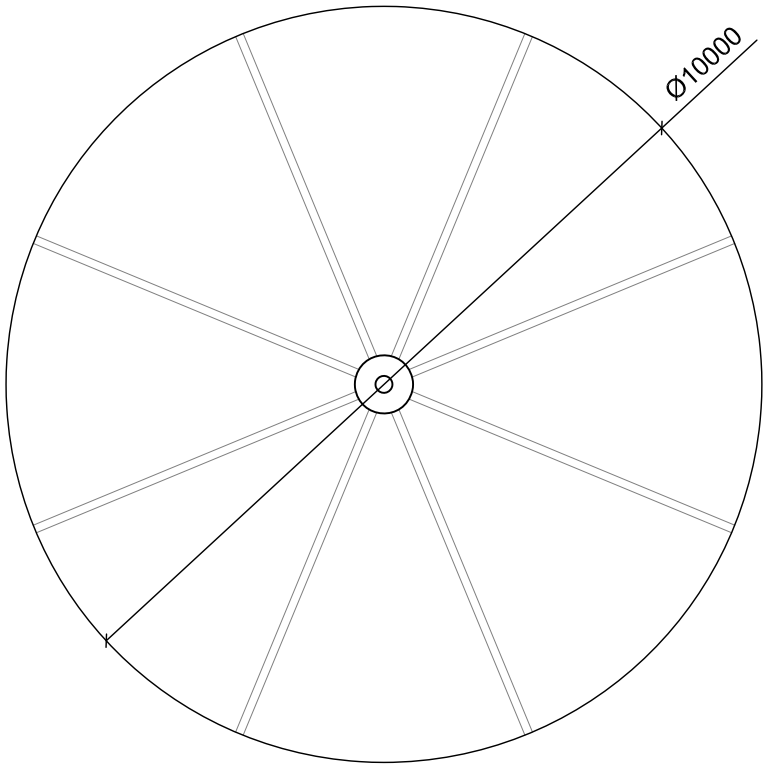

PLAN

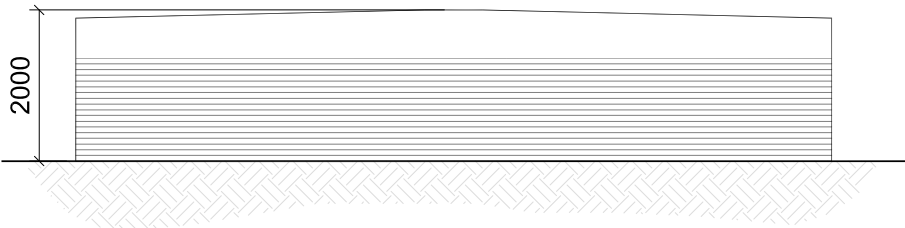

FRONT VIEW

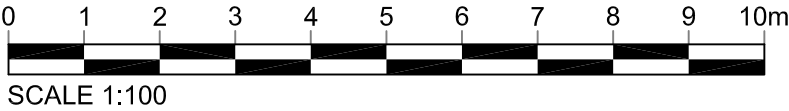

Project:

Dartford Energy Hub

Developer:



**CLEARSTONE
ENERGY**
CLEARSTONE ENERGY Limited
8 Devonshire Square, London
United Kingdom, EC2M 4PL
www.clearstoneenergy.com/

Drawn by:



CADmando
3D, 2D CAD & BIM SERVICES
CADmando Design & Draughting Solutions Ltd
The Long Barn, The Courtyard, Severn Drive, Tewkesbury
Business Park, GL20 8GD
Tel: +44 (0) 1694 850019
Mob: +44 (0) 7814436910

Status:

PLANNING

Drawing Title:

Standard Drawing:
Water Tank Elevation Plan

Drawn: JM	Checked: ST	First Issued: 01.03.2024
Project Code: Drawing Number: CST010- DF17.0		
Sheet Size: A3	Scale: 1:100	Revision: 02