



Revisions:

Revision	Date	Revision Notes	Drawn	Inspected
01	18.12.23	First Issue	JM	ST
02	29.11.24	Titleblock Amended	OB	ST


LEGEND:

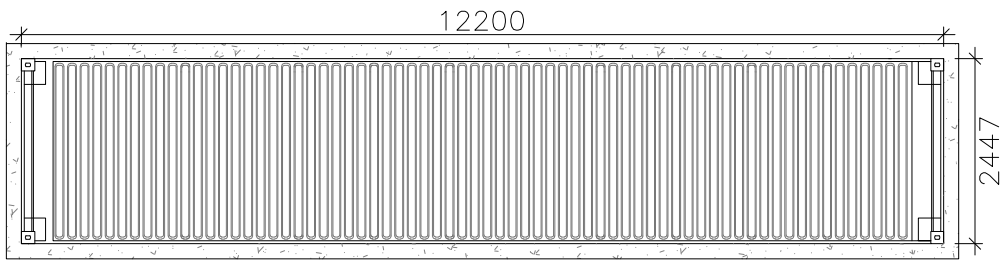


PLAN VIEW

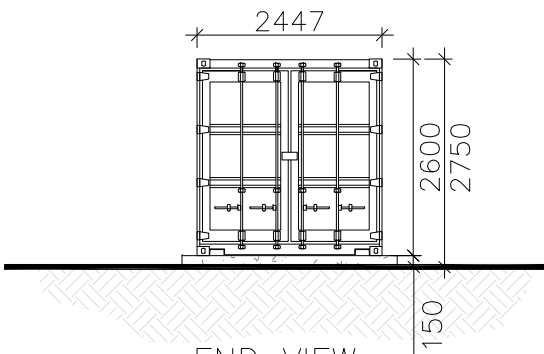


END VIEW

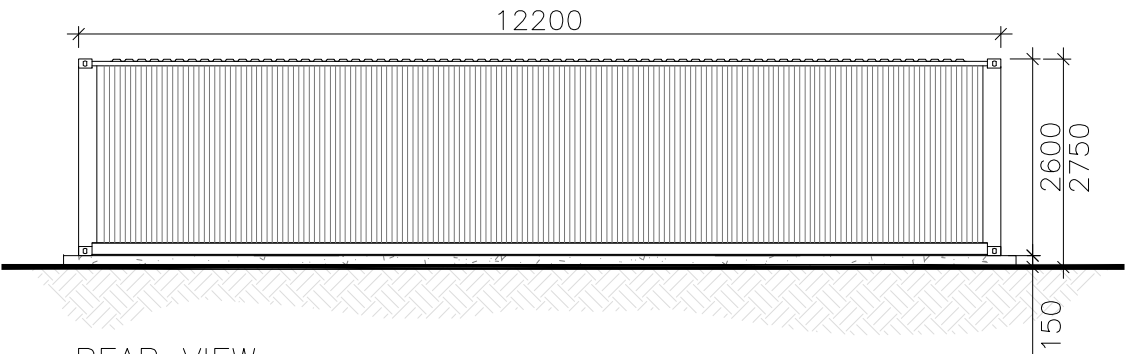


REAR VIEW

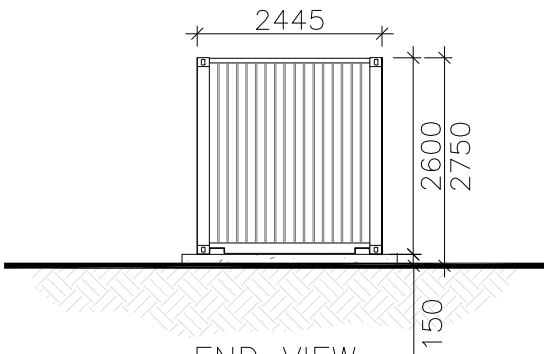

END VIEW

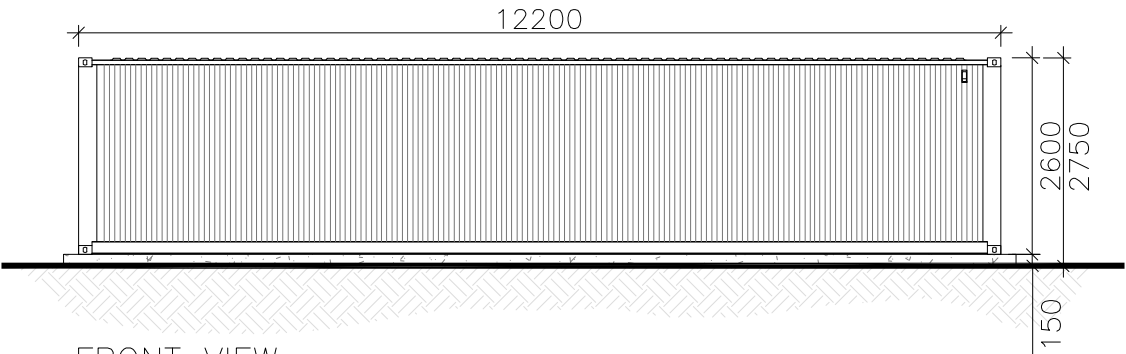

FRONT VIEW

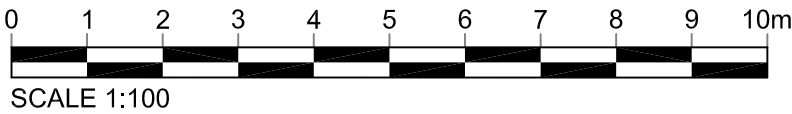

Project:

Dartford Energy Hub

Developer:



**CLEARSTONE
ENERGY**
CLEARSTONE ENERGY Limited
8 Devonshire Square, London
United Kingdom, EC2M 4PL
www.clearstoneenergy.com/

Drawn by:



CADmando
2D, 3D CAD & BIM SERVICES

CADmando Design & Draughting Solutions Ltd
The Long Barn, The Courtyard, Severn Drive, Tewkesbury
Business Park, GL20 8GD

Tel: +44 (0) 1684 850019
Mobs +44 (0) 7814436910

Status:

PLANNING

Drawing Title:

**Standard Drawing: Indicative
Containerised Equipment Plan**

Drawn: JM	Checked: ST	First Issued: 18.12.2023
Project Code: CST010-		Drawing Number: DF7.0
Sheet Size: A3	Scale: 1:100	Revision: 02