


This drawing is the copyright of CLEARSTONE ENERGY Limited and must not be reproduced in whole or in part or used in any manner without their written permission.

Scaled dimensions must not be taken from this drawing. All dimensions are to be confirmed on site prior to commencement of work.

Revisions:

Revision	Date	Revision Notes	Drawn	Inspected
01 02	16.12.23 29.11.24	First Issue Titleblock Amended	JM OB	ST ST

LEGEND:

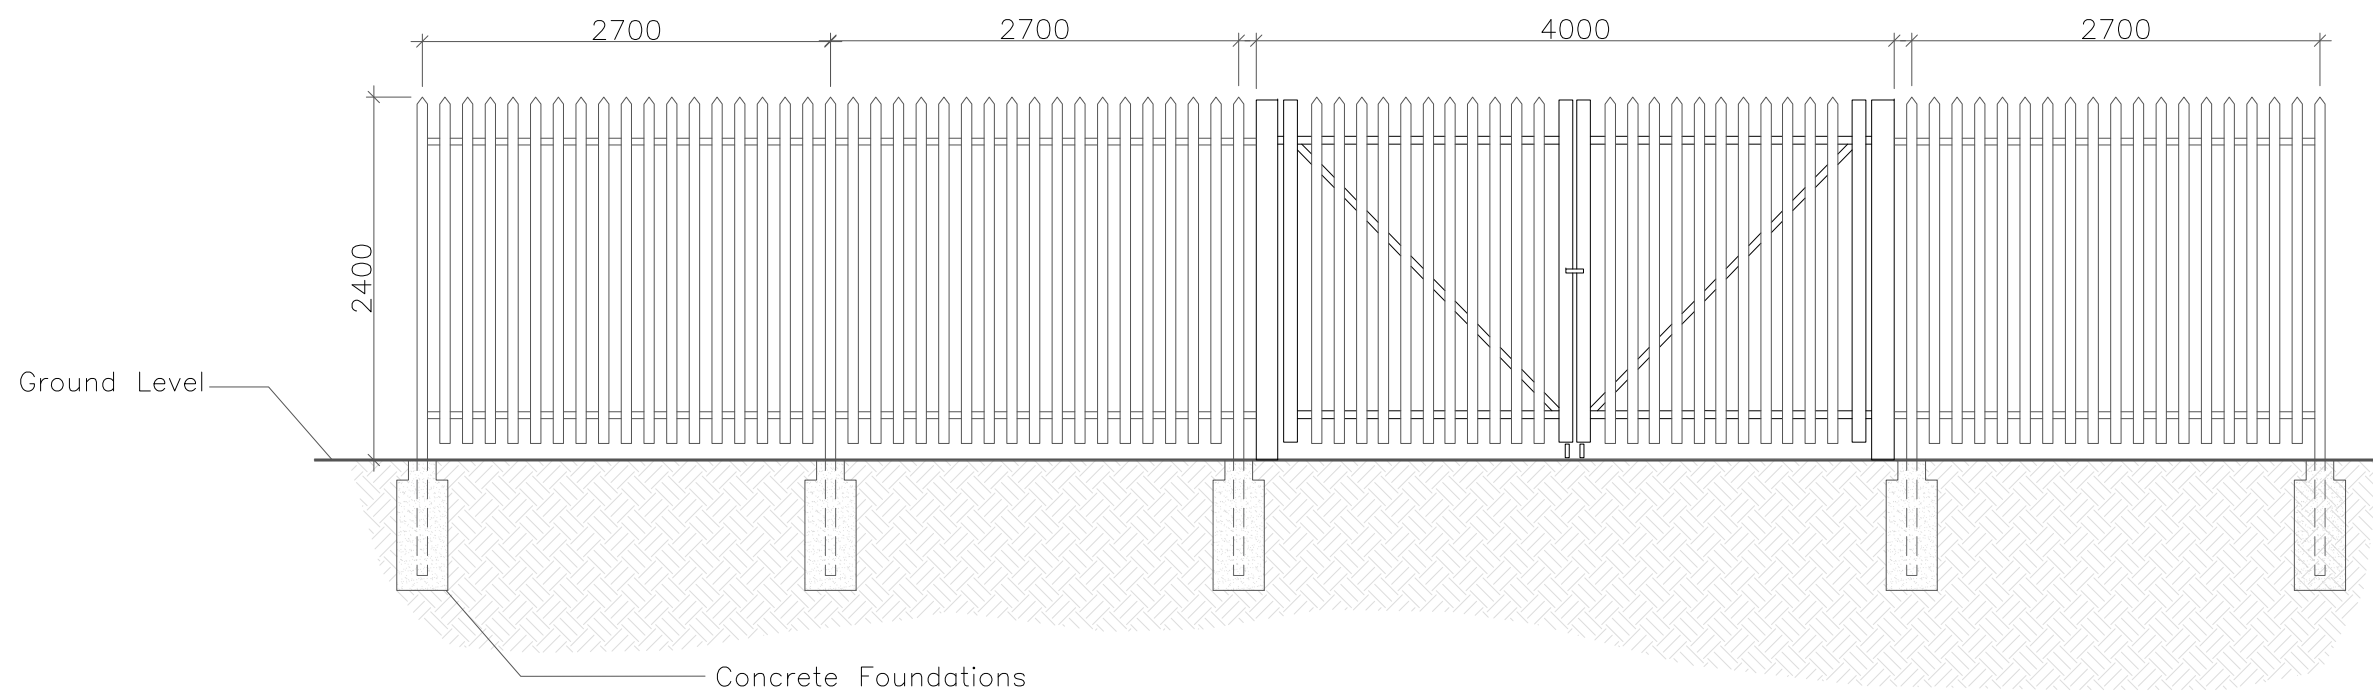

Project:

Dartford Energy Hub

Developer:



Drawn by:



Status:

PLANNING

Drawing Title:

**Standard Drawing:
Indicative Palisade Security Fence and
Gate**

Drawn: JM	Checked: ST	First Issued: 18.12.2023
Project Code: CST010- DF10.0		Drawing Number:
Sheet Size: A3	Scale: 1:50	Revision: 02

