



Revisions:

Revision	Date	Revision Notes	Drawn	Inspected
01	18.12.23	First Issue	JM	ST
02	05.07.24	Technology Amended	JM	ST
03	24.10.24	Updated Technology	OB	ST
04	29.11.24	TitleBlock Amended	OB	ST


LEGEND:

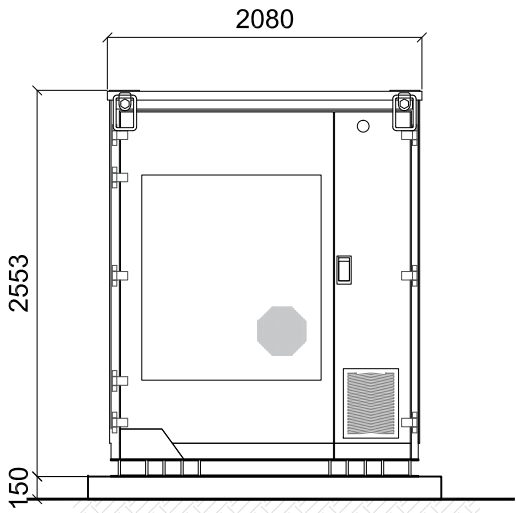


FRONT VIEW

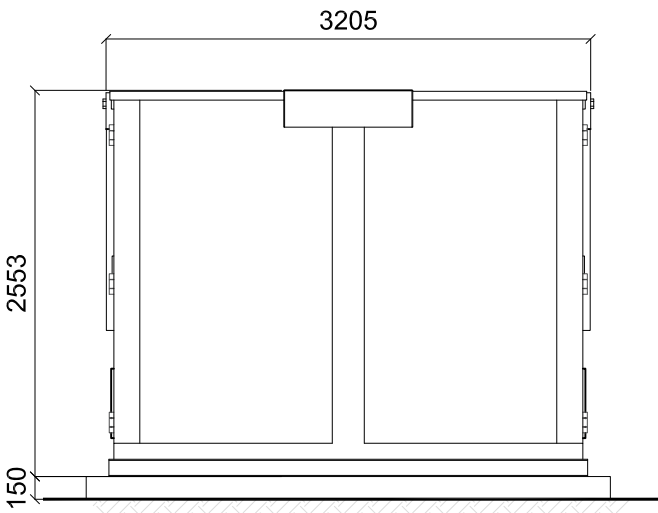


SIDE VIEW

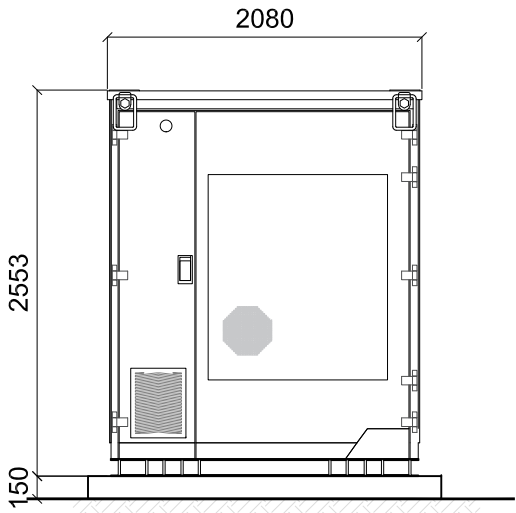

REAR VIEW

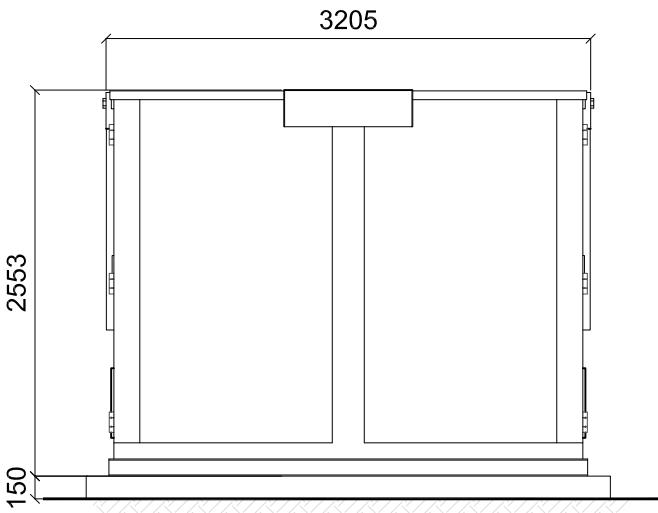

SIDE VIEW

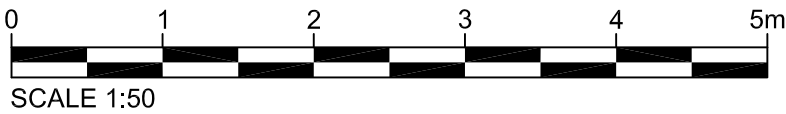

Project:

Dartford Energy Hub

Developer:



Drawn by:



CADmando Design & Draughting Solutions Ltd
Unit 62, The Courtyard, Severn Drive, Tewkesbury Business Park, GL20 8GD

Tel: +44 (0) 1684 850019
Mob: +44 (0) 7814436910

Status:

PLANNING

Drawing Title:

Standard Drawing:
Indicative Battery Unit Elevations

Drawn: JM	Checked: ST	First Issued: 18.12.2023
Project Code: Drawing Number: CST010- DF6.0		
Sheet Size: A3	Scale: 1:50	Revision: 04