



Revisions:

Revision	Date	Revision Notes	Drawn	Inspected
01	18.12.23	First Issue	JM	ST
02	24.10.24	Updated Technology	OB	ST
03	25.11.24	Tilelock Amended	OB	ST


LEGEND:

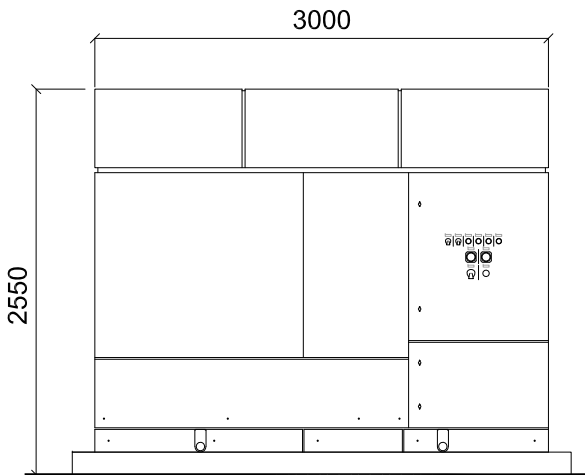


SIDE VIEW

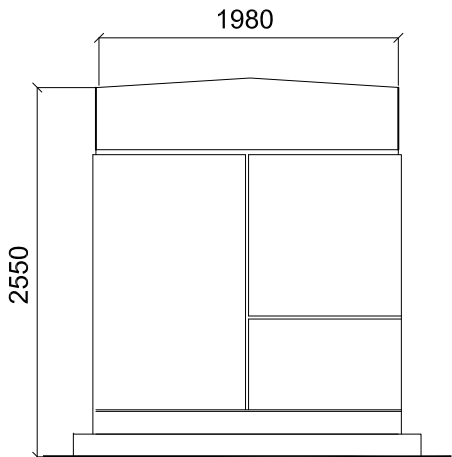

END VIEW

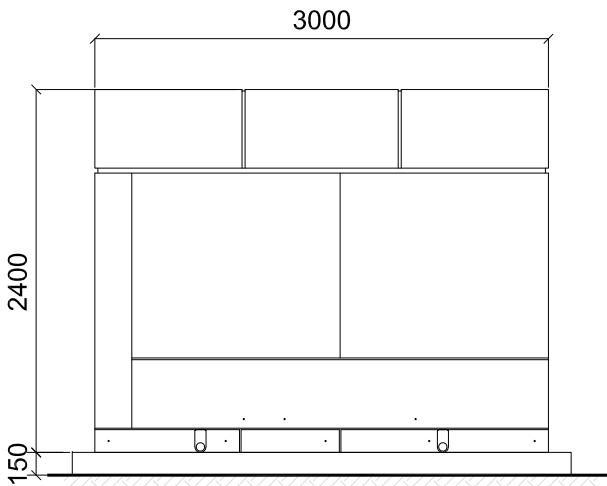

SIDE VIEW

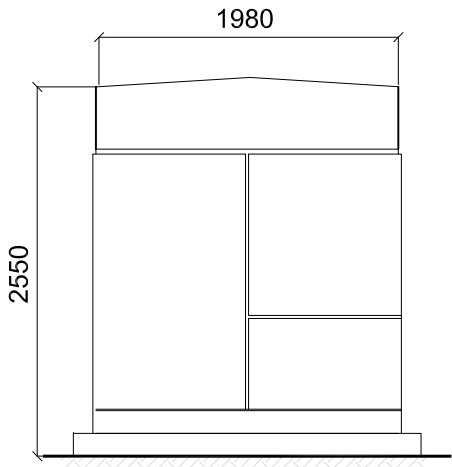

END VIEW



SCALE 1:50

Project:

Dartford Energy Hub

Developer:



Drawn by:



CADmando Design & Draughting Solutions Ltd
Unit B2, The Courtyard, Severn Drive, Tewkesbury Business
Park, GL20 8GD

Tel: +44 (0) 1684 850019
Mob: +44 (0) 7814436910

Status:

PLANNING

Drawing Title:

Standard Drawing:
Indicative PCSK Inverter Elevations

Drawn: JM	Checked: ST	First Issued: 18.12.2023
--------------	----------------	-----------------------------

Project Code: CST010-	Drawing Number: DF9.0
--------------------------	--------------------------

Sheet Size: A3	Scale: 1:100	Revision: 03
-------------------	-----------------	-----------------