

DO NOT SCALE FROM THIS DRAWING | A1


Section A - A'

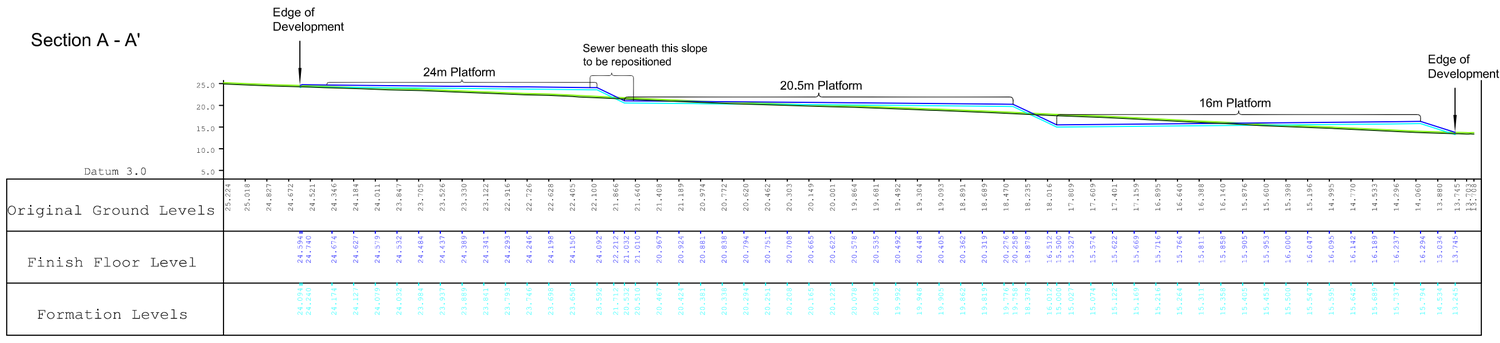


Section B - B'

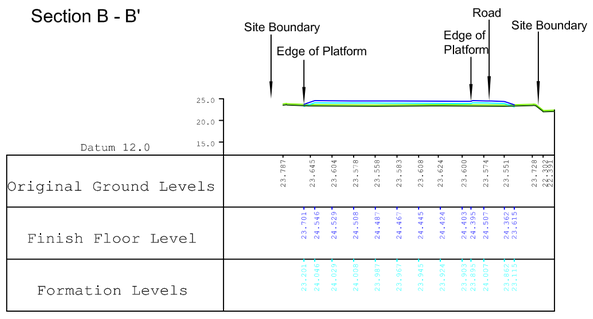


Section C - C'

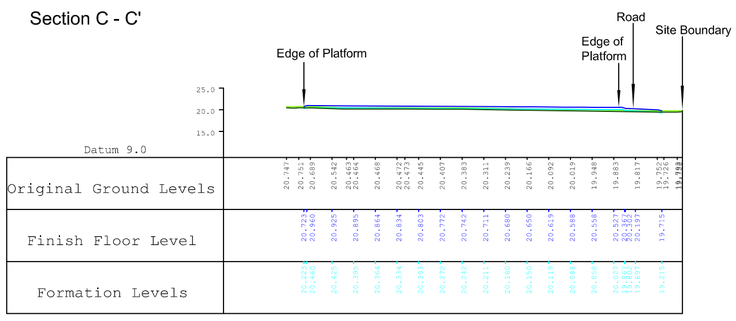


Section D - D'

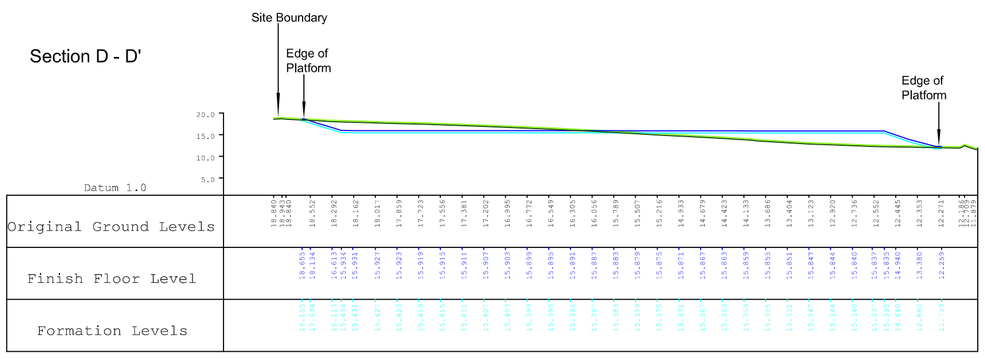


Section E - E'

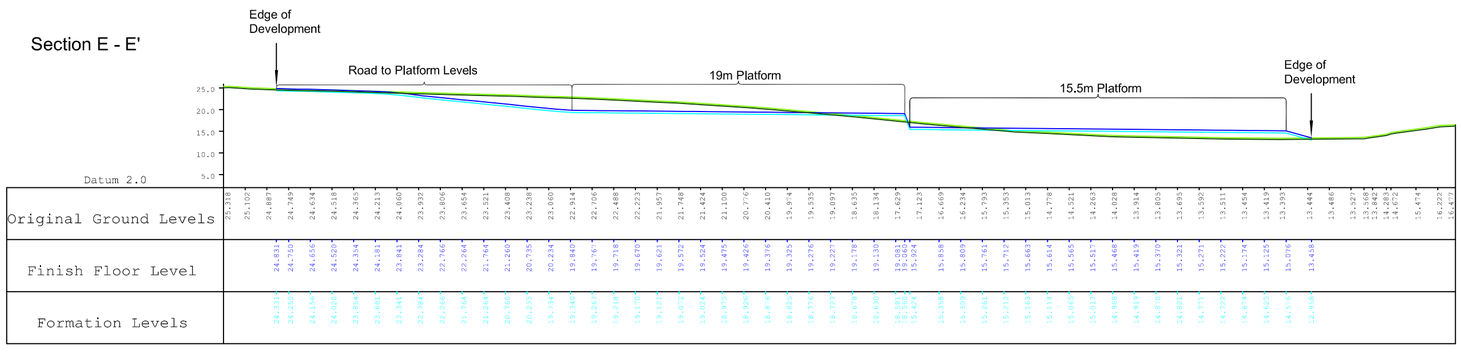

Section F - F'

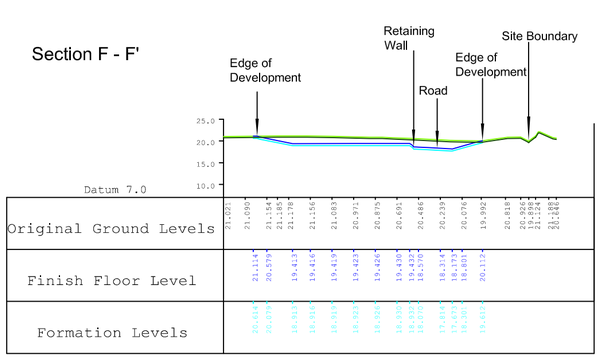

Section G - G'

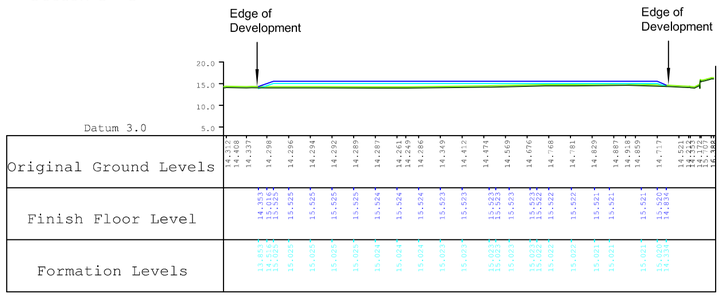

Legend

- Original Topographic Survey
- Soil Stripped Ground Level
- Finished Floor Level
- Formation Level

Notes

Cross sections are indicative only and are based on the assumption of a 500mm depth from the finished floor level to the formation level, and a 300mm depth of unusable topsoil below the existing ground level.

REVISION	DETAILS	DATE	DRAWN	CHK'D	APP'D

CLIENT

CLEARSTONE ENERGY

PROJECT

DARTFORD ENERGY HUB

DRAWING TITLE

CROSS SECTIONS

DRG No.	SCALE	DATE
CA12848-009	1:1,000	16/12/2024
DRAWN BY: KY	CHECKED BY: KY	APPROVED BY: LP

☐ STOKE-ON-TRENT (HEAD OFFICE) TEL 01782 276700
☐ NEWCASTLE UPON TYNE TEL 0191 232 0943
☐ BIRMINGHAM TEL 0121 580 0909
☐ LONDON TEL 020 7287 2872
■ CARDIFF TEL 029 2072 9191
☐ LEIGH TEL 01942 260101
☐ SHEFFIELD TEL 0114 245 6244
☐ EDINBURGH TEL 0131 555 3311
☐ TAUNTON TEL 01823 703100

wardell armstrong — your earth our world

© Copyright Reserved

N:\CA\CA12848 - NORTHFLEET BESS GI\03 - DESIGN\AUTOCAD\SCRATCHPAD\ITERATION 8A SECTIONS\ITERATION 8A SECTION PLAN_1.DWG