


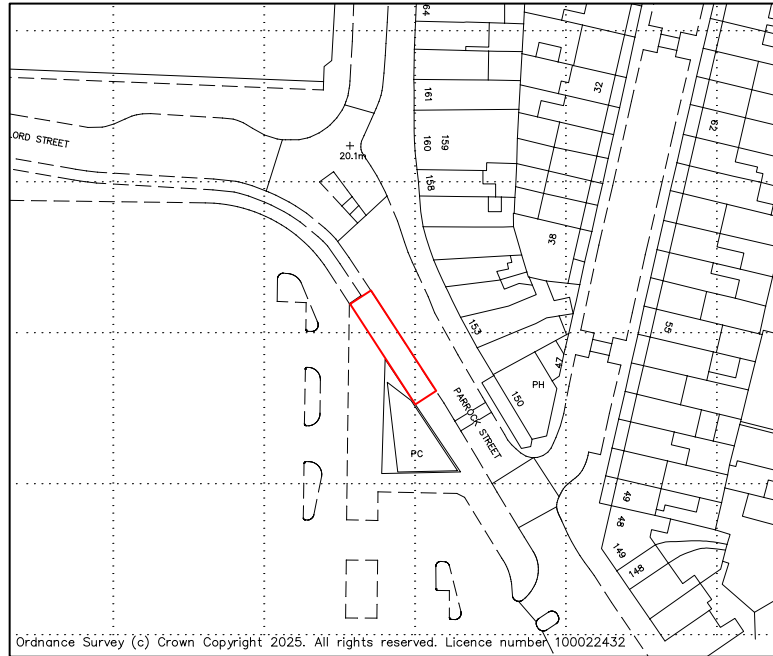

NEW WORLD PAYPHONES

 : Application Site

NWP Street – New Communication Kiosk
Land outside 154 Parrock Street, Gravesham, DA12 1ER

Location Plan

Drawing Number:
CK0135/01

Scale: 1:1250 @ A3

