


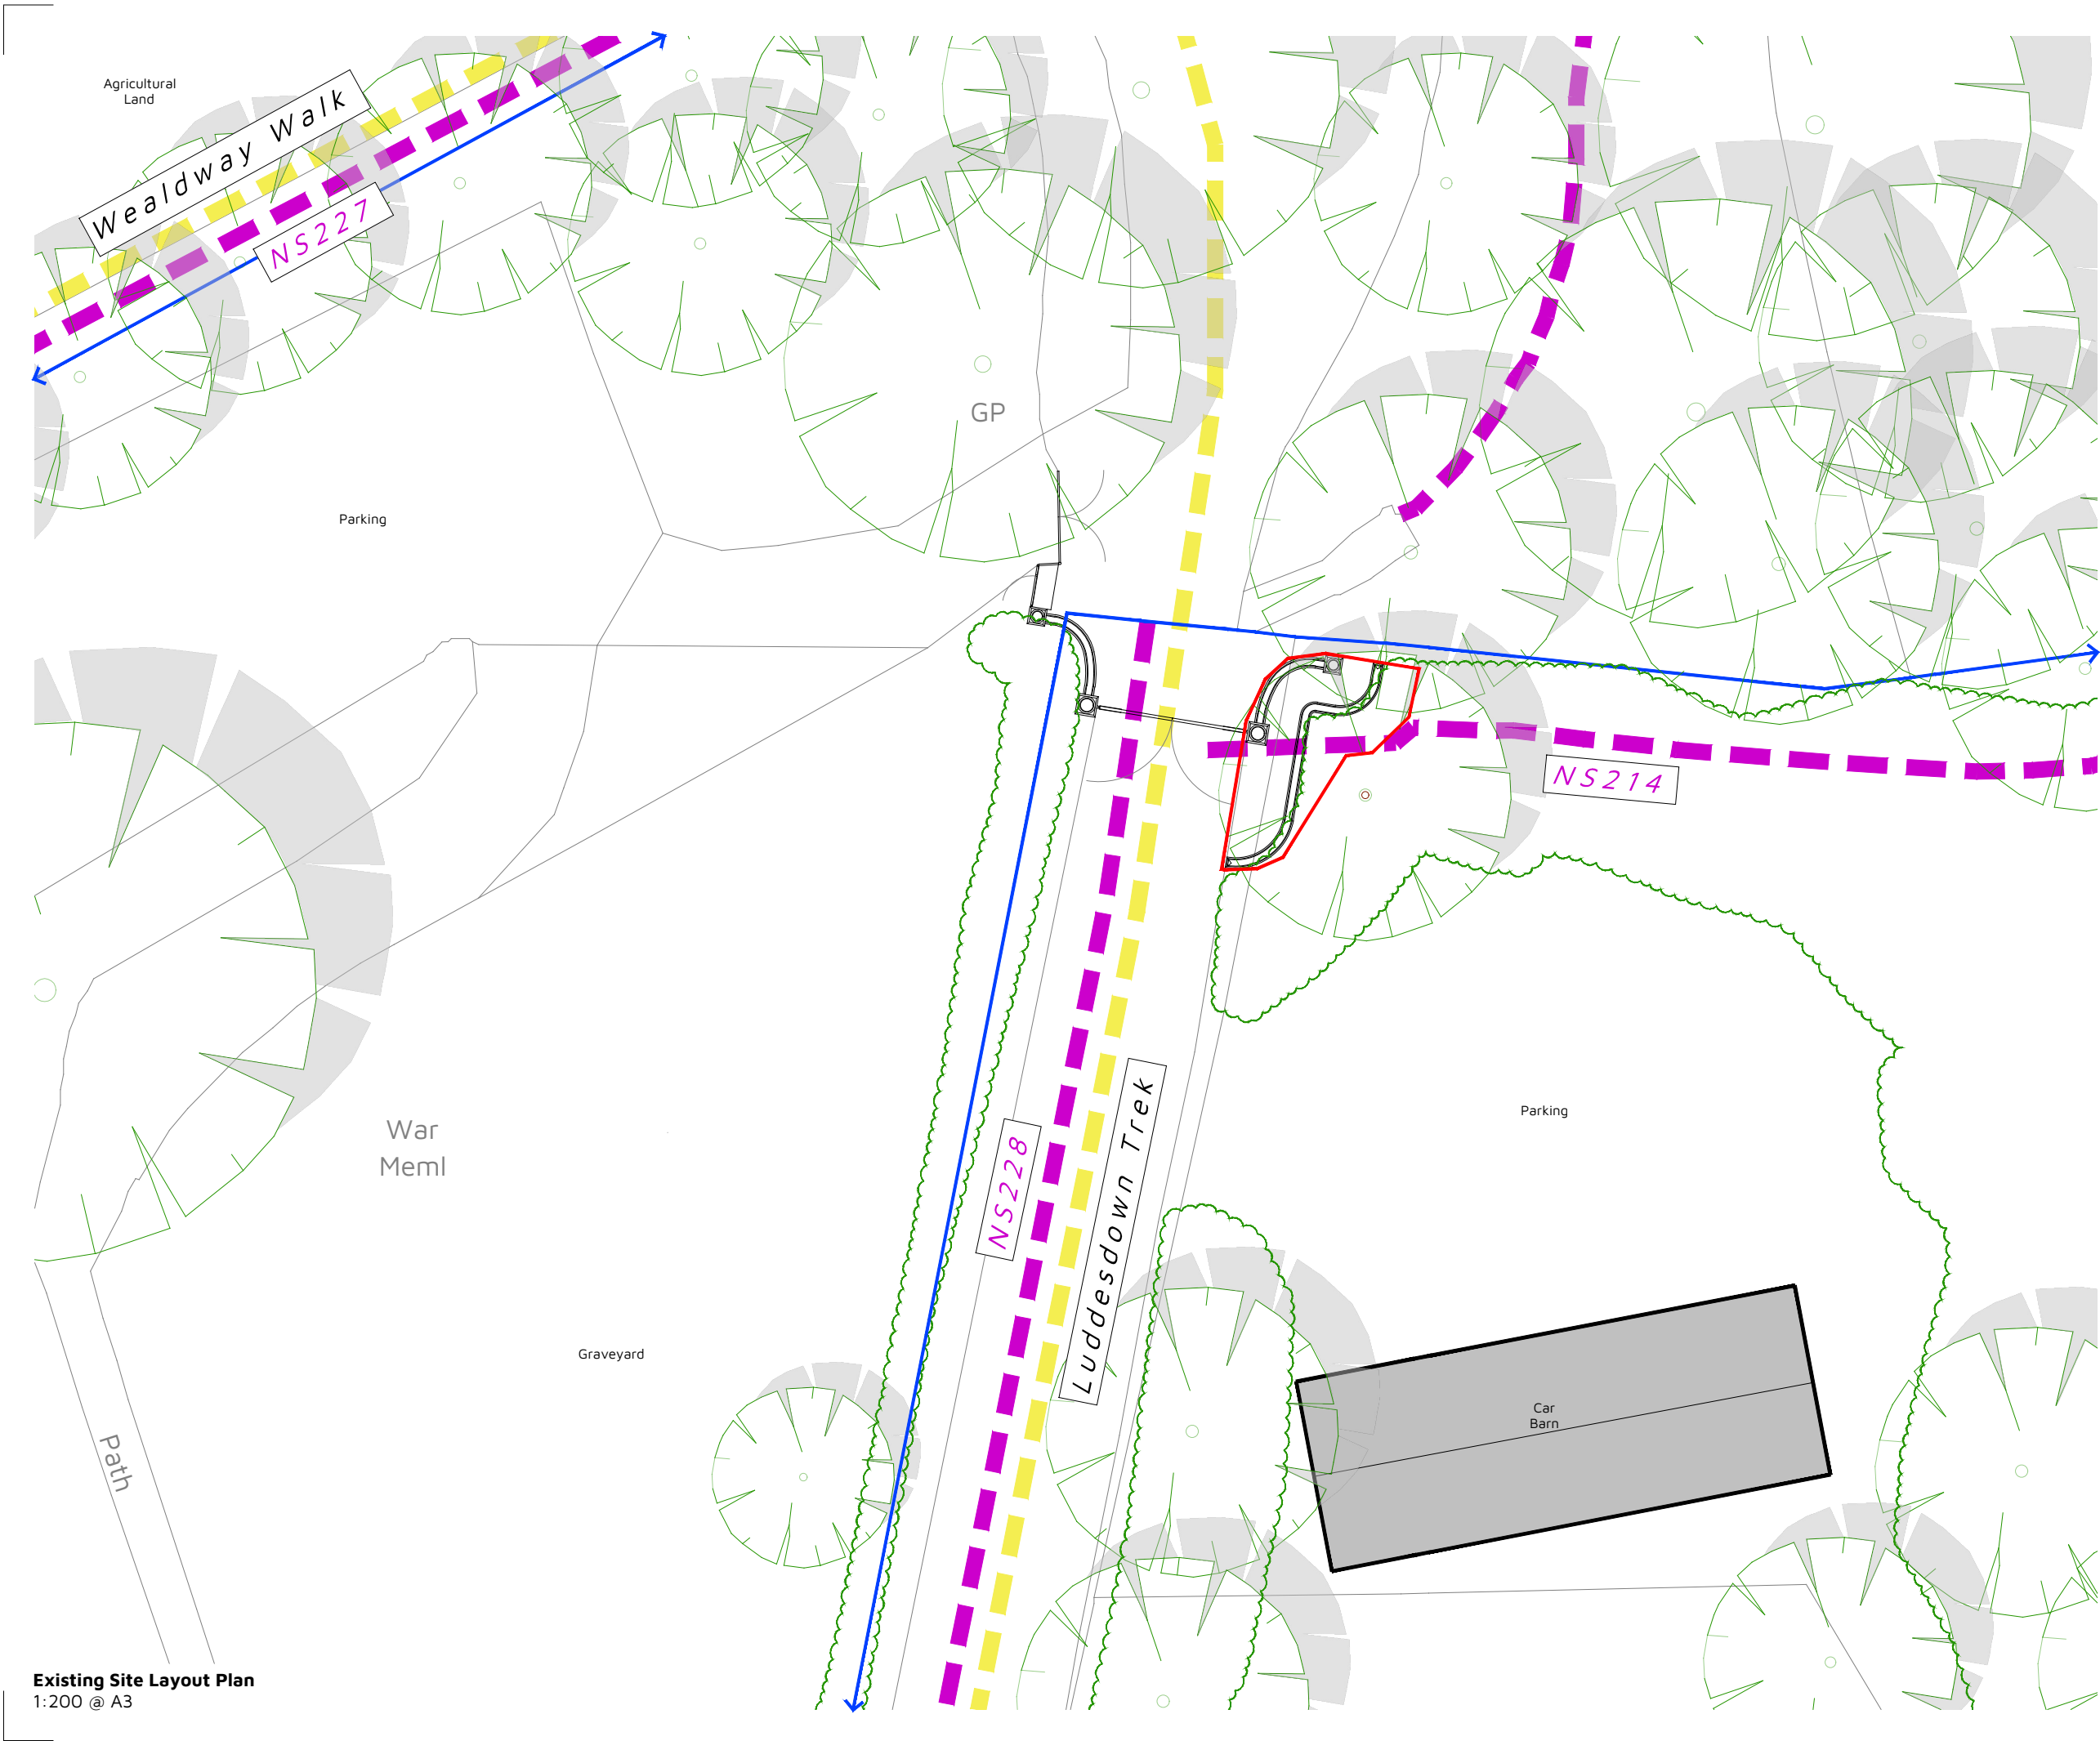

Existing Site Layout Plan
1:200 @ A3

0

2

4

6

8

10

9.99 m

Metres (1:200)

N

Site Area:

24.3 sqm

Application Boundary

Applicant Ownership

Approximate Location of Existing Tree

Approximate Location of Existing Hedgerow

PROW/Promoted Walk

NOTE: Layout Subject to Third Party Reports/Surveys

Rev:

Reason:

Date:

Client:

VINEYARD FARMS

Project:

ENTRANCE AT LUDDESDOWN COURT,
LUDDESDOWN, GRAVESEND, DA13 OXE

Title:

EXISTING SITE LAYOUT PLAN

Drawing No:

Rev:

Scale:

Date:

DHA/35870/02

1:200

MAY 2025

dha

Eclipse House, Eclipse Park, Sittingbourne Road
Maidstone, Kent. ME14 3EN

t: 01622 776226
e: info@dhaplanning.co.uk

f: 01622 776227
w: www.dhaplanning.co.uk

No reproduction by any method of any part of this document is permitted without the consent of the copyright holders. Produced for Town and Country planning purposes only.

© Crown Copyright 2025. All rights reserved. Licence Number: 100031961

CAD Reference: DHA_35870_LUDD_CT_CF01

A3