


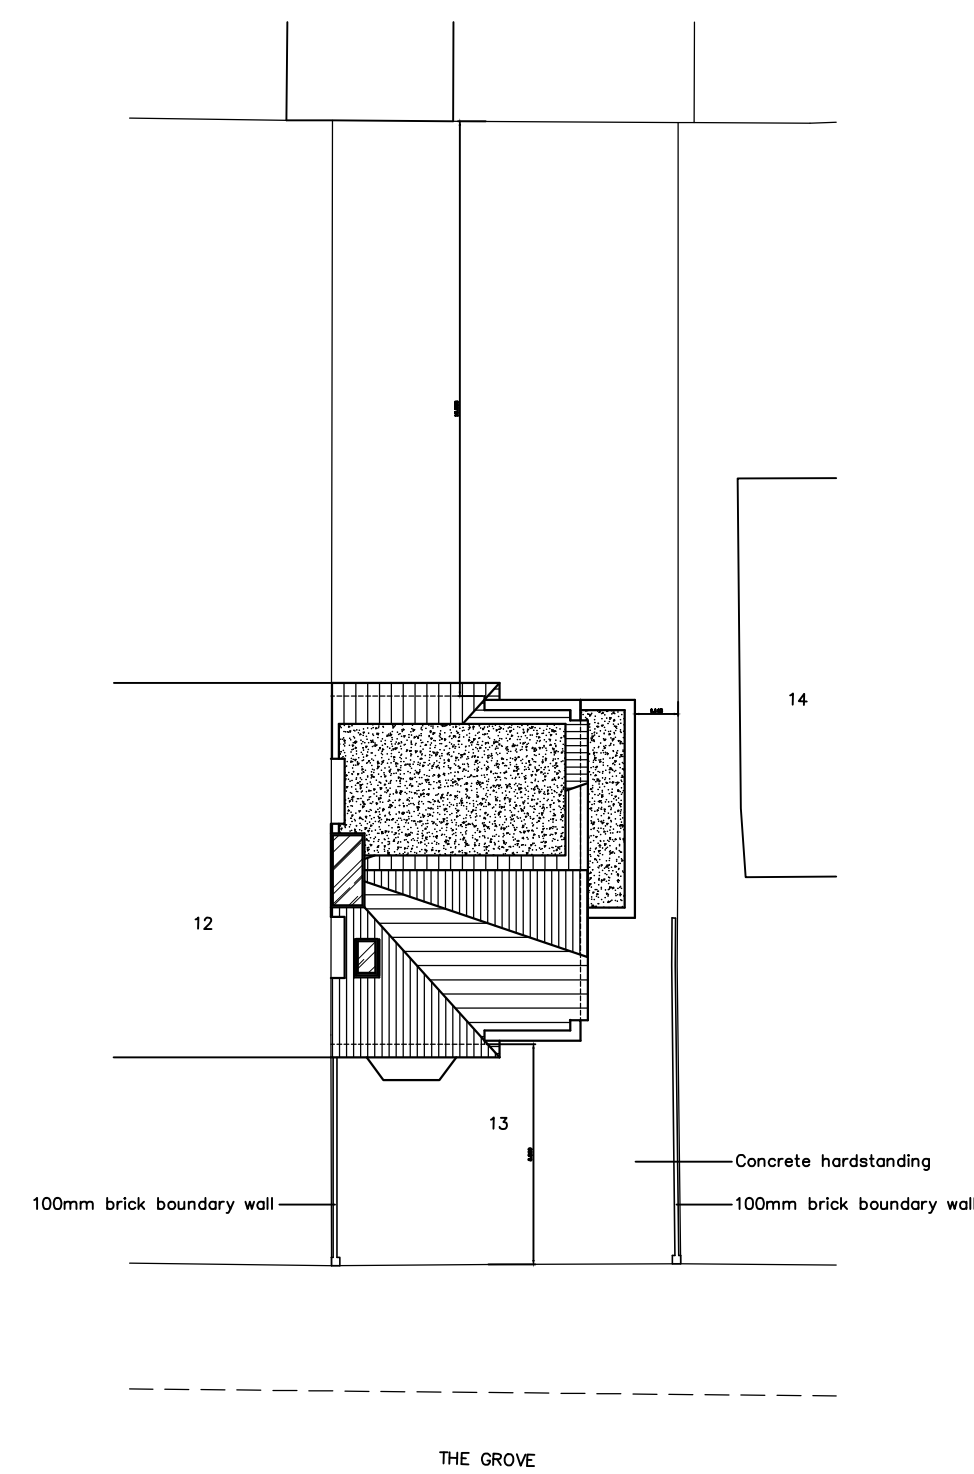


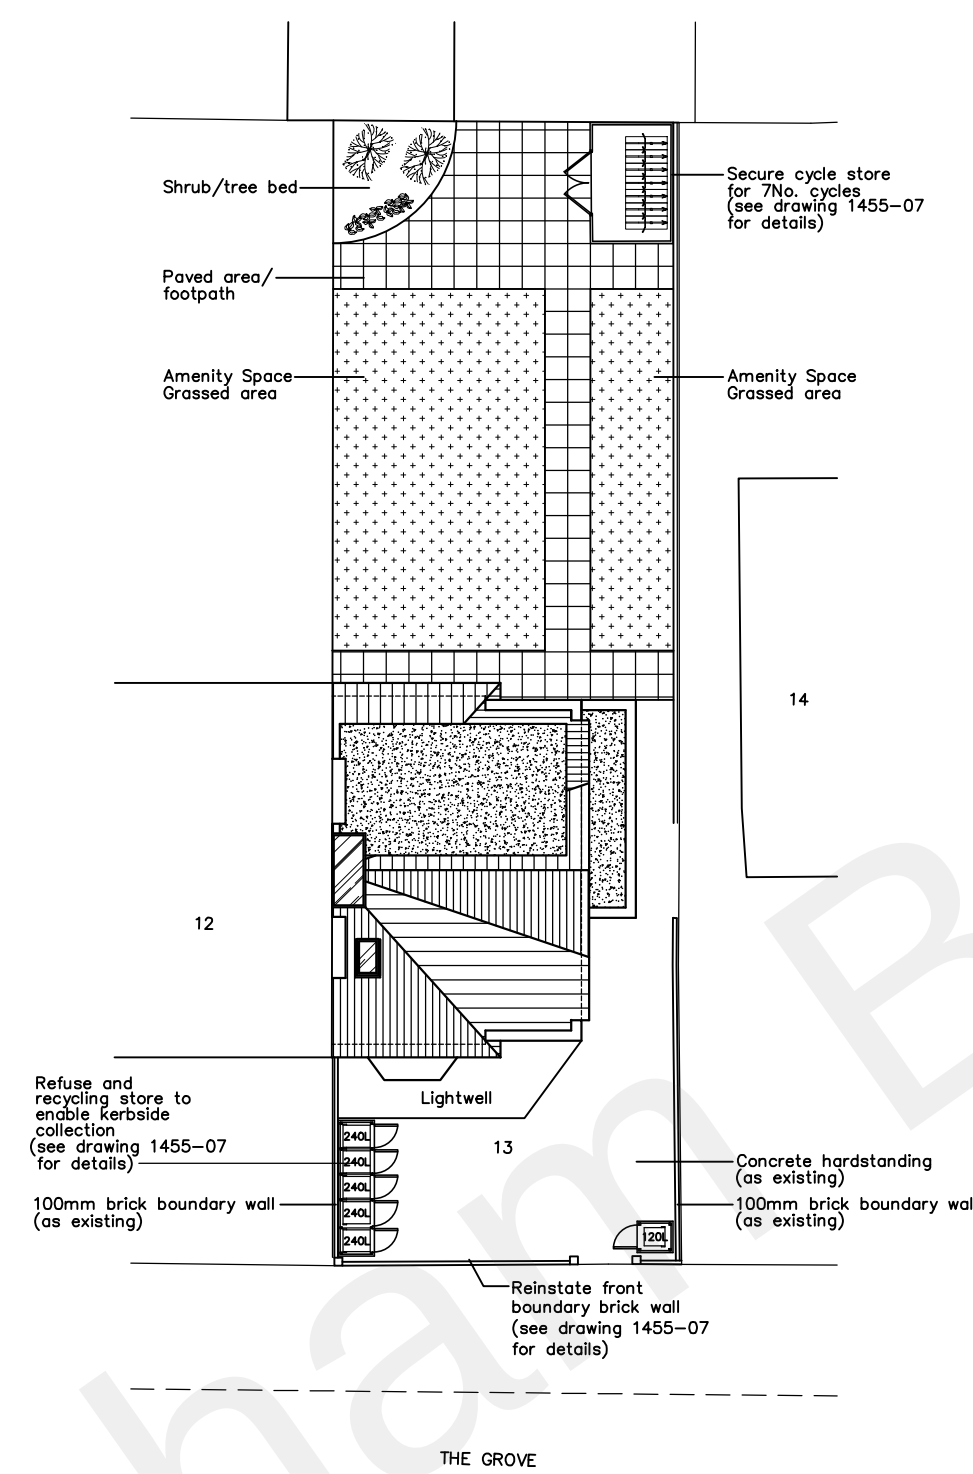

Existing Block Plan
Scale 1:200

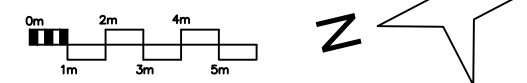


Proposed Block Plan
Scale 1:200

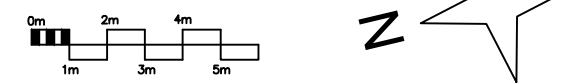

Planting Information

Trees
Prunus Acolade 2-3m high in 15 to 20lt pots at time of planting

Shrubs
Laurel Rotundifolia 1.2m high in 10lt pots at time of planting planted at 900mm c/c
Red Robin Photinia 1.2m high in 10lt pots at time of planting planted at 900mm c/c

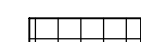

Paving
Bradstone natural stone paving. Permeable and porous on 50mm gravel on 200mm open graded aggregate on permeable fabric. Laid to fall.



AMENITY AREA
Grass

Household Waste Requirements (HMOs)

Refer to Standards and Guidance for Houses in Multiple Occupation.

Actual waste

Refuse requirements for 4-6 people is minimum total 300 litre sack capacity. Therefore, for 11 people allow minimum 600 litre sack capacity. It is proposed to provide 11 x 80 litre sacks.

Recycling requirements for 4-6 people is minimum total 240 litre sack capacity. Therefore, for 11 people allow minimum 480 litre sack capacity. It is proposed to provide 11 x 80 litre sacks.

For Communal Kitchen, 2No 23 litre caddies to be provided for disposal of food waste.

Bins required:

3No 240 litre bin for refuse waste (600 litre required)


2No 240 litre bin for dry recyclable waste (480 litre required)

1No 120 litre bin for food waste (60 litre required)



20 0 20 40 60 80 100
Metres

Location Plan
Scale 1:1250 @ A1

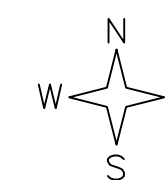

PROJECT: 13 The Grove, Gravesend Kent DA12 1DX		 BRELEY DESIGN LTD Breley Design Ltd, Harrier House Aviation Way, Southend on Sea Essex SS2 6UN, England. Telephone: +44 (0)1702 541300 Facsimile: +44 (0)1702 543123 Email: info@breleydesign.com
TITLE: Existing and Proposed Block and Location Plan		
SCALE: as shown @ A1	DATE: May 22	
Drawing No. 1455-04	REV: J	

Copyright of this drawing shall remain the property of Breley Design Limited. It may not be used in whole or part by any other parties for any other purpose without prior consent. All dimensions to be checked on site and any discrepancies reported to Breley Design Limited before work commences.