



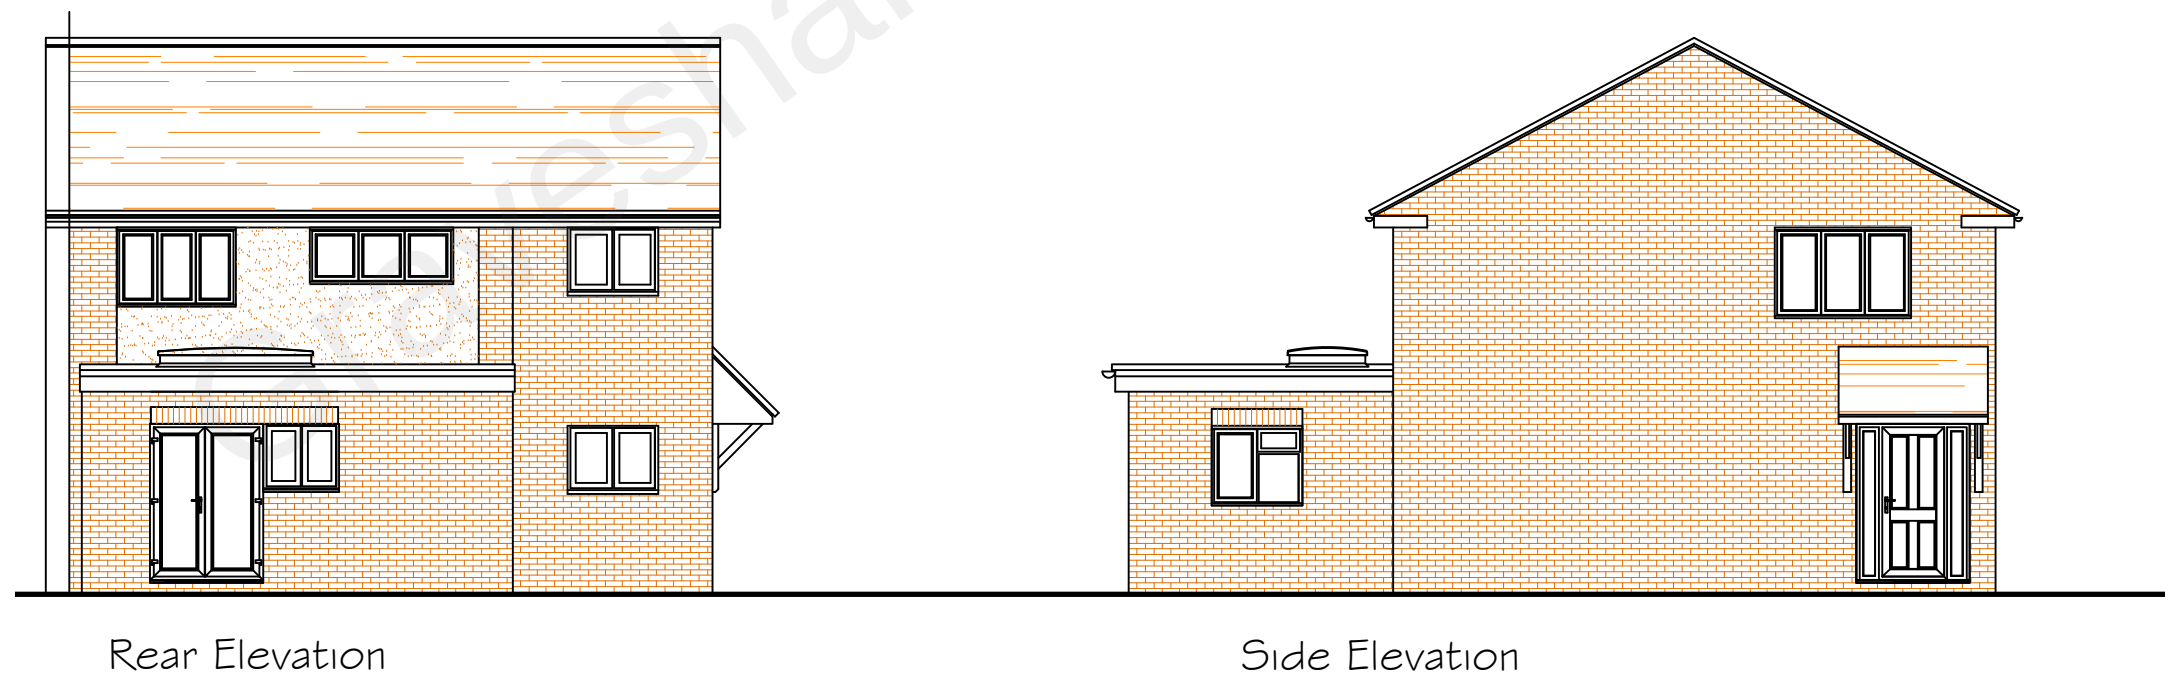

DO NOT SCALE
These drawings and designs are the
copyright of
SEVENCROFT LTD.

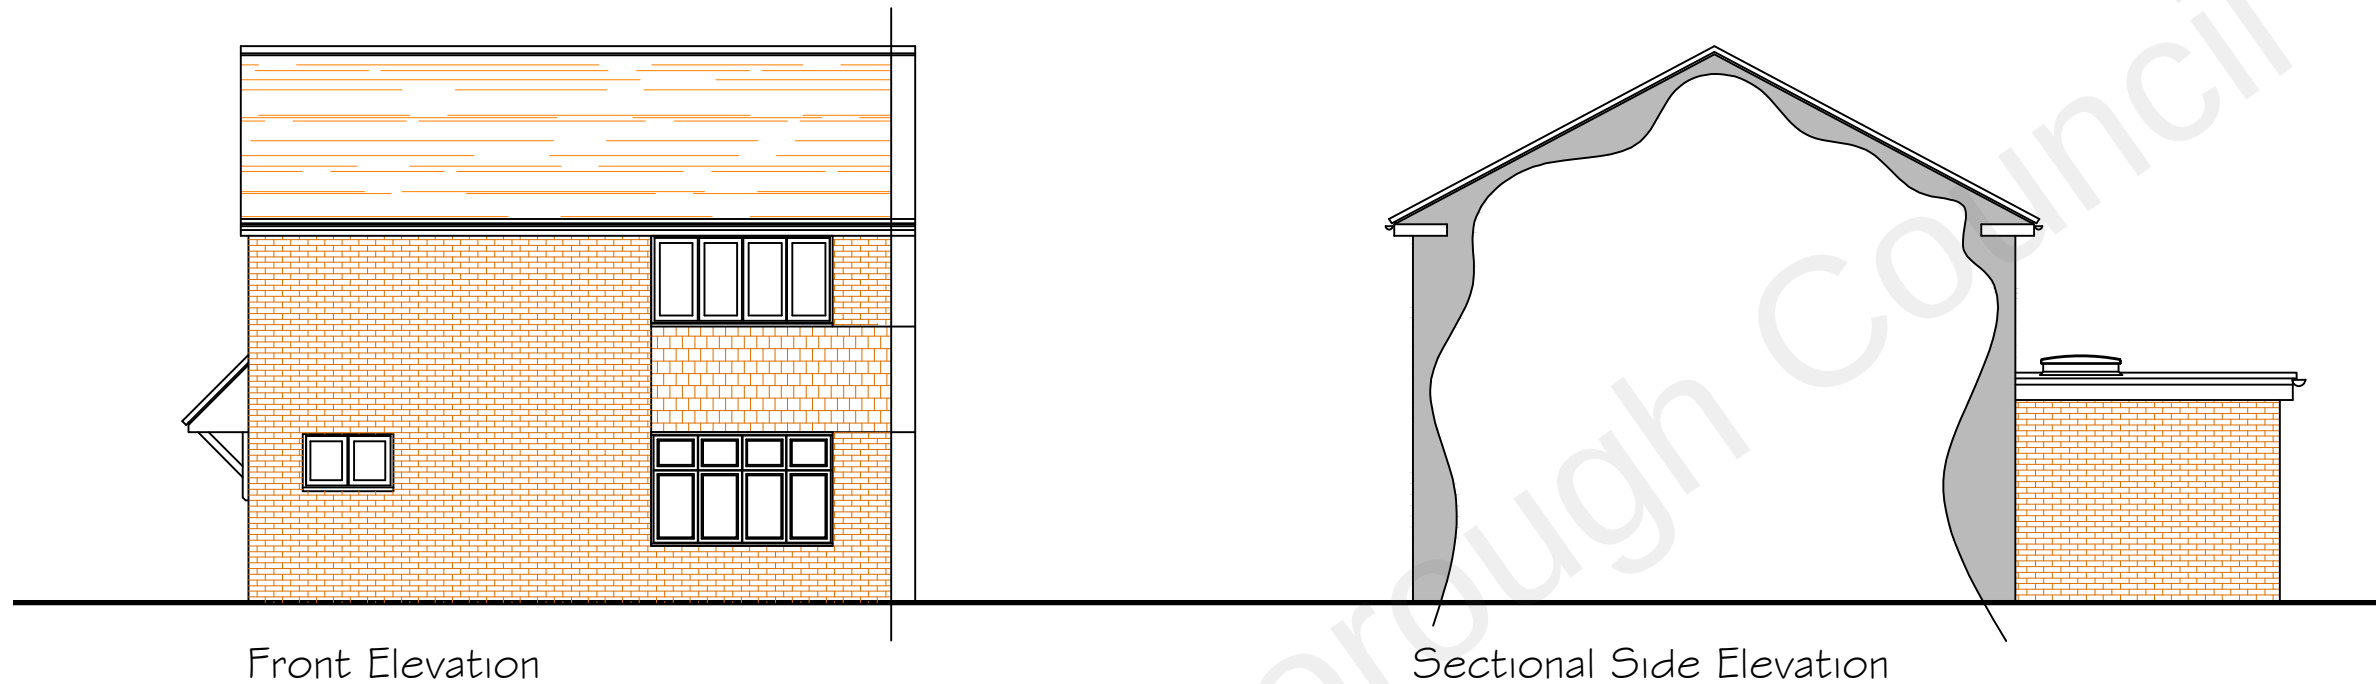

Proposed Elevations - Scale 1:100@A3

Proposed Single Storey Rear Extension at 14 Little Croft, Istead
Borough, Kent RA12 0PU

Date Dec 2022

Drawing No. 2022/53/05@A3



SEVENCROFT LTD.

277 Canterbury Road, Kennington
Ashford, Kent TN24 9QW
Tel : 01233 625553