


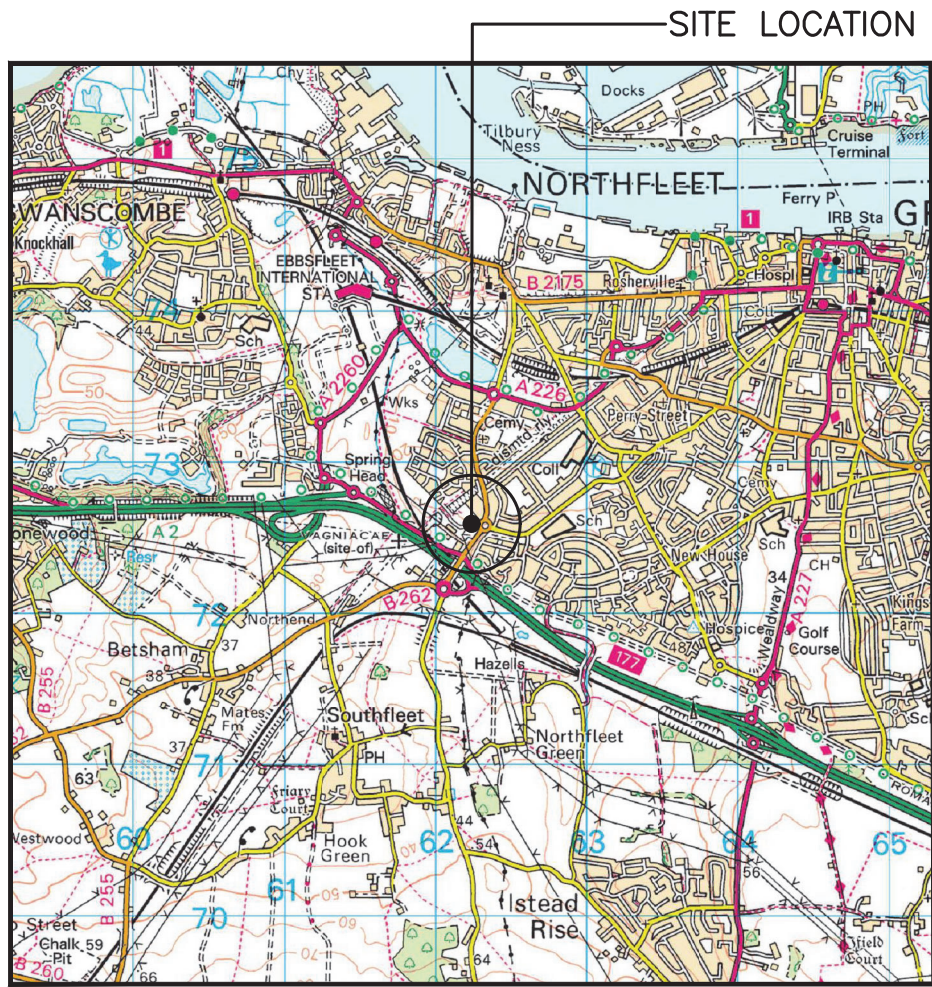


0 500 1000 1500 2000 2500m
1:50000

SITE LOCATION (Scale 1:50000)


Ordnance Survey map extract
based upon Landranger map series
with the permission of the controller of
Her Majesty's Stationery Office
Licence No. 100062762
Crown copyright.



SITE PHOTOGRAPH

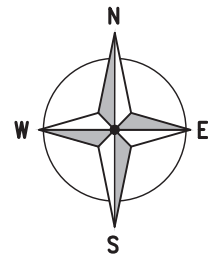

— = Right of Access
— = Public Access Route

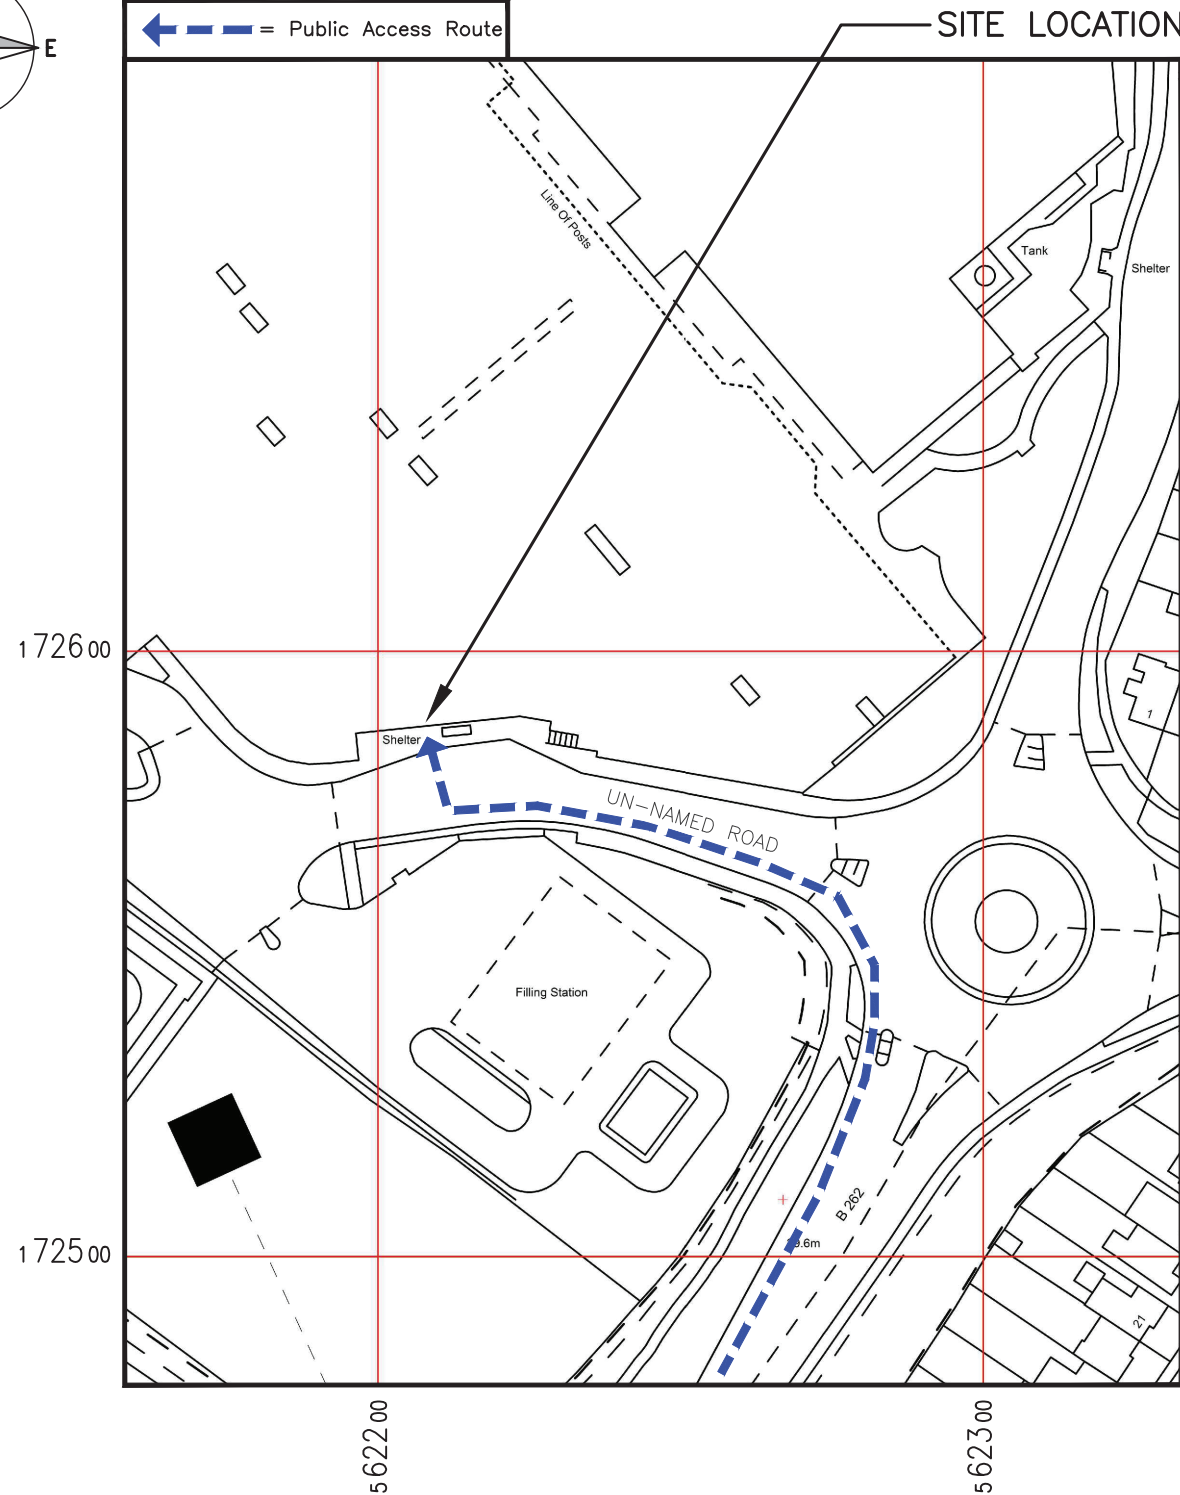

DETAILED SITE LOCATION (Scale 1:1250)

Based upon Ordnance Survey map extract
with the permission of the Controller of
Her Majesty's Stationery Office.
Crown copyright.
Licence No. 100020449

0 12.5 25 37.5 50 62.5m
1:1250

ALL DIMENSIONS ARE IN mm UNLESS NOTED OTHERWISE

N.G.R | E: 562207 N: 172586

DIRECTIONS TO SITE: HEAD SOUTH ON A282 TOWARDS EXITS 2-BEXLEYHEATH. KEEP RIGHT TO STAY ON A282. USE THE LEFT LANE TO TAKE THE A2 SLIP ROAD TO M2/CANTERBURY (PARTS OF THIS ROAD MAY BE CLOSED AT CERTAIN TIMES OR ON CERTAIN DAYS) (0.8 MI). KEEP RIGHT AT THE FORK AND MERGE ONTO A2 (2.6 MI). TAKE THE A2260 EXIT TOWARDS NORTHFLEET/GRAVESEND(W)/EBBSFLEET INT'L (PARTS OF THIS ROAD MAY BE CLOSED AT CERTAIN TIMES OR ON CERTAIN DAYS) (0.4 MI). AT THE ROUNDABOUT, TAKE THE 2ND EXIT ONTO THE B262 SLIP ROAD TO NORTHFLEET/GRAVESEND(W)/LONGFIELD/B260 (0.2 MI). KEEP LEFT, FOLLOW SIGNS FOR NORTHFLEET/GRAVESEND(W)/B262/LONGFIELD/B260 AND MERGE ONTO HALL RD/B262 (0.4 MI) MERGE ONTO HALL RD/B262 (0.1 MI) AT THE ROUNDABOUT, TAKE THE 1ST EXIT (394 FT). DESTINATION WILL BE ON THE RIGHT (171 FT)

NOTES:

A	Issued for Approval	FPD	RWB	02.06.23
REV	MODIFICATION	BY	CH	DATE



Cell Name		Opt.
WINGFIELD BANK HALL ROAD SW		A
Cell ID No		
CORNERSTONE	VMO2	VF
30709800	N/A	21192_0

Site Address / Contact Details

WINGFIELD BANK HALL ROAD GRAVESHAM KENT DA11 8HX		
--	--	--

Drawing Title: SITE LOCATION MAPS		
Purpose of issue:	PLANNING	Dwg Rev:
Drawing Number:	100	A
Surveyed By:	PL	Original Sheet Size:
Drawn:	FPD	02.06.23
Checked:	RWB	02.06.23
Date:	02.06.23	A

The drawings comply with VMO2 & VF Standard ICNIRP guidelines.
Designed in accordance with Cornerstone documents: SDN0009