


PROPOSED STREET SCENE

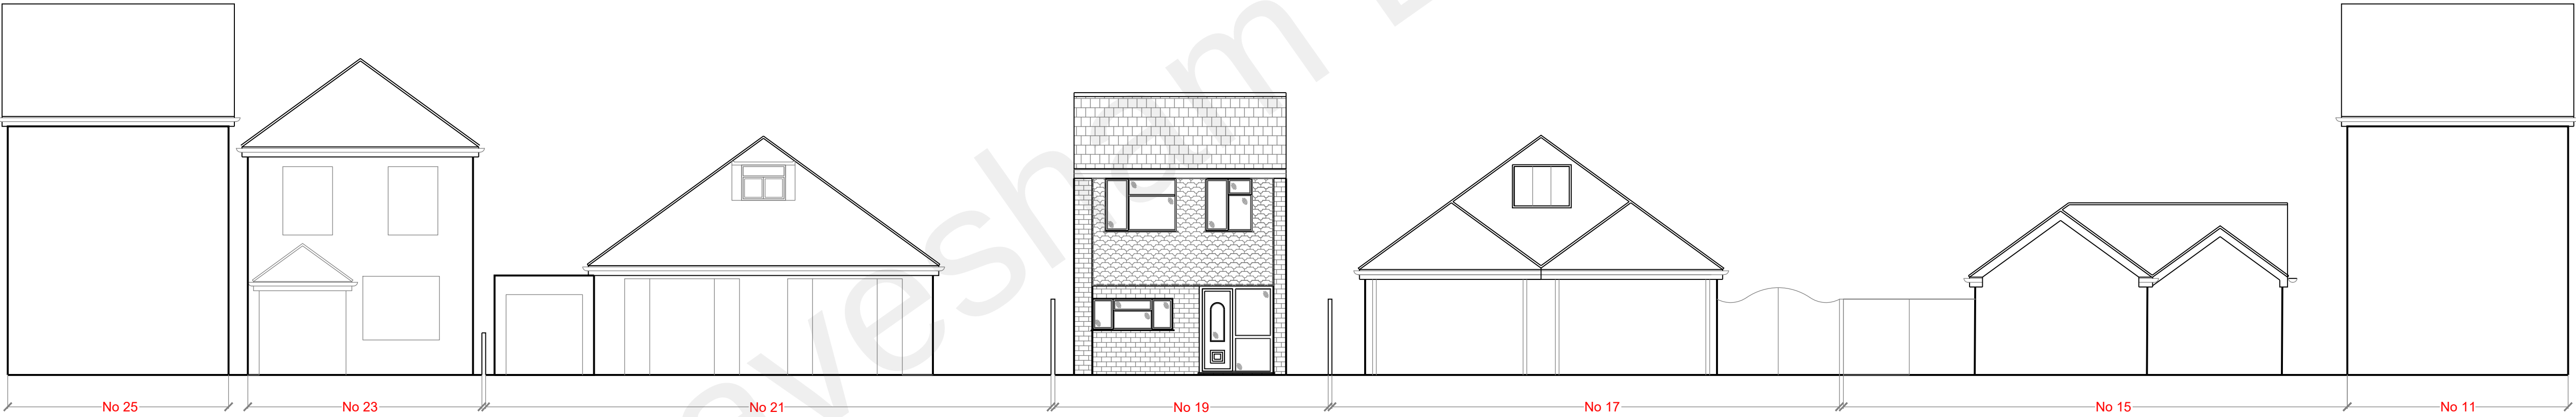

EXISTING STREET SCENE

|                                                        |              |                |
|--------------------------------------------------------|--------------|----------------|
| client<br>MR & MRS SUMON                               |              |                |
| project<br>19 MALVINA AVE<br>GRAVESEND, KENT, DA12 5AP |              |                |
| title<br>EXISTING & PROPOSED<br>STREET SCENE           |              |                |
| scales<br>1:50 @ A1                                    |              |                |
| date<br>11.01.2021                                     | drawn<br>mss | size<br>A1     |
| drawing no.<br>MA-001-220                              |              | revision<br>P2 |