



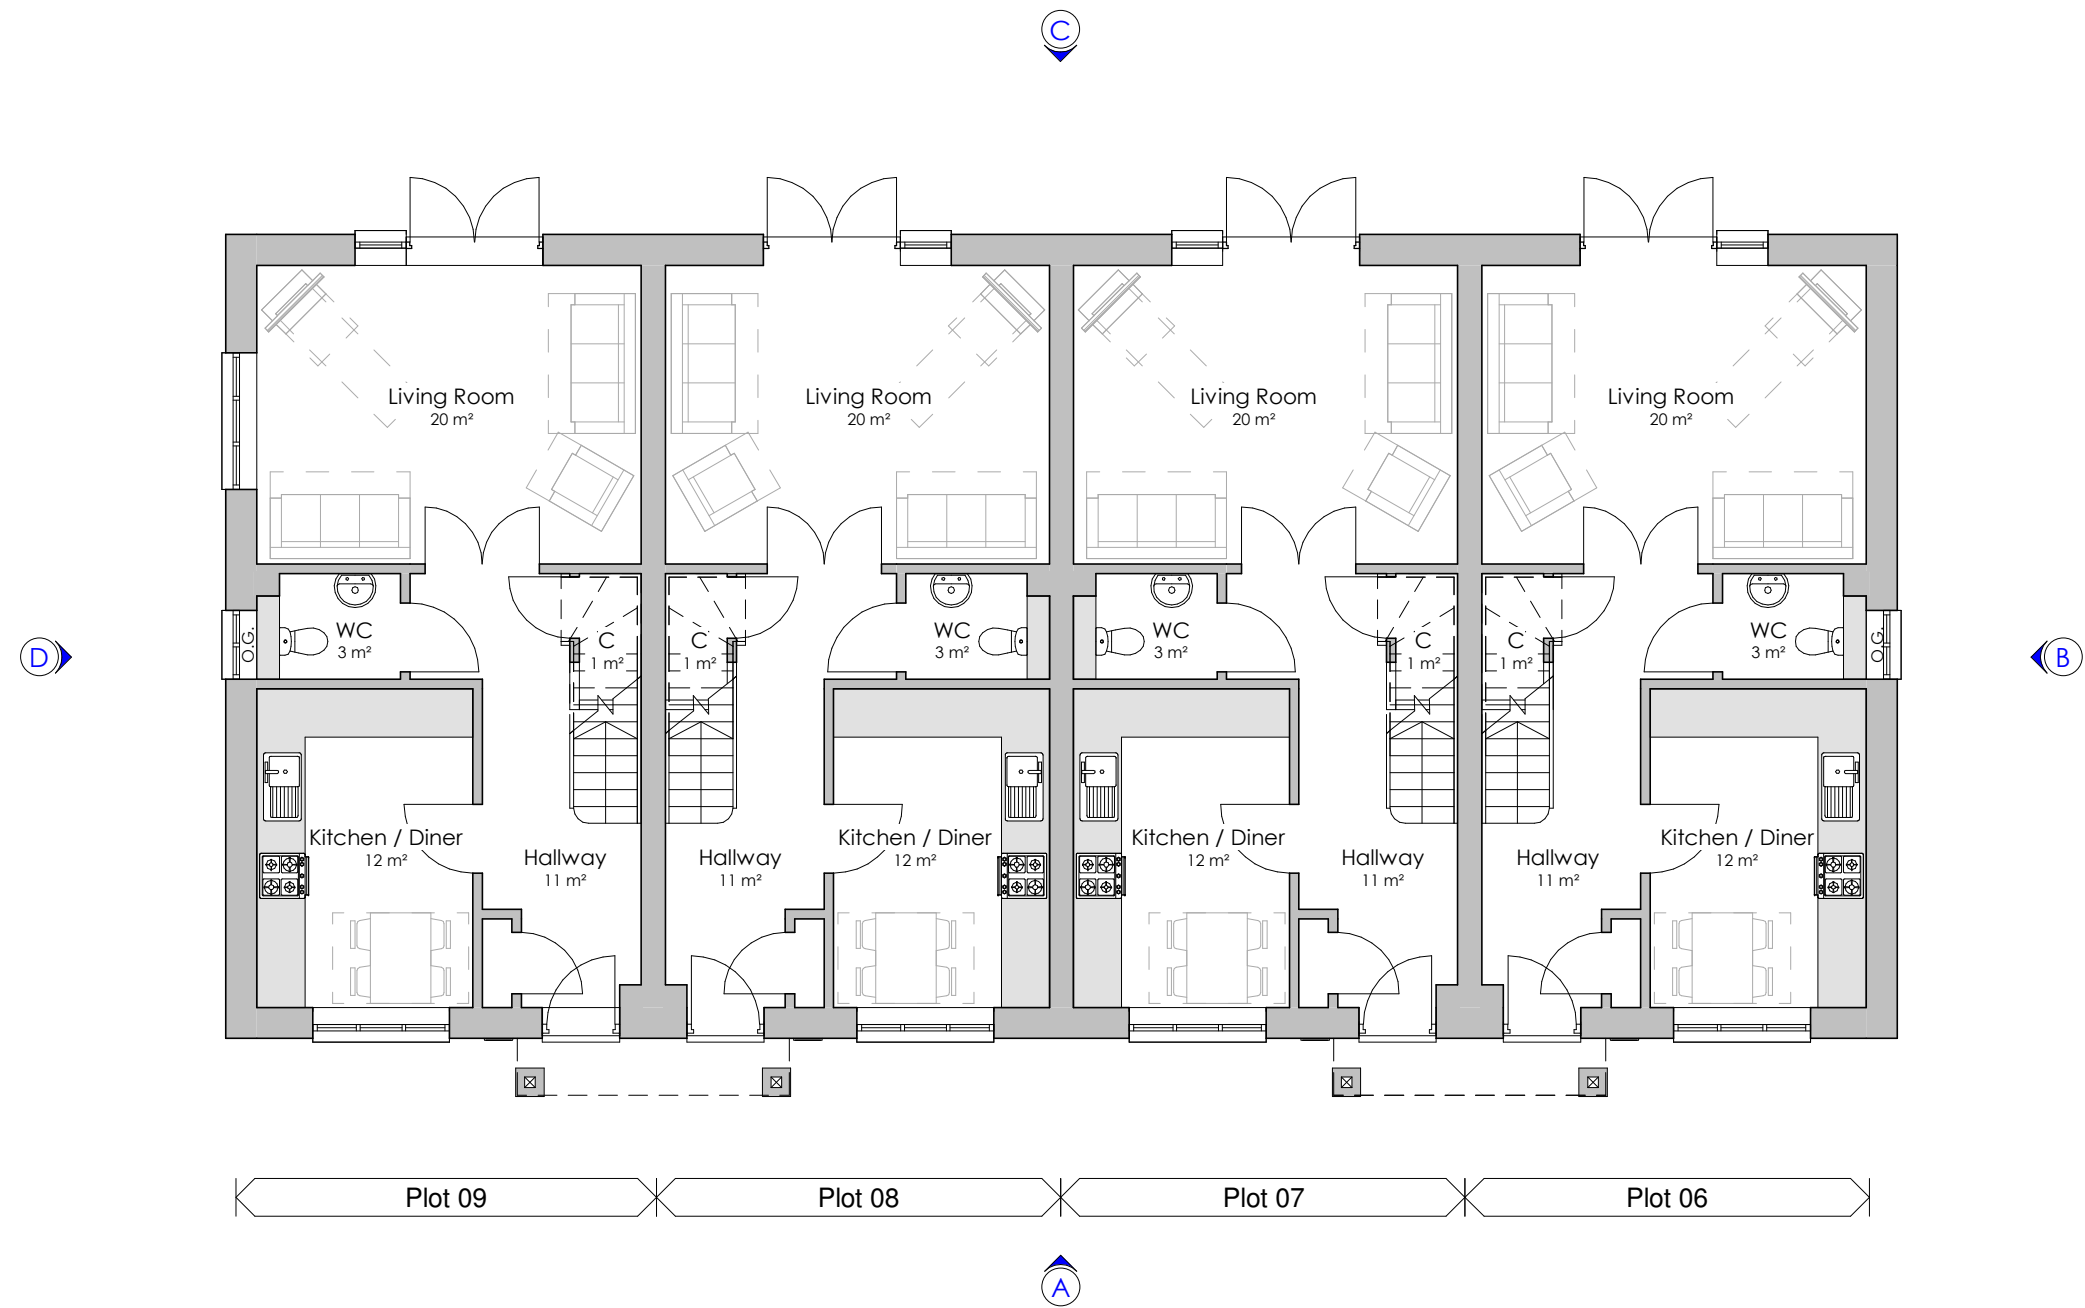

Ground Floor
1 : 100

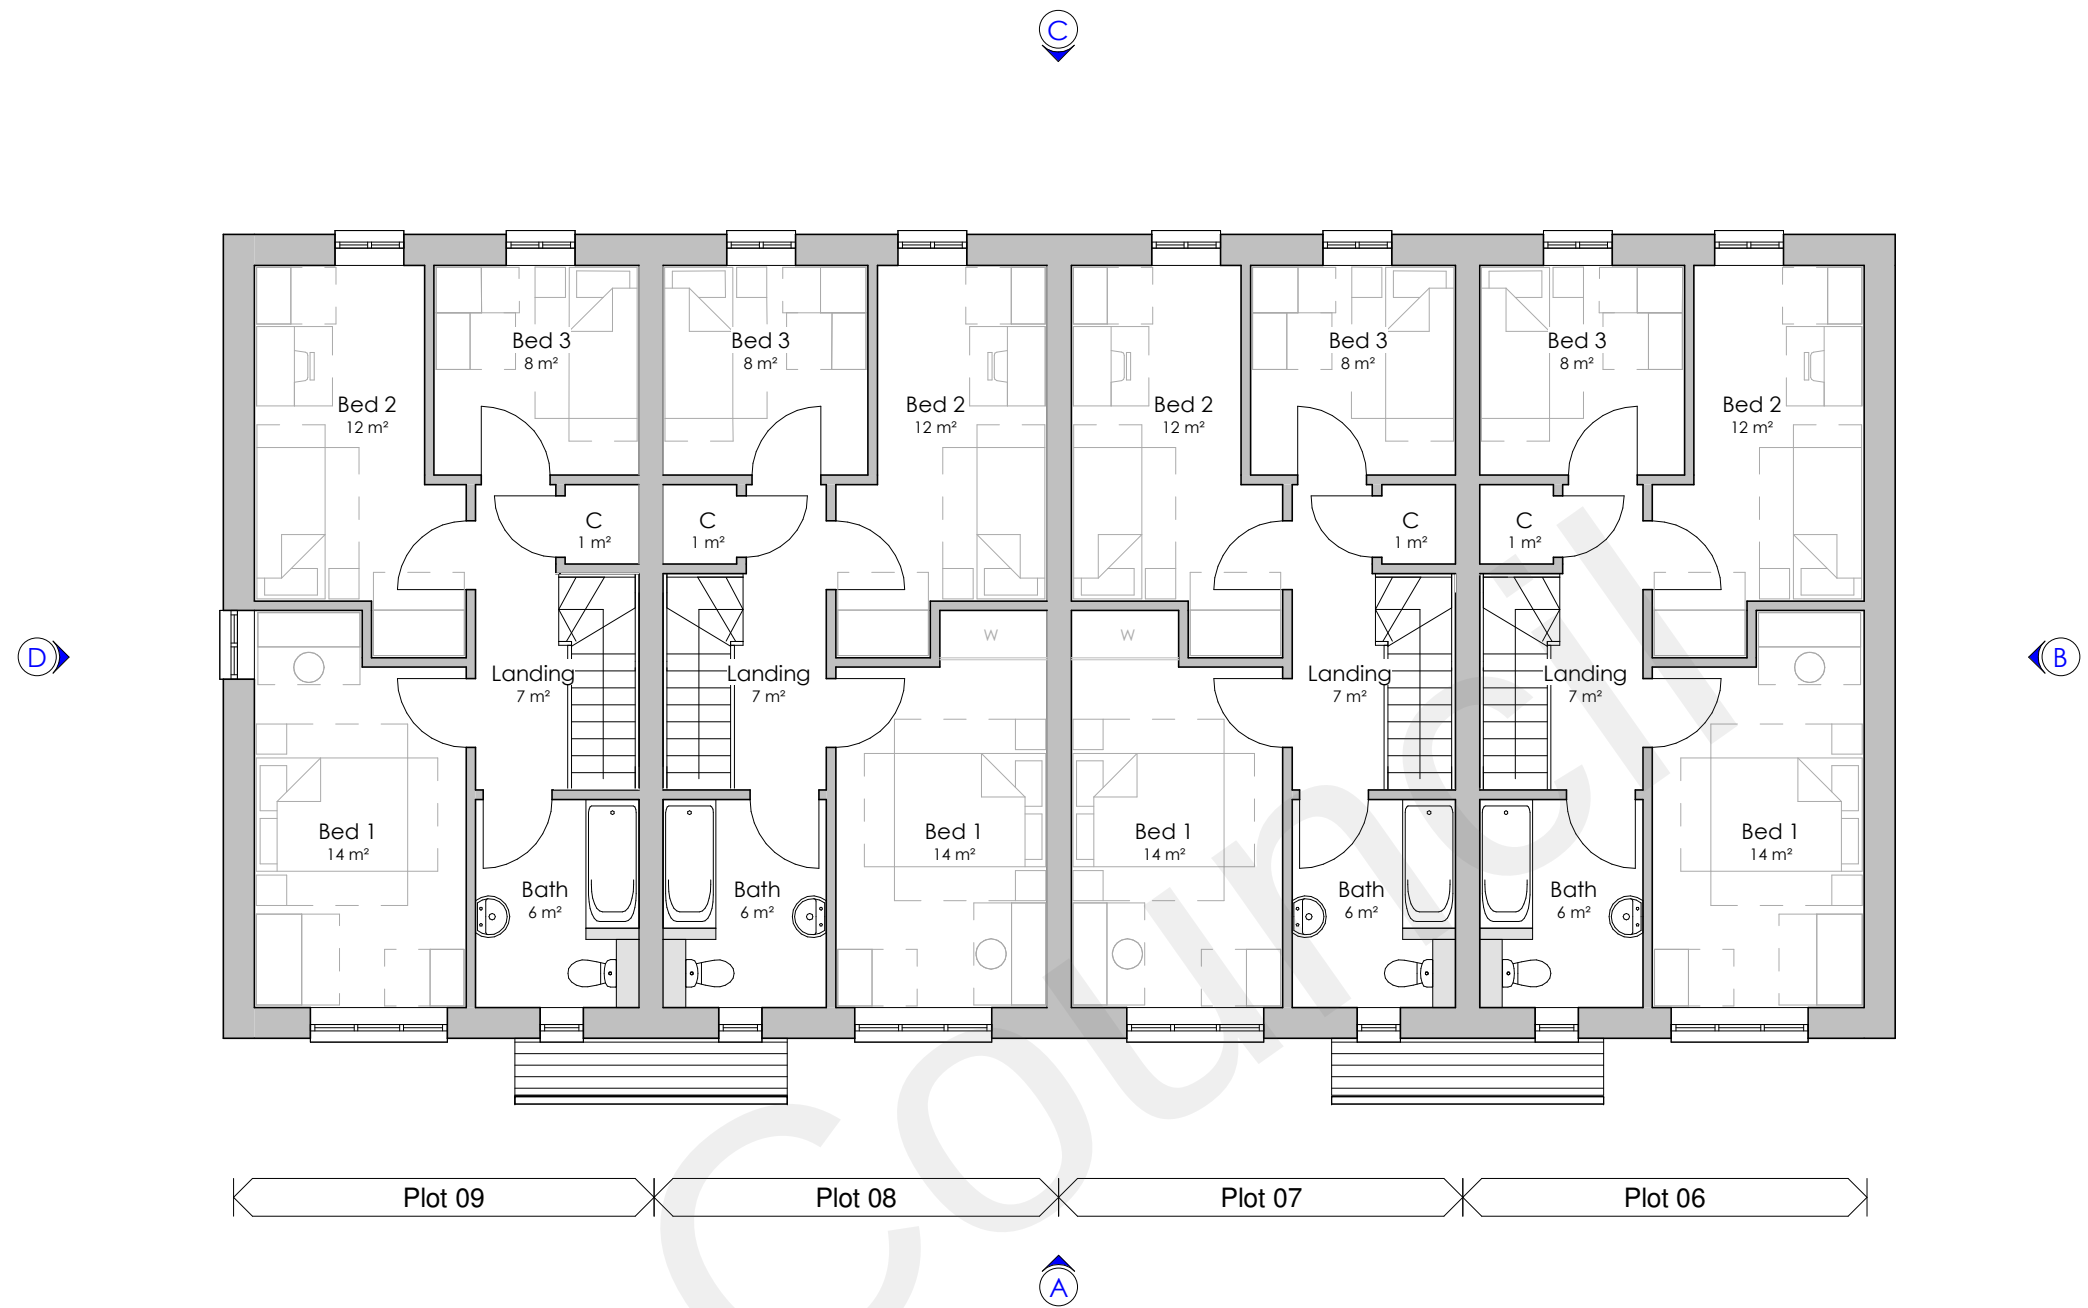

First Floor
1 : 100



Elevation - A
1 : 100



Elevation - B
1 : 100



Elevation - D
1 : 100



Elevation - C
1 : 100



GENERAL NOTES:
1. This drawing shall not be scaled.
2. All dimensions shall be checked on site, where applicable prior to commencing the work.
3. All drawings to be read in conjunction with Structural Engineer's current proposals, and all other relevant engineers' and specialists' drawings and specifications.
4. All work shall conform to the current edition of the Building Regulations and any other relevant Statutory Requirements.
5. All material and workmanship shall conform with the relevant British Standard Specifications and Codes of Practice.
6. This drawings is the copyright of Unique Architects and shall not be copied or reproduced without permission.
7. CDM Regulations 2015: refer to the site copy of the Health and Safety Plan.

REV	DATE	DESCRIPTION	BY	CHK
P1	06.01.20	First Issue	NC	-
P2	10.01.20	Internal layout, meter and window positions revised; bay window changed to full height.	NC	
P3	19.02.20	Layout & Appearance revised.	CH	
P4	22.06.20	Drawings status amended.	NC	
P5	24.07.20	First floor layouts revised	CH	
P6	12.10.20	Bedroom furniture layouts revised.	CH	
P7	07.12.20	Plot 6 first floor side window removed.	CH	
P8	15.09.21	Roof tiles changed to FC slate.	CH	ML

SITE ADDRESS
Meopham Police Office
Invicta House Wrotham Road
Meopham
Kent
DA13 0QA

CLIENT
McCulloch Homes

McCullochs
3 Southlands Road,
Bromley, Kent, BR2 9QR
Tel: 020 8466 5725
Fax: 020 5290 0742
E-mail: info@mccullochhomes.co.uk
Website: www.mccullochhomes.co.uk

PROJECT TITLE
New Residential Development

DRAWING TITLE
Block B - Plans and Elevations

PROJECT NO.
731

SCALE
1 : 100

PAPER SIZE
A1

DRAWING NO.
PD-06

REVISION
P8

DRAWING STATUS
Planning