


PROPOSED ELEVATIONS - NORTH WEST

1:100 at A3

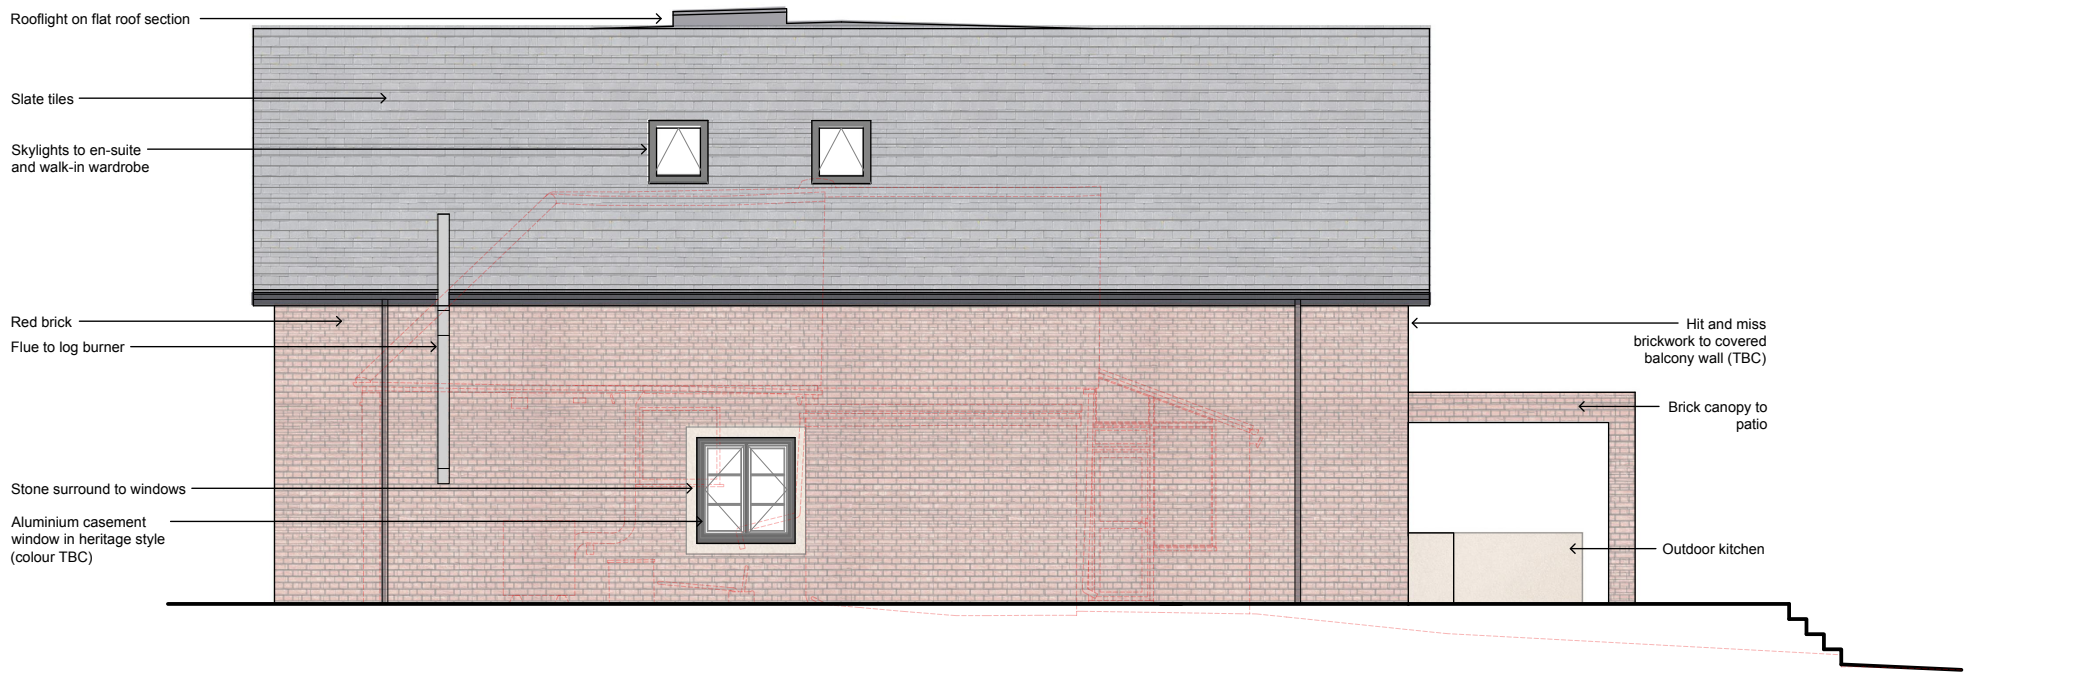

NOTES:

Report all discrepancies, errors and omissions.

Verify all dimensions on site before commencing any work on site or preparing shop drawings.

All materials, components and workmanship are to comply with the relevant British Standards, Codes of Practice and appropriate manufacturers recommendations.

See relevant drawings for all specialist work.

This drawing and design are copyright of James Clague Architects Ltd, company registration number 8664802

Rev	Date	Description
-----	------	-------------

PLANNING

NOT FOR CONSTRUCTION

Project Title

Lewis Road

Replacement Dwelling

50 Lewis Road

Istead Rise

Gravesend

DA13 9JG

Drawing Description

Proposed Elevations - North West

Scale

1:100 at A3

Date	Drawn By
May 2025	JC

JAMES CLAGUE

ARCHITECTS

Latchmere House, 26 Watling Street,
Canterbury, Kent CT1 2UD
T: 01227 649 073
E: info@jamesclague.co.uk
W: jamesclague.co.uk

Drawing Number	Revision
28180_PL_07	A