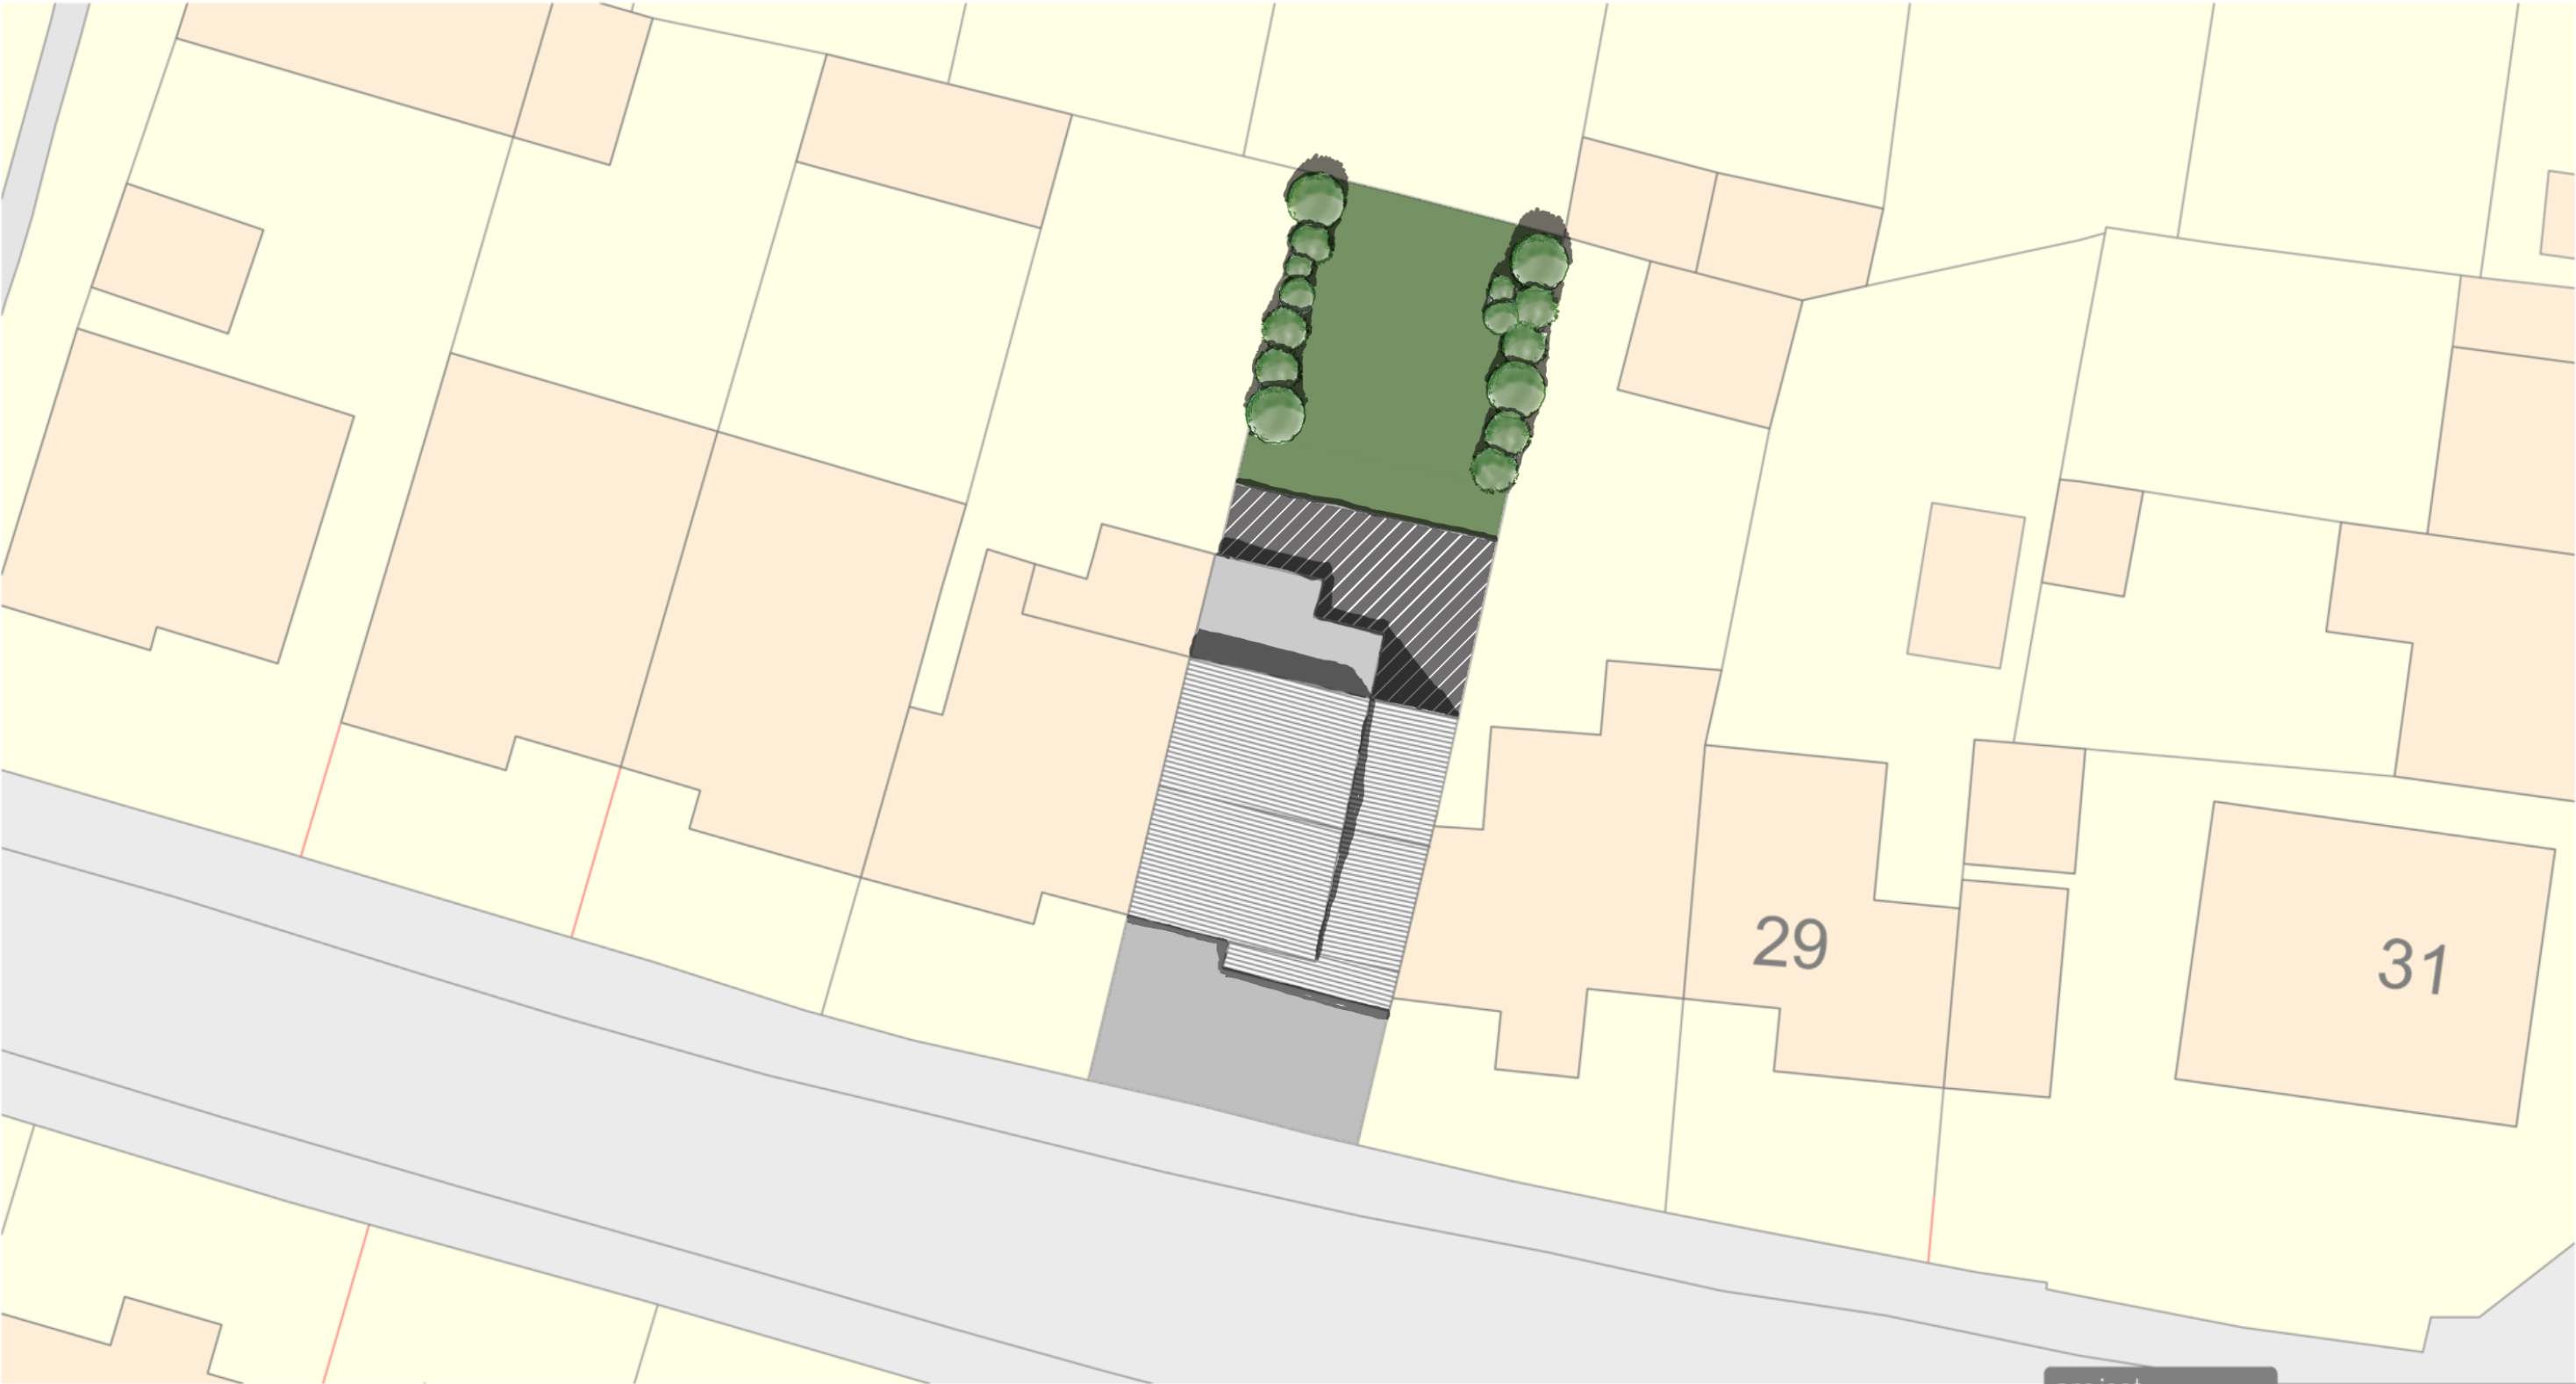


notes

Do not scale from this drawing. All dimensions are to be checked on site prior to work commencing or preparation of shop working drawings – any discrepancies should be notified immediately. This drawing is the copyright of JPD Architecture UK Ltd and should not be reproduced without prior written approval. This drawing is to be read in conjunction with all relevant specifications.

Can be scaled for planning purposes only

project

client
Mr J. Singh
project title
25 Viking Road,
Gravesend, Kent,
DA11 8ET

drawing title
Proposed Site
Layout

scale (A3)	date	project no.	drawing no.	revision
1:200	May 2026	JPD2610	07	00



The Studio, Tower Farm House,
Faversham Road, Boughton Aluph,
Ashford, Kent, TN25 4HT
e: thestudio@jpdarch.co.uk t: 01253 639822
w: www.jpdarchitecture.co.uk