



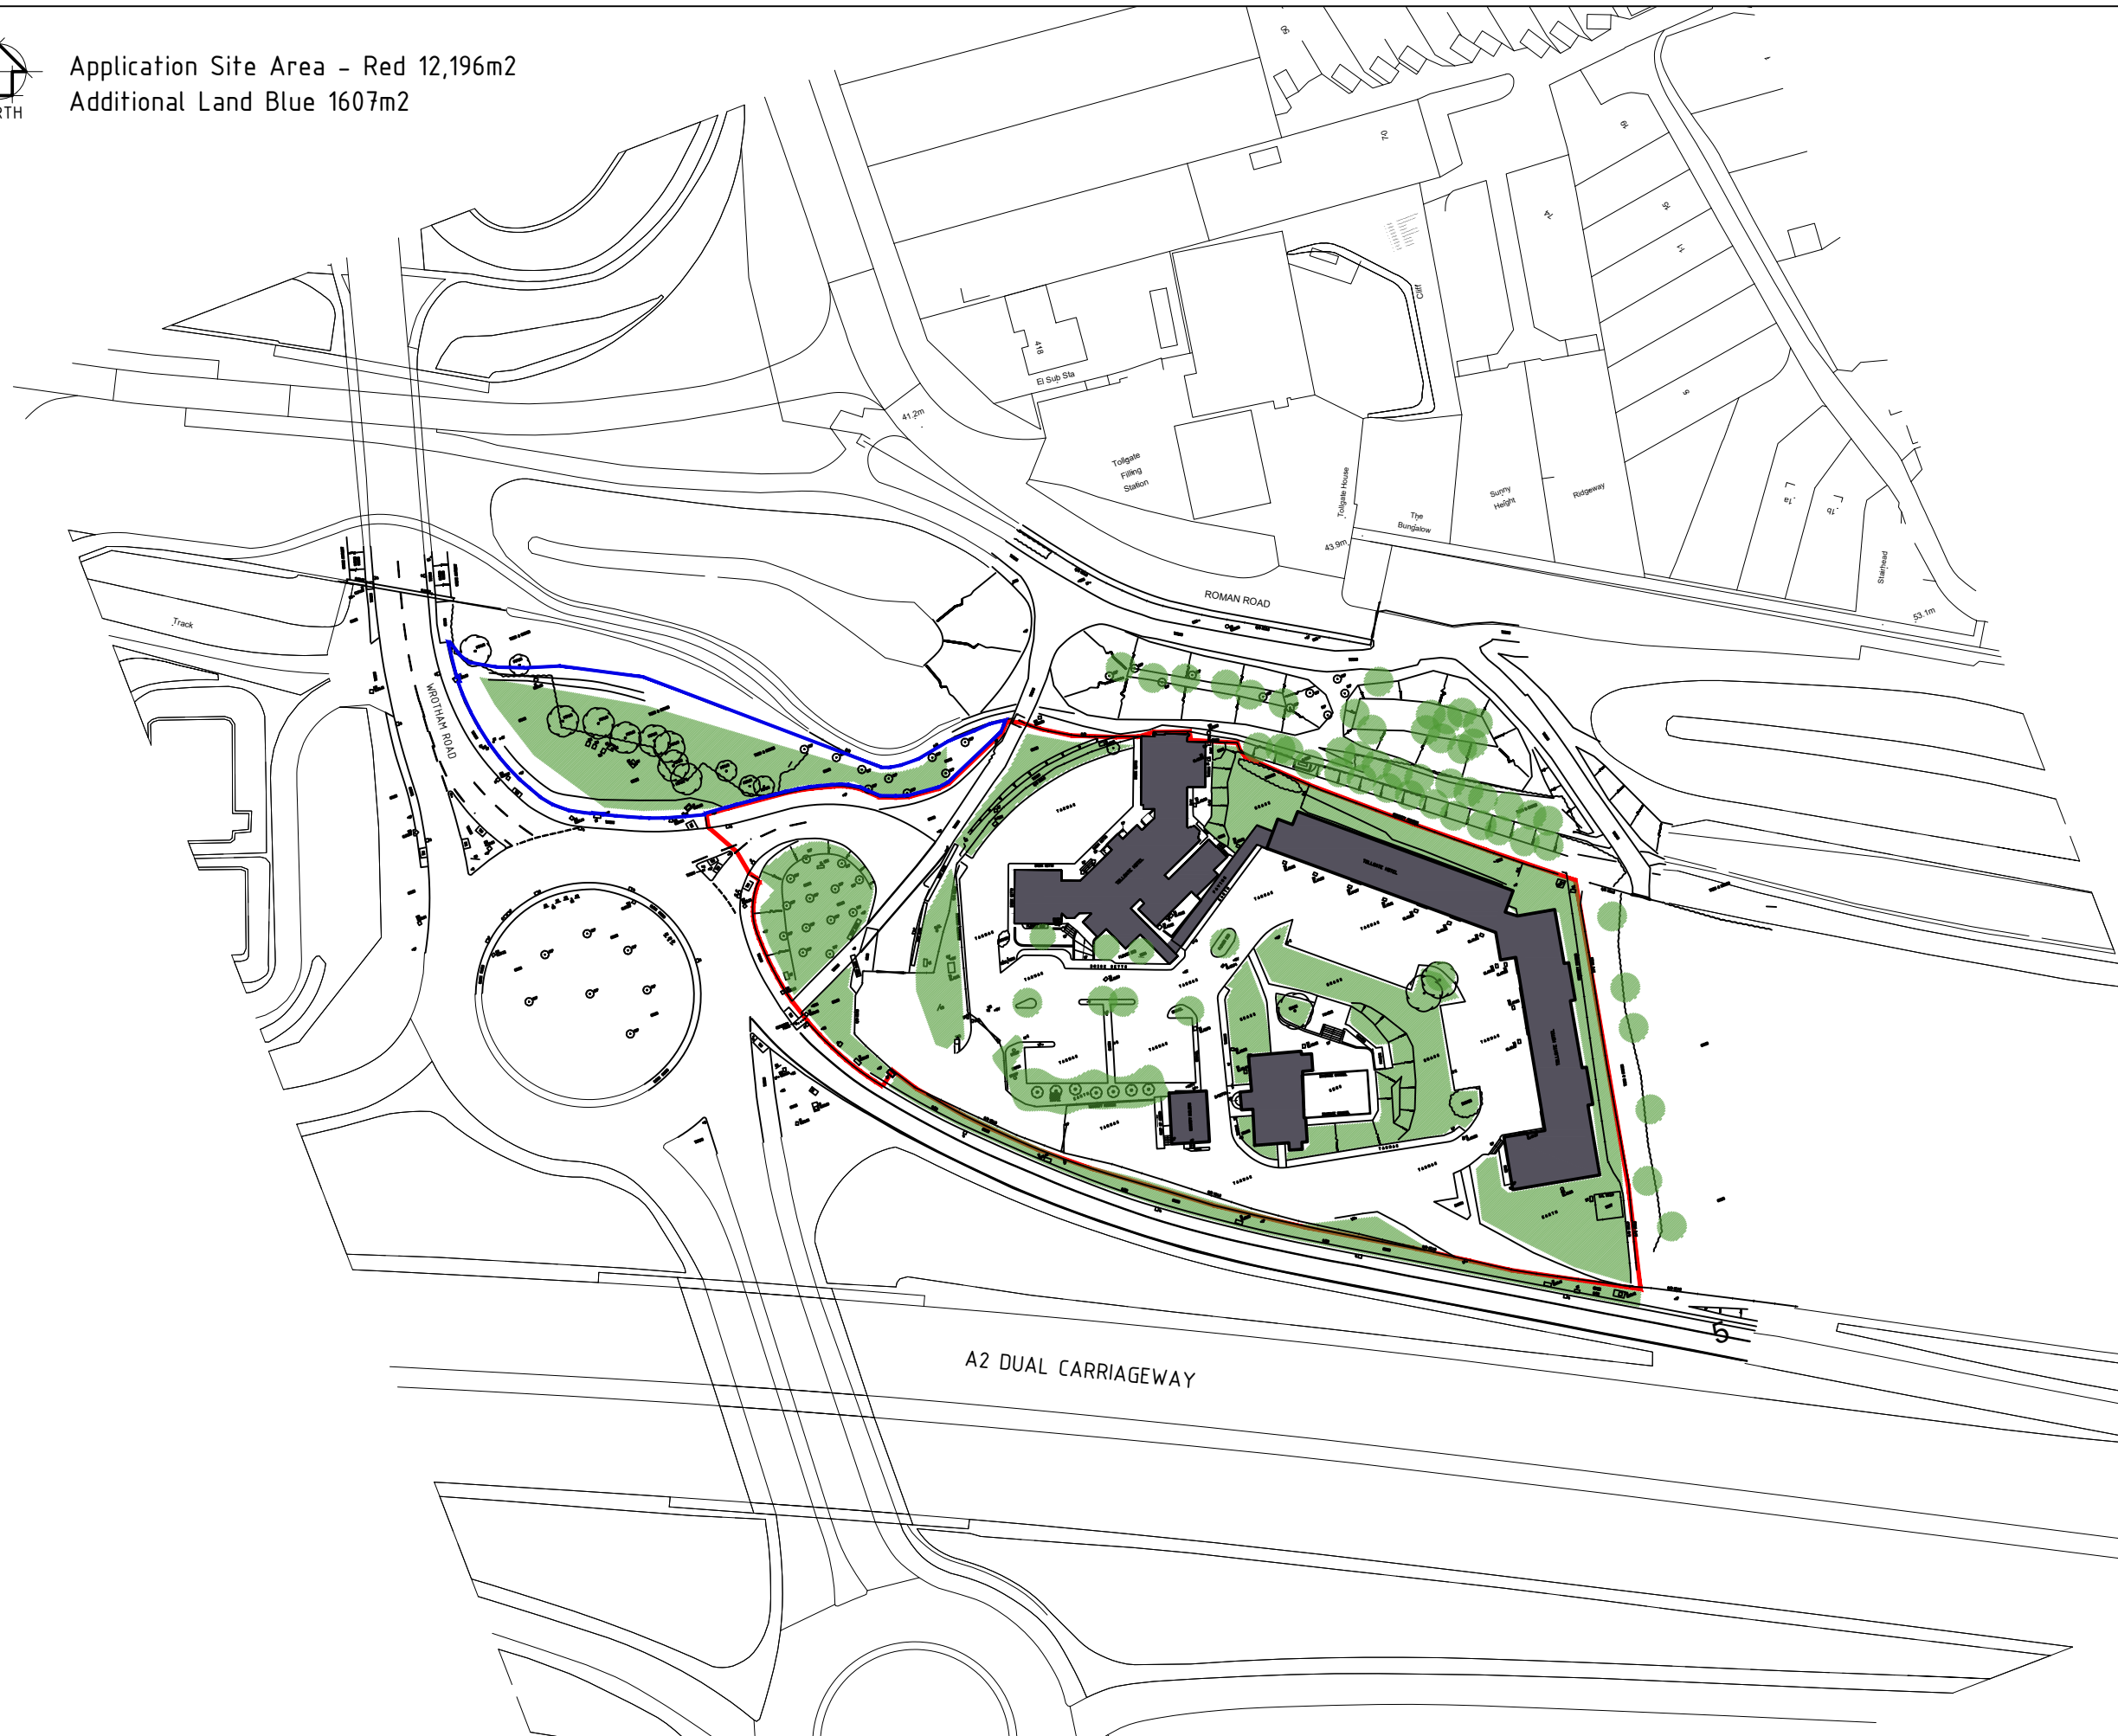

Application Site Area - Red 12,196m²
Additional Land Blue 1607m²



**	*****	*****
**	*****	*****
**	*****	*****
**	*****	*****
E	10.05.24	REDLINE AREA CO ORDINATED TO OTHER DOCS
D	30.04.24	FURTHER ADJUSTMENT TO BLUELINE
C	19.04.24	FURTHER ADJUSTMENT TO REDLINE
B	25.03.24	AMENDED RED AND BLUE LINES TO HIGHWAYS INFO
A	01.02.24	AMENDED AREA
NR	DATE	DESCRIPTION
REVISIONS		
STATUS		
PLANNING		
BP Pulse Breckland, Linford Wood Milton Keynes Buckinghamshire MK14 6GY		
TOLLGATE SERVICE AREA WATLING STREET GRAVESEND KENT DA11 7NP		
DRAWN: PB DATE: JAN 24 DESIGN CHECKED: AM DATE: JAN 24 APPROVED: ***** DATE: *****		
DATE: JAN 24 SCALE: 1:1250@A3		
SCALED DIMENSIONS SHOULD NOT BE TAKEN FROM THIS DRAWING (APPROPRIATE FOR A1 ONLY)		
ARCHITECT: MBH		
This drawing has been produced in accordance with BP Chargemaster design standards & current legal requirements. Copyright of BP Chargemaster. Illegal use is prohibited. Reproduction only with permission of BP Chargemaster		

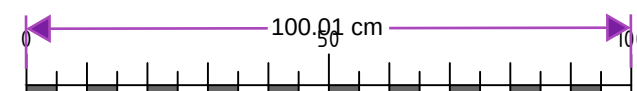

SCALE - METRES - 1:1250