



ELEVATION A

SCALE 1:200

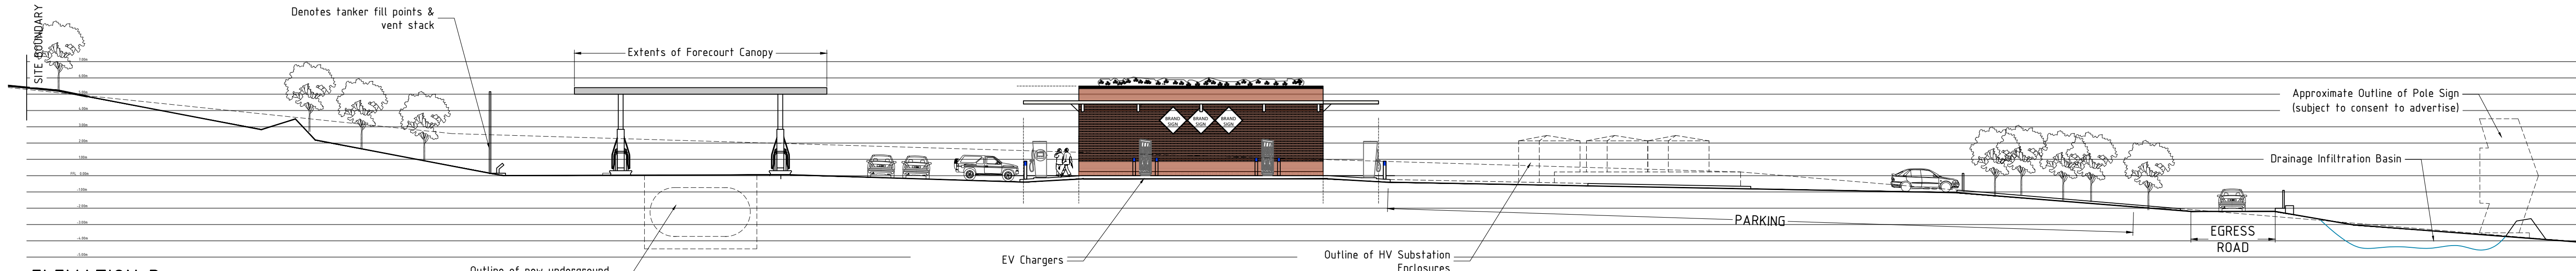


ELEVATION B

SCALE 1:200

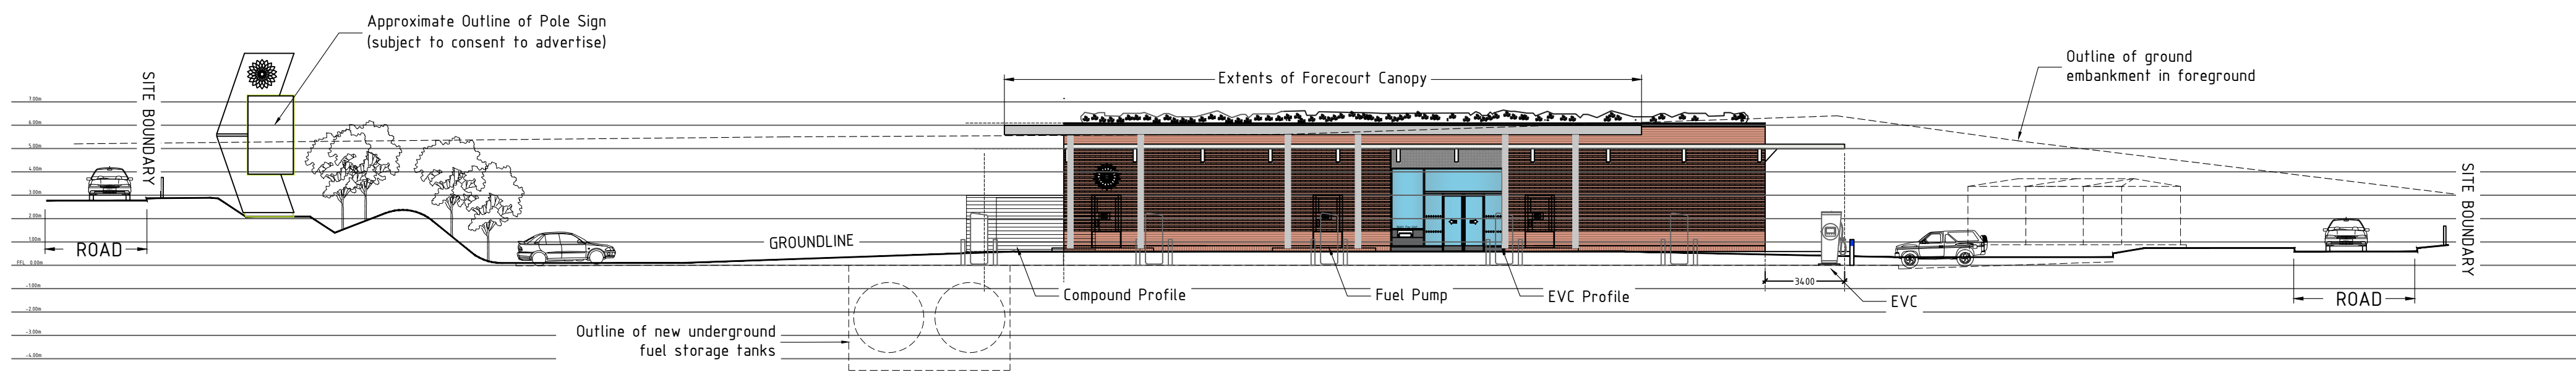

ELEVATION C

SCALE 1:200

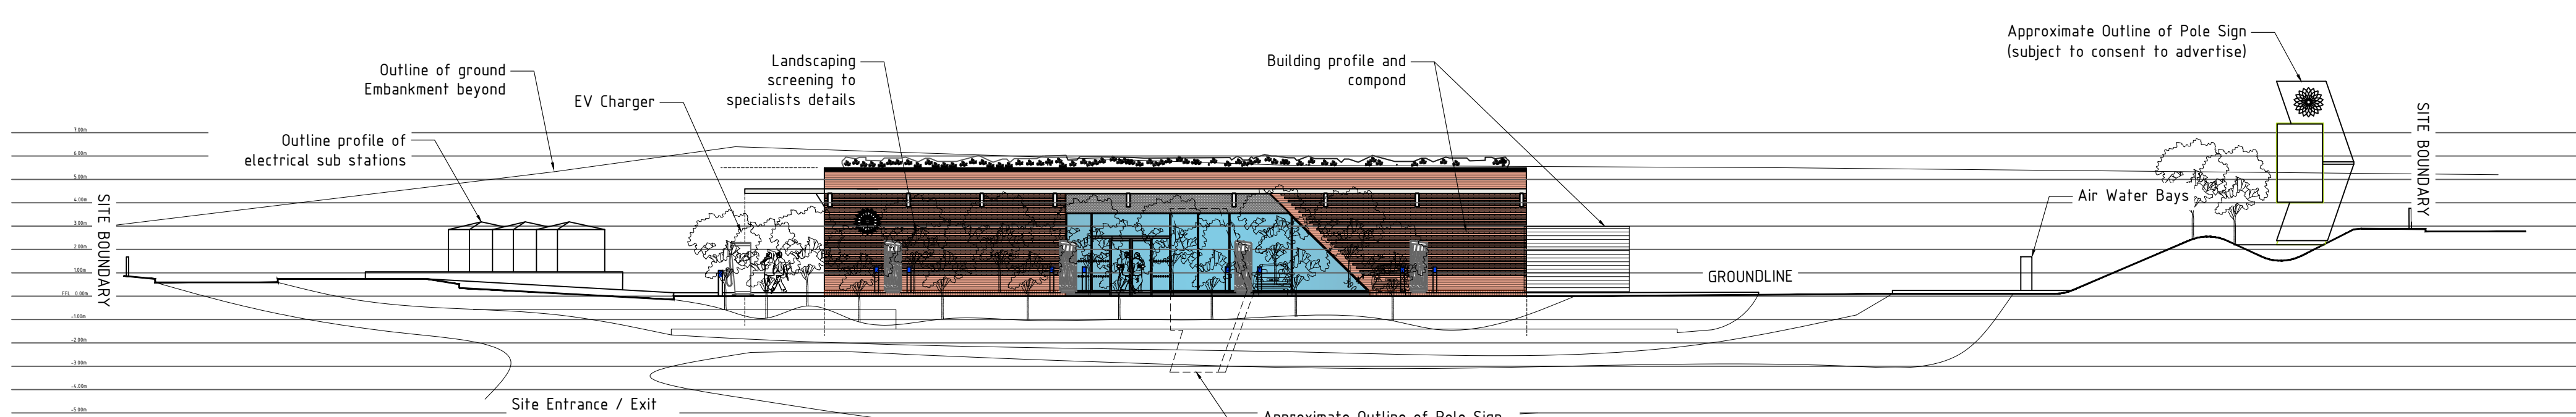

ELEVATION D


GENERAL NOTES

This drawing has been prepared for the sole purpose of obtaining planning permission for a Electric Vehicle Charging Installation & Petrol Filling Station

This drawing is to be read in conjunction with drawings

EV005-PS-LAY-000-GB00015044-0001-001 Site Location Plan
EV005-PS-LAY-000-GB00015044-0003-001 Existing Site Layout
EV005-PS-LAY-000-GB00015044-0003-002 Existing Site Layout 1:500 Scale Plan
EV005-PS-LAY-000-GB00015044-0005-001 Proposed Site Layout
EV005-PS-LAY-000-GB00015044-0005-002 Proposed Site Layout 1:500 Scale Plan
EV005-PS-LAY-000-GB00015044-0007-001 Surfacing Site Layout
EV005-PS-LAY-000-GB00015044-0006-001 Proposed Site Elevations
EV005-PS-GAS-000-GB00015044-0001-001 Proposed Building Details
EV005-PS-GAS-000-GB00015044-0002-001 Equipment Details Sheet
EV005-PS-LAY-000-GB00015044-0009-001 Vehicle Tracking HGV
EV005-PS-LAY-000-GB00015044-0010-001 Vehicle Tracking Cars

Any advertisements are indicative and are subject to a separate advertisement application.

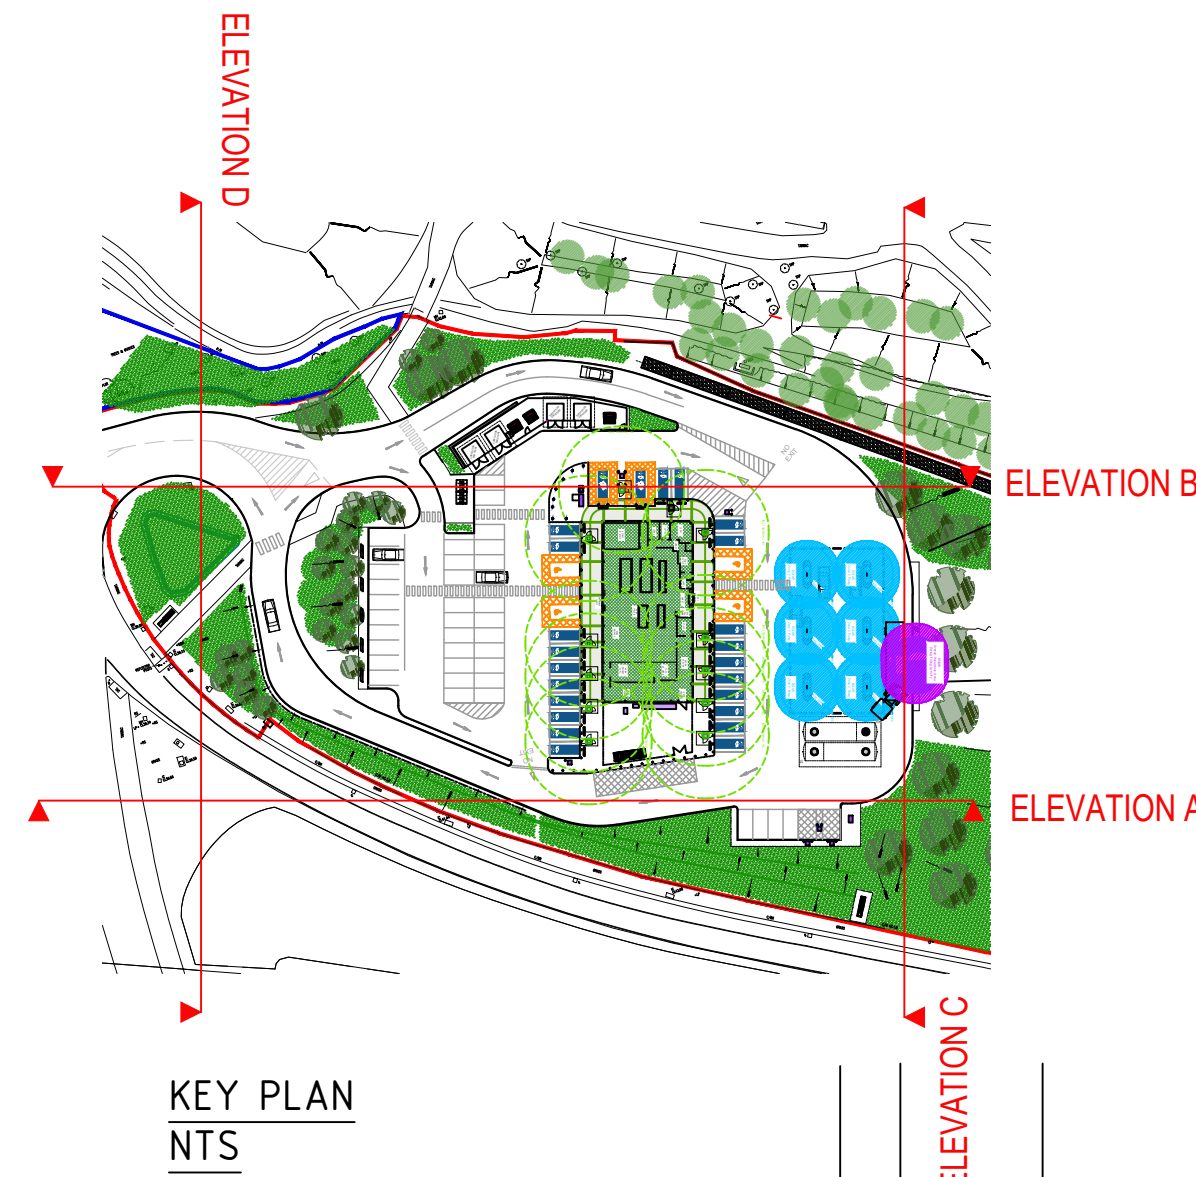

ELEVATION		
F	06.09.24	AMENDED SHOP PB
E	10.05.24	UPDATES WITH M&C FUEL CANOPY PB
D	02.04.24	VENT POSTION ADDED PSB
C	05.03.24	BP COMMENTS ADDED PSB
B	14.02.24	PRIMARY SIGNS ADDED PSB
A	01.02.24	MINOR REVISIONS PSB
NR	DATE	DESCRIPTION
REVISIONS		
STATUS		DEFINE DRAWING
		
BP Pulse Breckland, Linford Wood Milton Keynes Buckinghamshire MK14 6GY		TOLLGATE SERVICE AREA A2 WATLING STREET NORTHFLEET, GRAVESEND KENT DA11 7NP
DRAWN: PB DATE: JAN 24		- PROPOSED SITE ELEVATIONS
DESIGN CHECKED: -		
DATE: -		
APPROVED: -		
DATE: -		
DATE: -		
SCALE: 1:200@A1		
SCALED DIMENSIONS SHOULD NOT BE TAKEN FROM THIS DRAWING (APPROPRIATE FOR A1 ONLY)		
		ARCHITECT: MBH
This drawing has been produced in accordance with BP Chargemaster design standards & current legal requirements. Copyright of BP Chargemaster. Illegal use is prohibited. Reproduction only with permission of BP Chargemaster		

A1
ORIGINAL
PLOT SIZE

