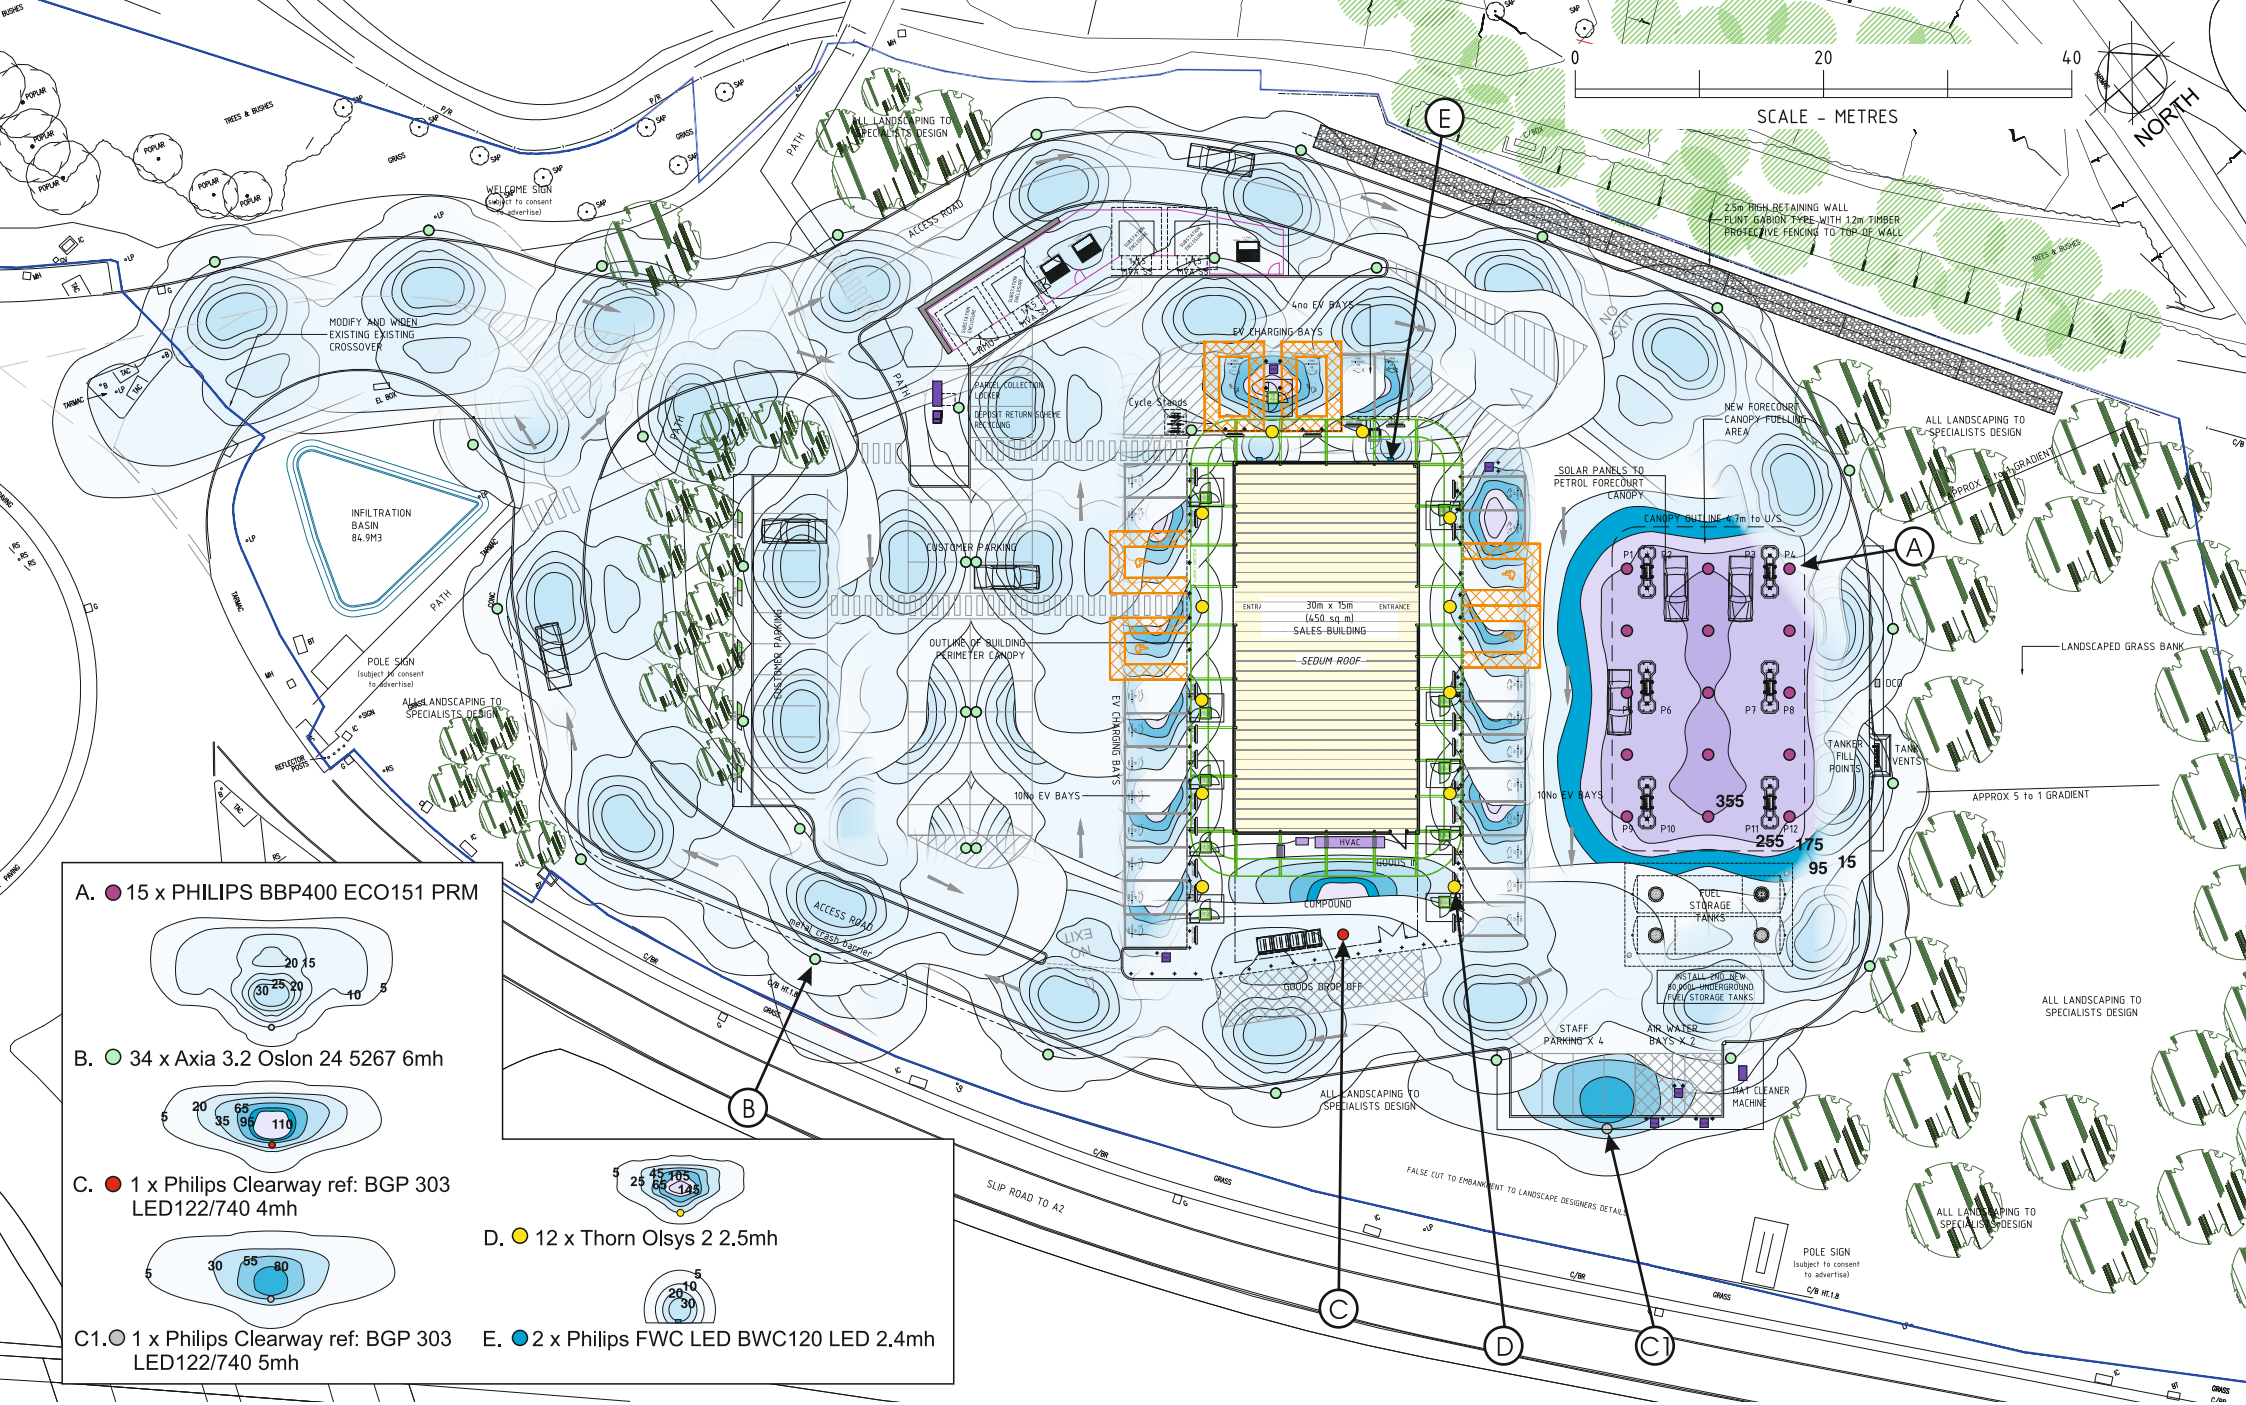



The lighting information provided on this drawing is for planning purposes only. The specified product manufacturer must be contacted for a comprehensive design and limited warranty information prior to product procurement. Emergency and Escape Lighting (not shown) is to be installed and compliant with BS5266-1 and The Regulatory Reform (Fire Safety) Order 2005 respectively.

TITLE: Illuminance layout - TOLLGATE SERVICE AREA

FILE REF: BP186.2

CLIENT: BP (UK)


THE GRAHAM WHITE LIGHTING CONSULTANCY
20 Ribston Road, Farnham, Surrey. GU9 7GR
Mobile: 07778 523667 | e-mail: design@gwlc.co.uk
www.gwlc.co.uk


GW LIGHTING CONSULTANCY

Lighting Solutions that Care for the Environment