

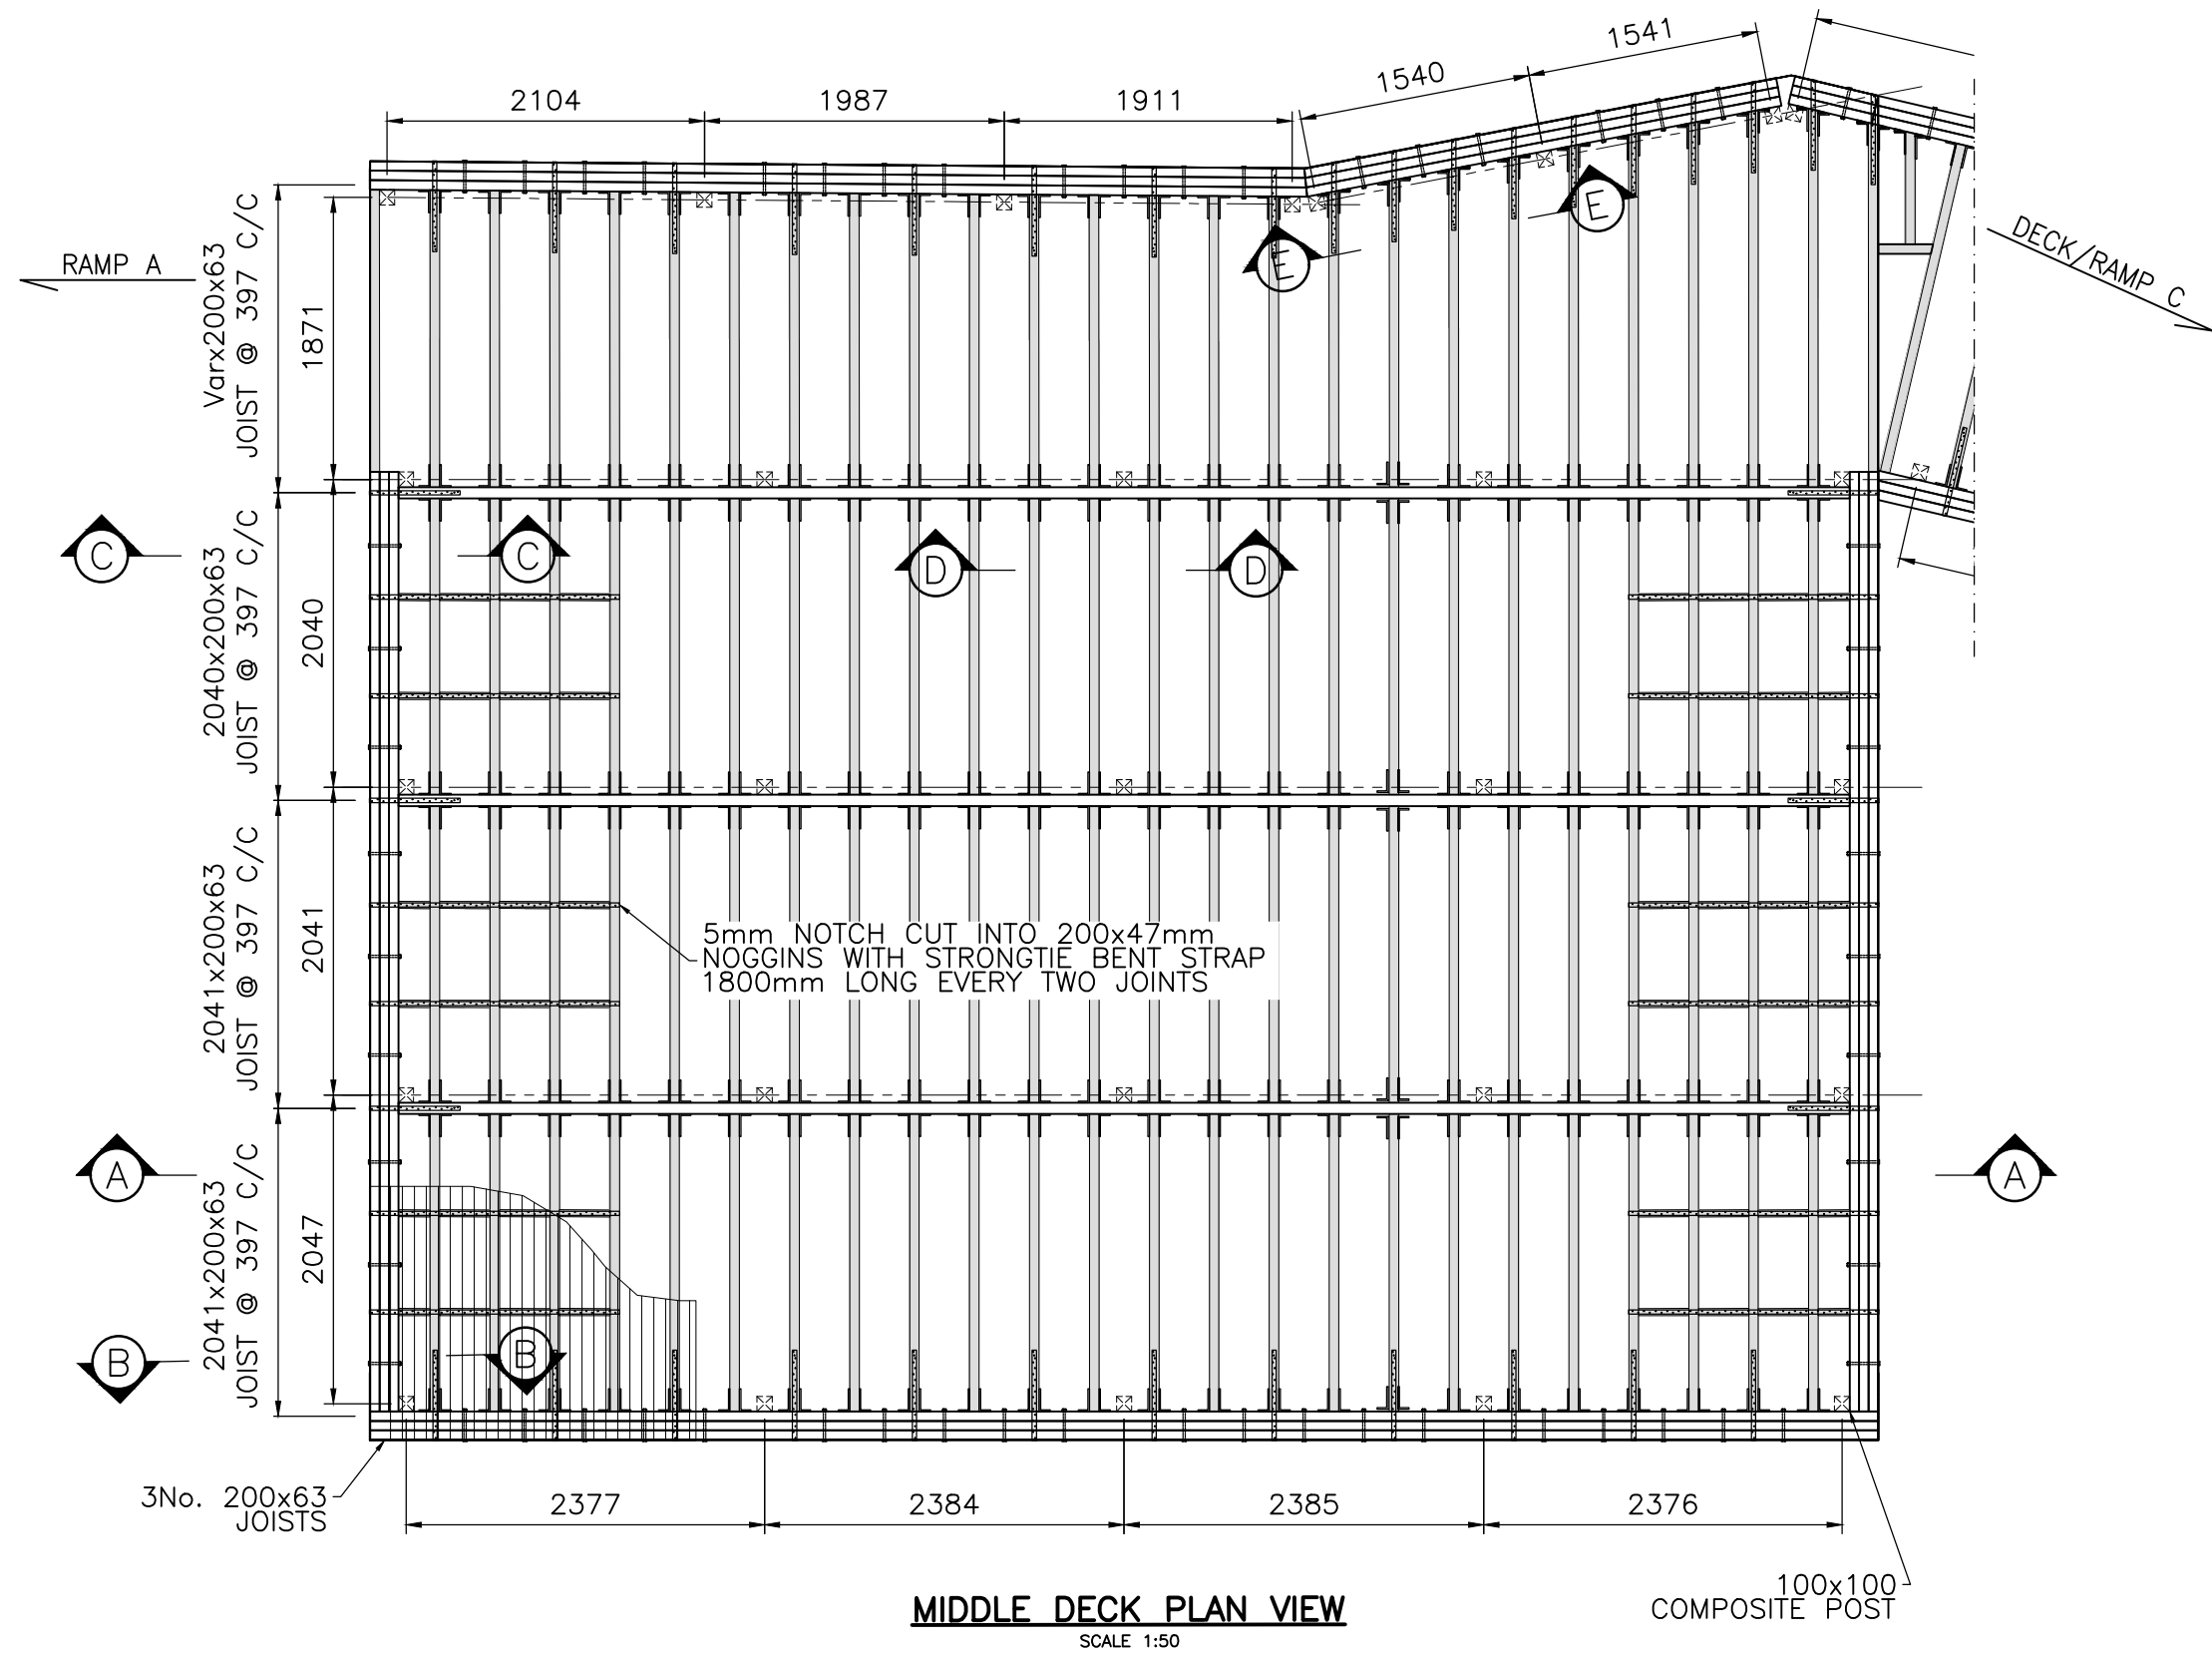


GENERAL NOTES
1. THIS DRAWING IS TO BE READ IN CONJUNCTION WITH THE ARCHITECTS, SPECIALISTS AND ENGINEERS DRAWINGS AND SPECIFICATIONS. ANY DISCREPANCIES ARE TO BE REPORTED TO THE ARCHITECT/ENGINEER IMMEDIATELY.

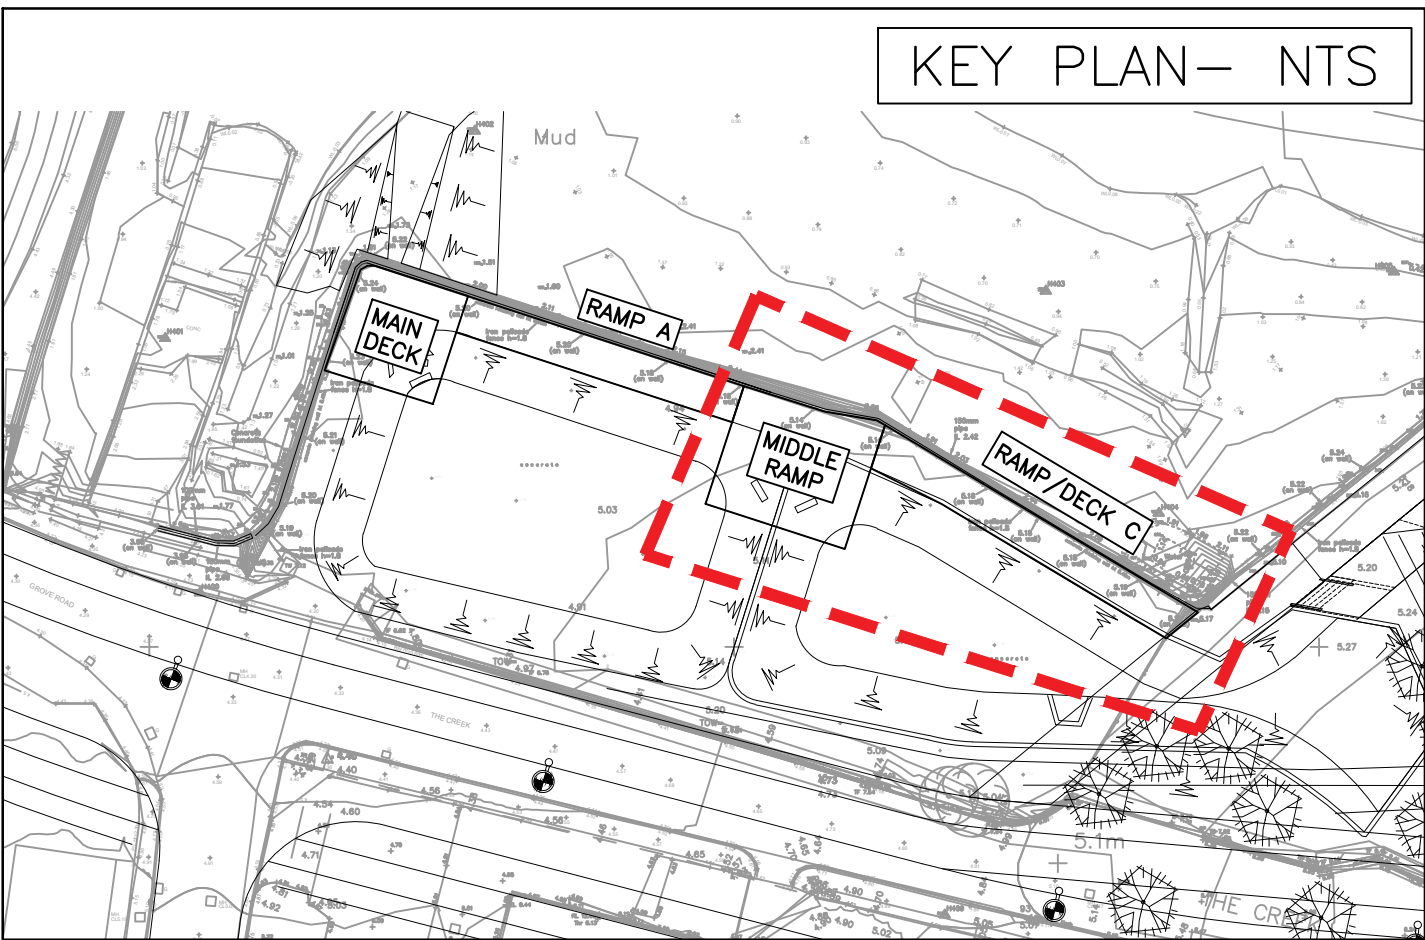


HYPERION FRONTIER COMPOSITE DECKING,
FINISH TO ARCHITECTS DETAIL AND FIXING TO
SPECIALIST DESIGN


ALL THE STEEL CONNECTORS NEED TO BE
GALVANIZED WITH MIN COATING AT 85µm

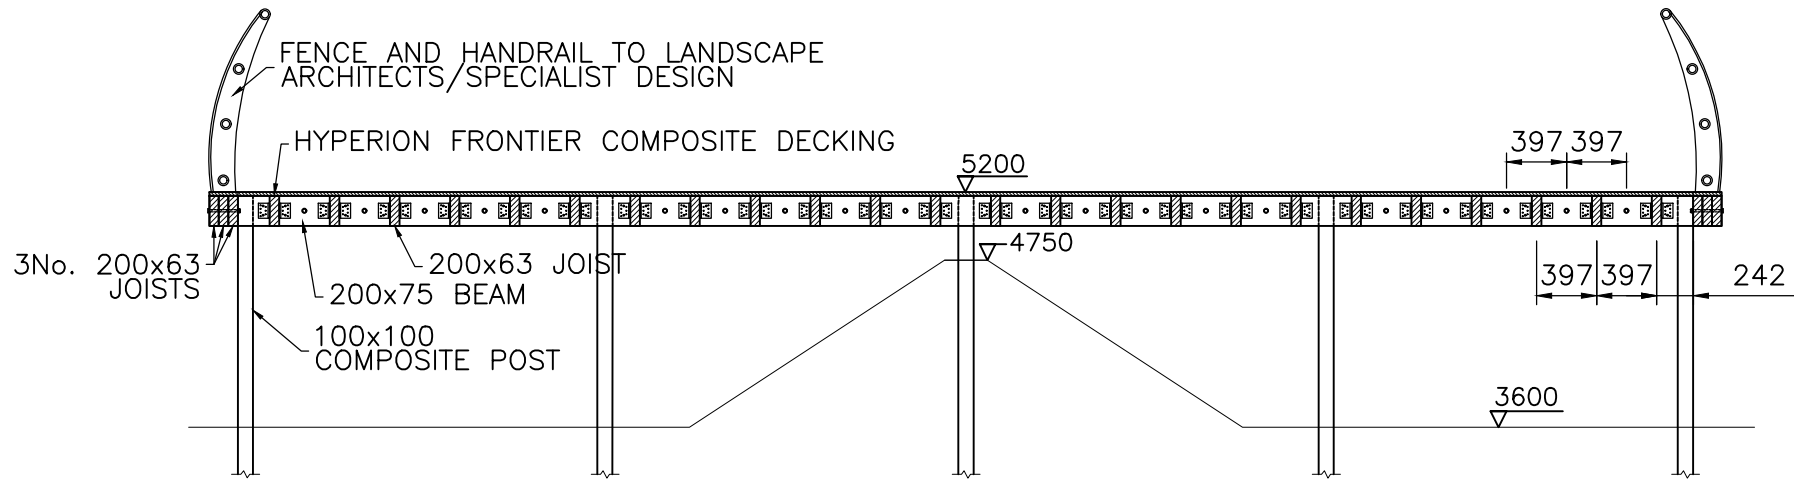


SECTION A-A
SCALE 1:50

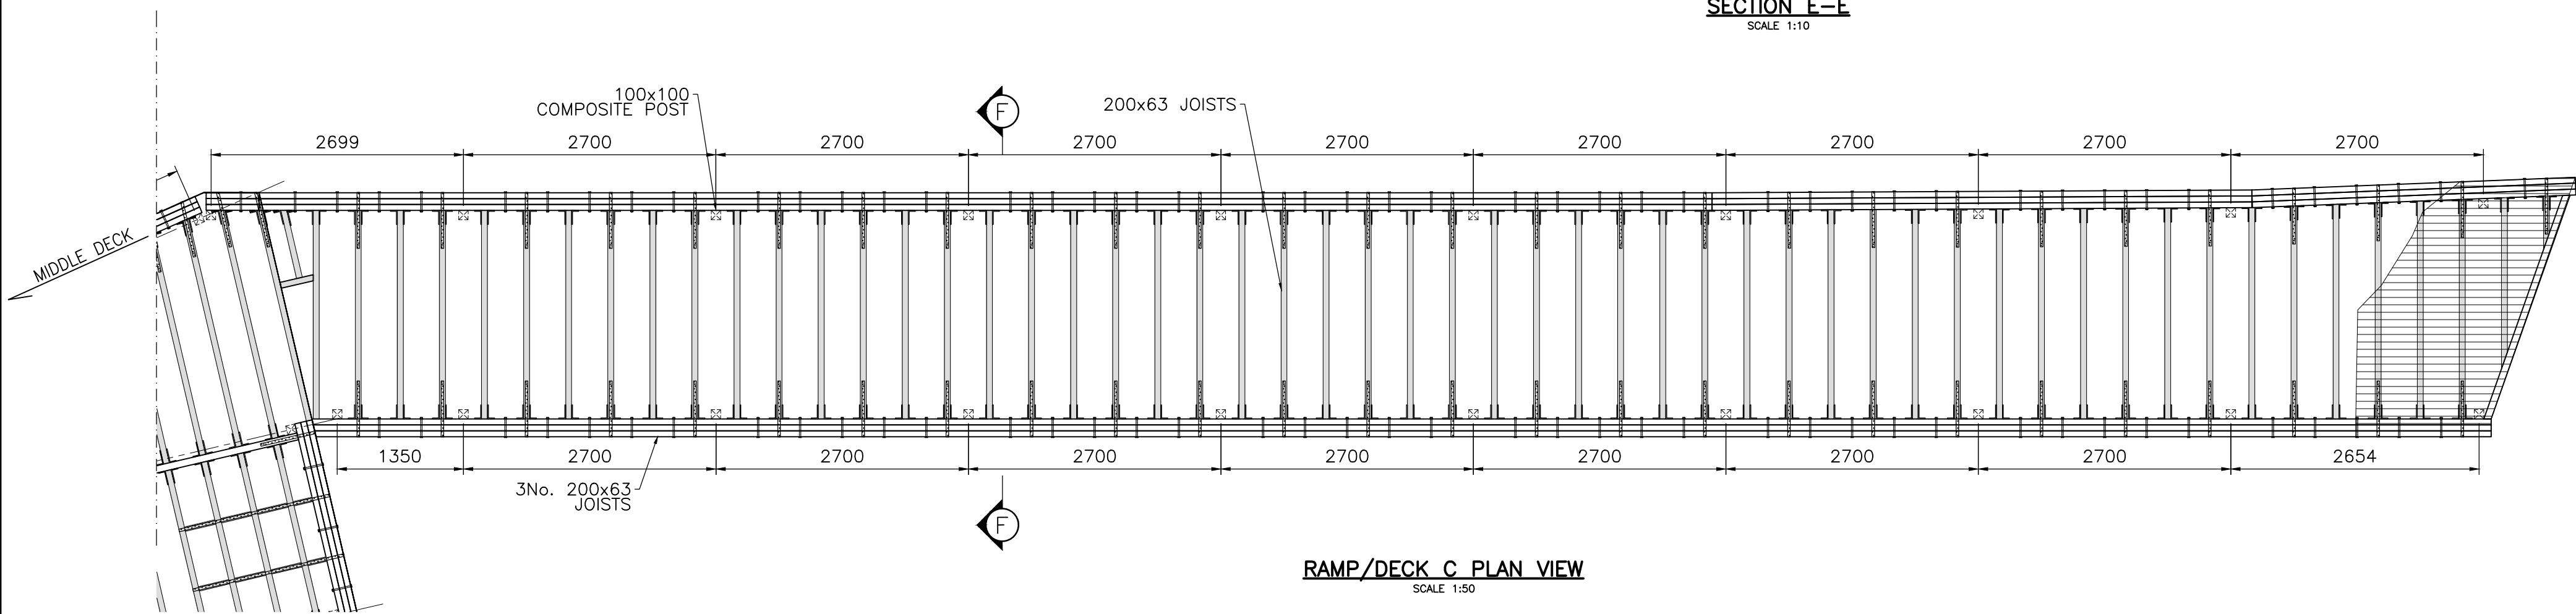


RAMP/DECK C PLAN VIEW
SCALE 1:50

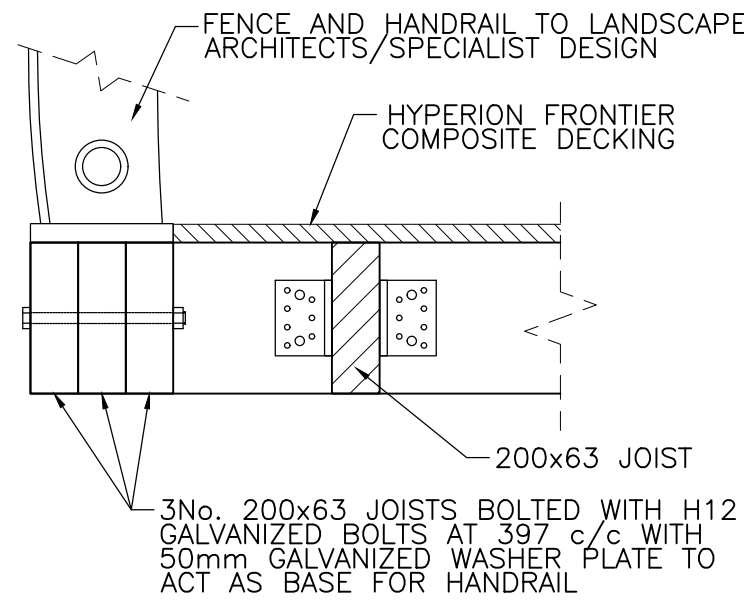


SECTION C-C
SCALE 1:10

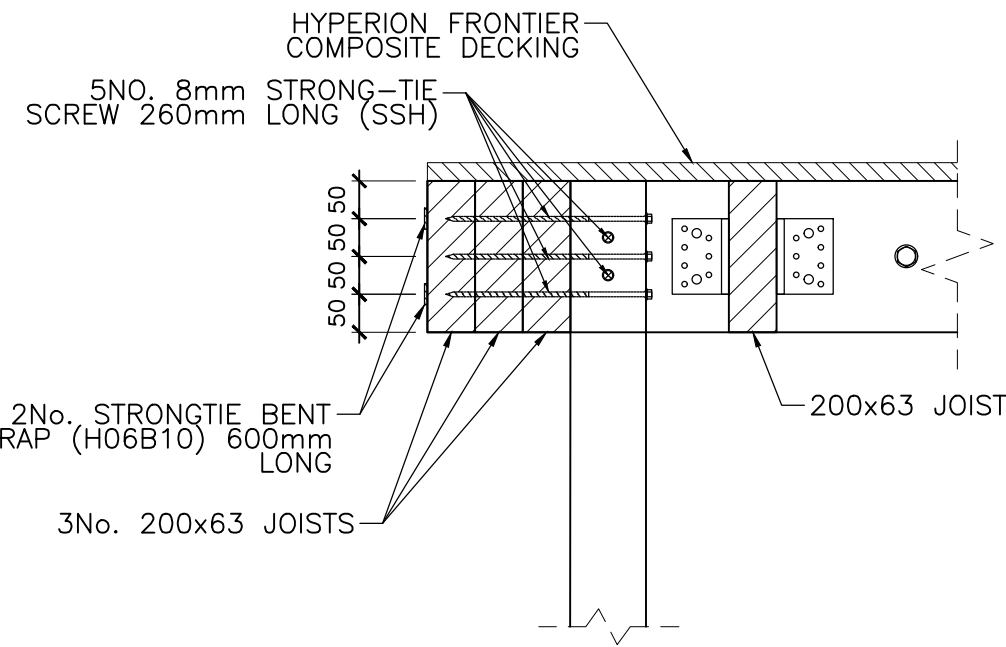


SECTION B-B
SCALE 1:10

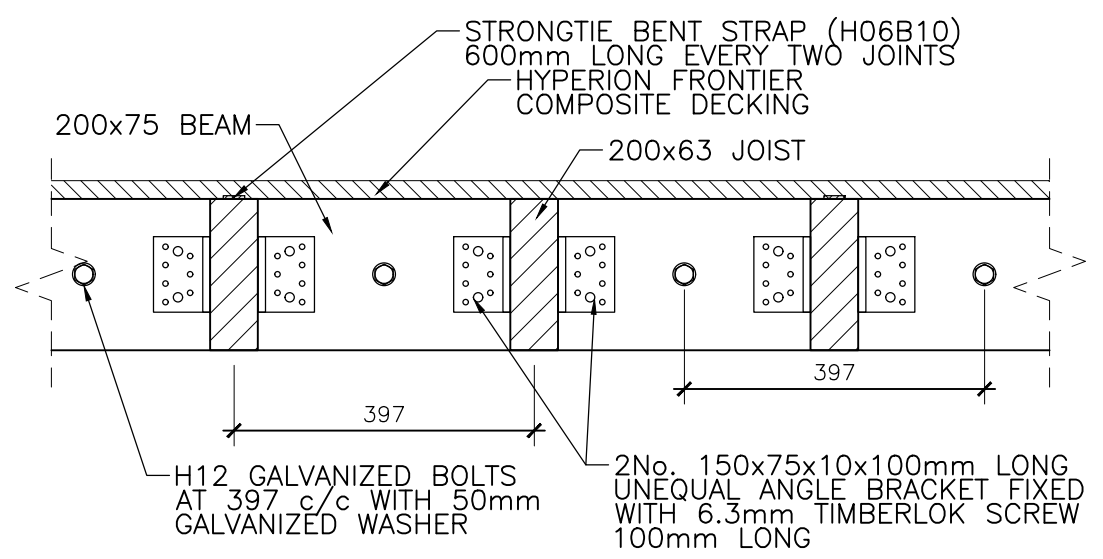


SECTION D-D
SCALE 1:10

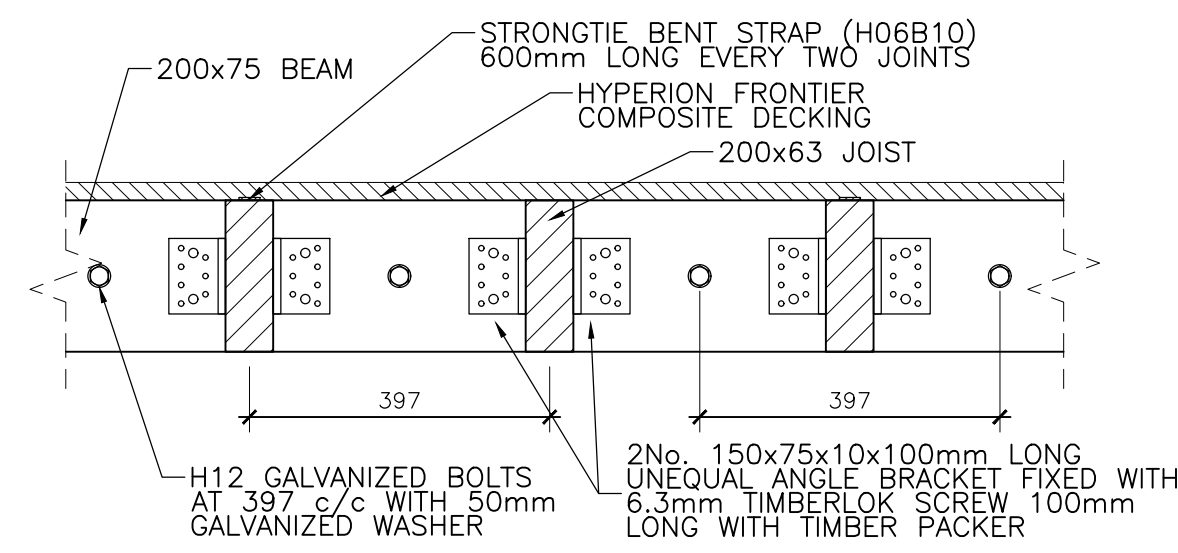

SECTION E-E
SCALE 1:10

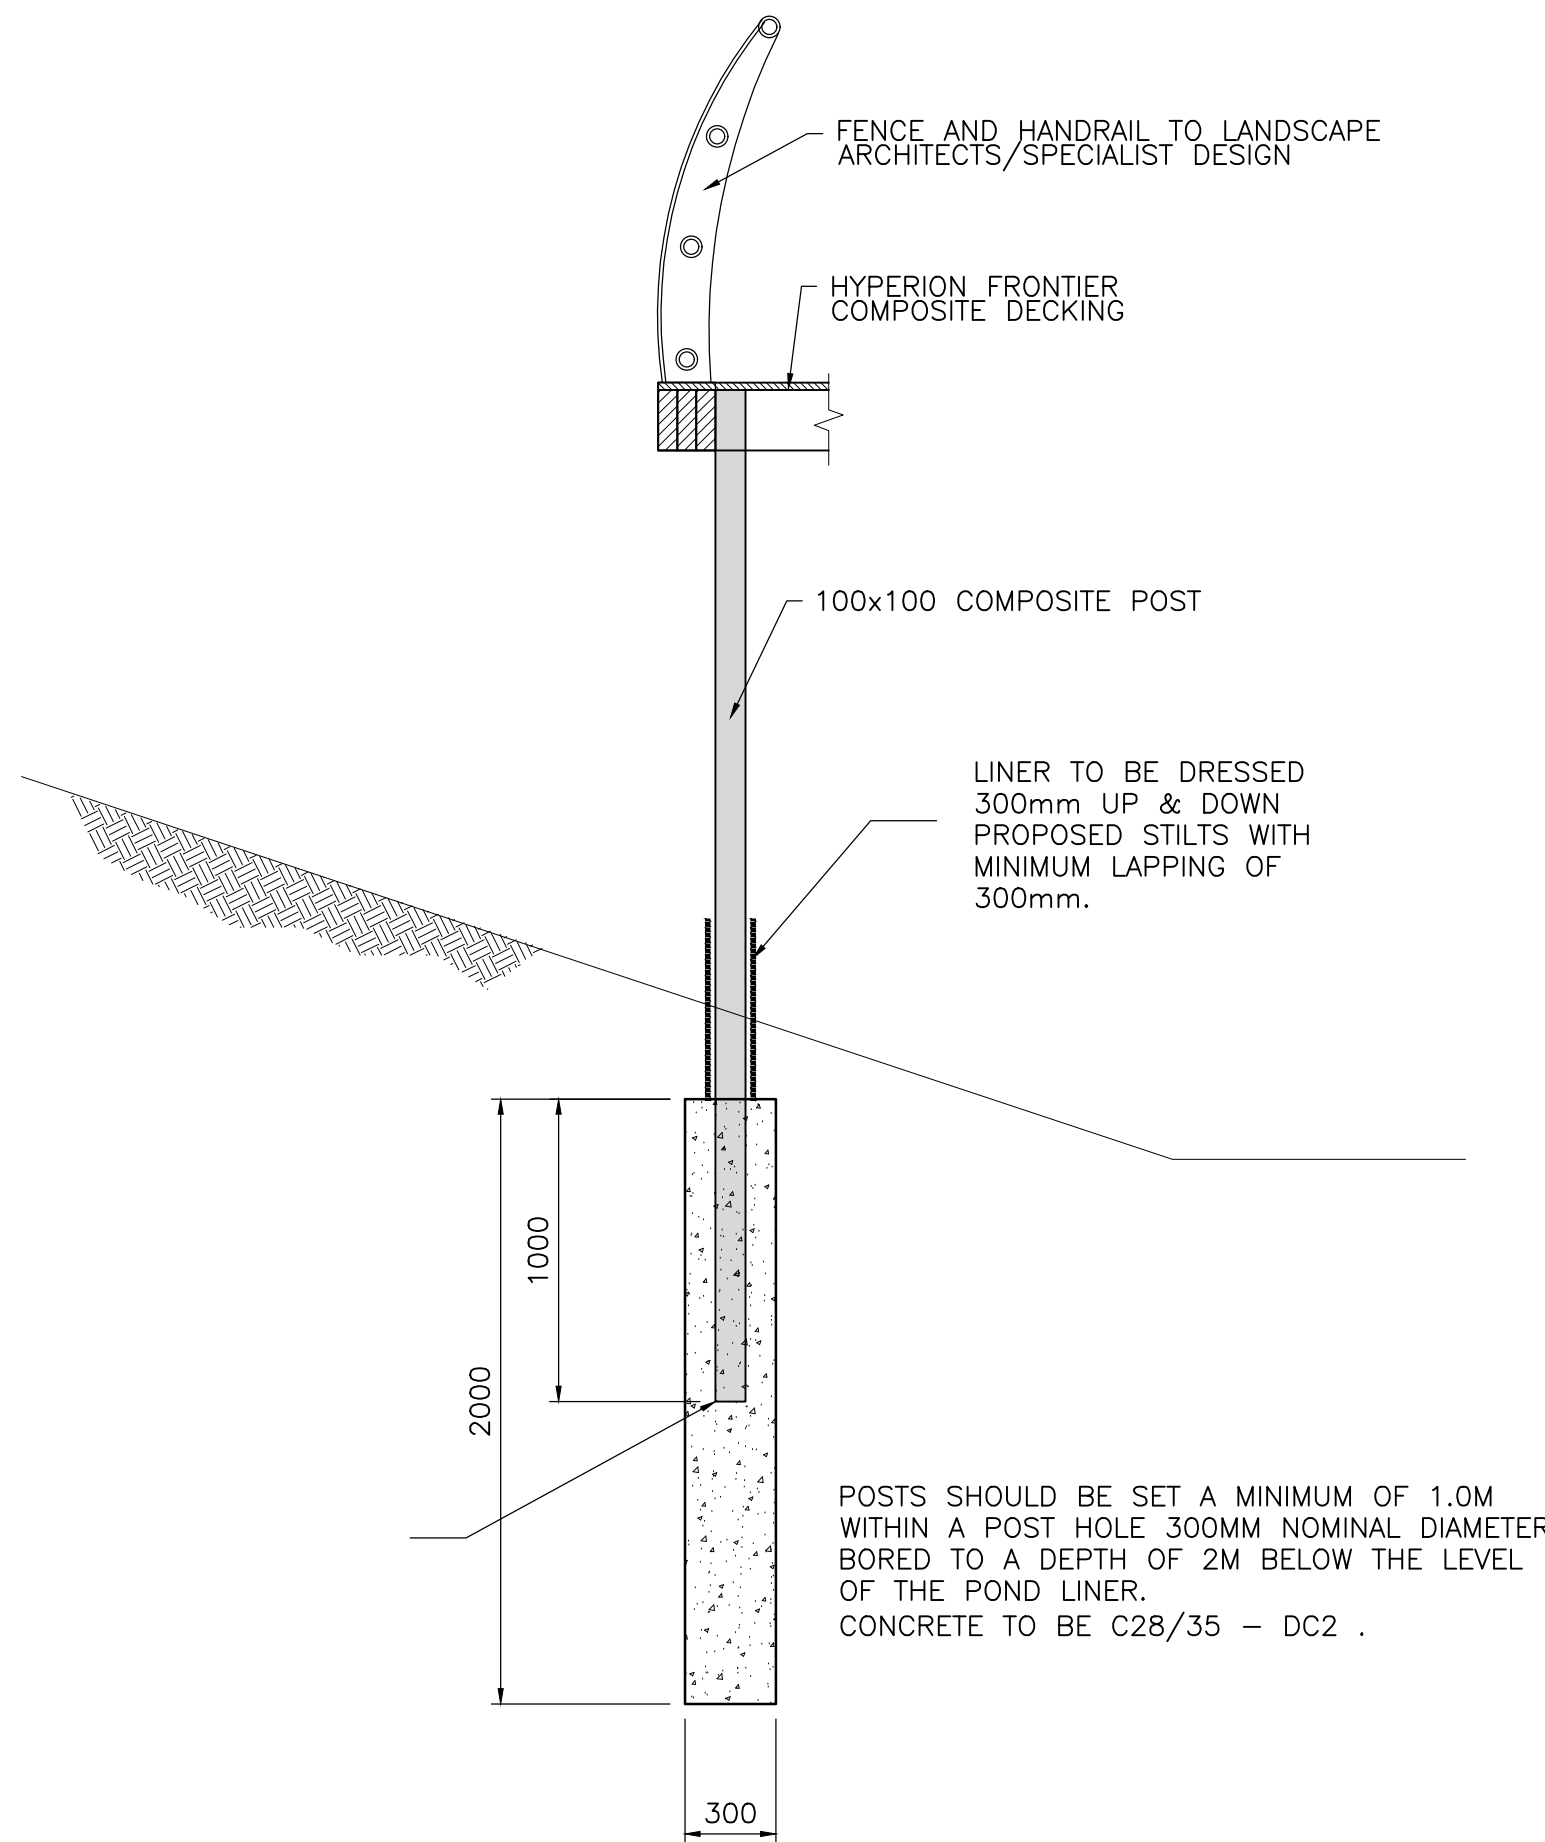

POST FOUNDATION DETAIL
SCALE 1:50

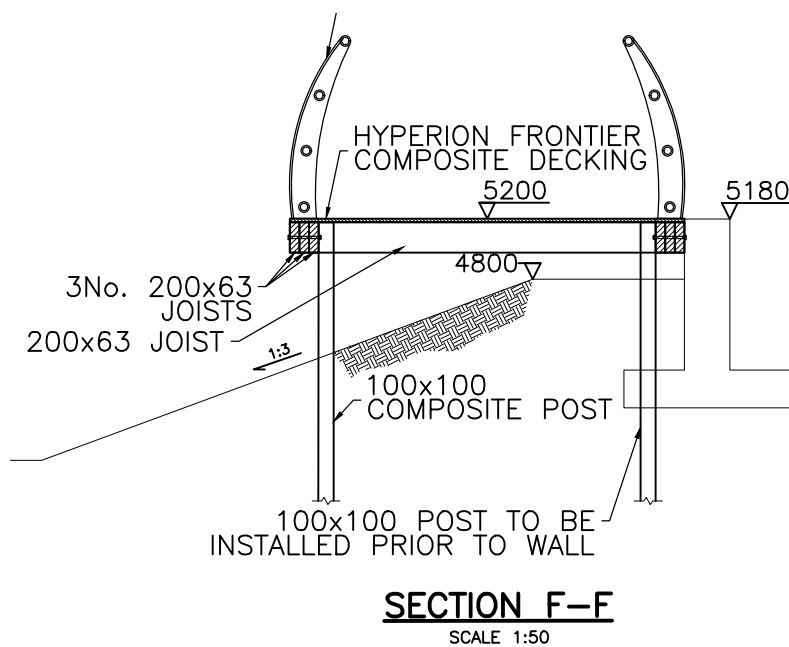

SECTION F-F
SCALE 1:50

LATEST REVISIONS ARE 'TAGGED' WITH THIS INDICATOR. HOWEVER, ALL USERS OF THIS DRAWING MUST SATISFY THEMSELVES OF ALL REVISIONS TO ANY PREVIOUS ISSUES, BY COMPARISON OF THIS DRAWING AGAINST OTHER ISSUES, AS IT CANNOT BE GUARANTEED THAT EVERY ITEM OF REVISION HAS BEEN 'TAGGED'.


G					
F					
E					
D					
C					
B					
A					
Rev	Date	Description	Drawn & Checked	Drawn	Checked
Revisions					
Date	22.09.22	FIRST ISSUE	ASE	JLE	
Project	HARBOUR VILLAGE				

HARBOUR VILLAGE

SUDS BASIN DETAIL OF
COMPOSITE MIDDLE DECK AND
RAMP/DECK C

Client

BELLWAY HOMES

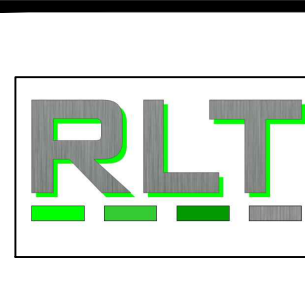

RLT ENGINEERING
CONSULTANTS LTD
CIVIL AND STRUCTURAL
CONSULTING ENGINEERS
2 ST PETER'S COURT
MIDDLEBOROUGH
GOLDCHURCH, ESSEX,
CO1 1WD
T: 01206 768855
E: email@rlteng.co.uk



CMS
ISO 9001
REGISTERED