
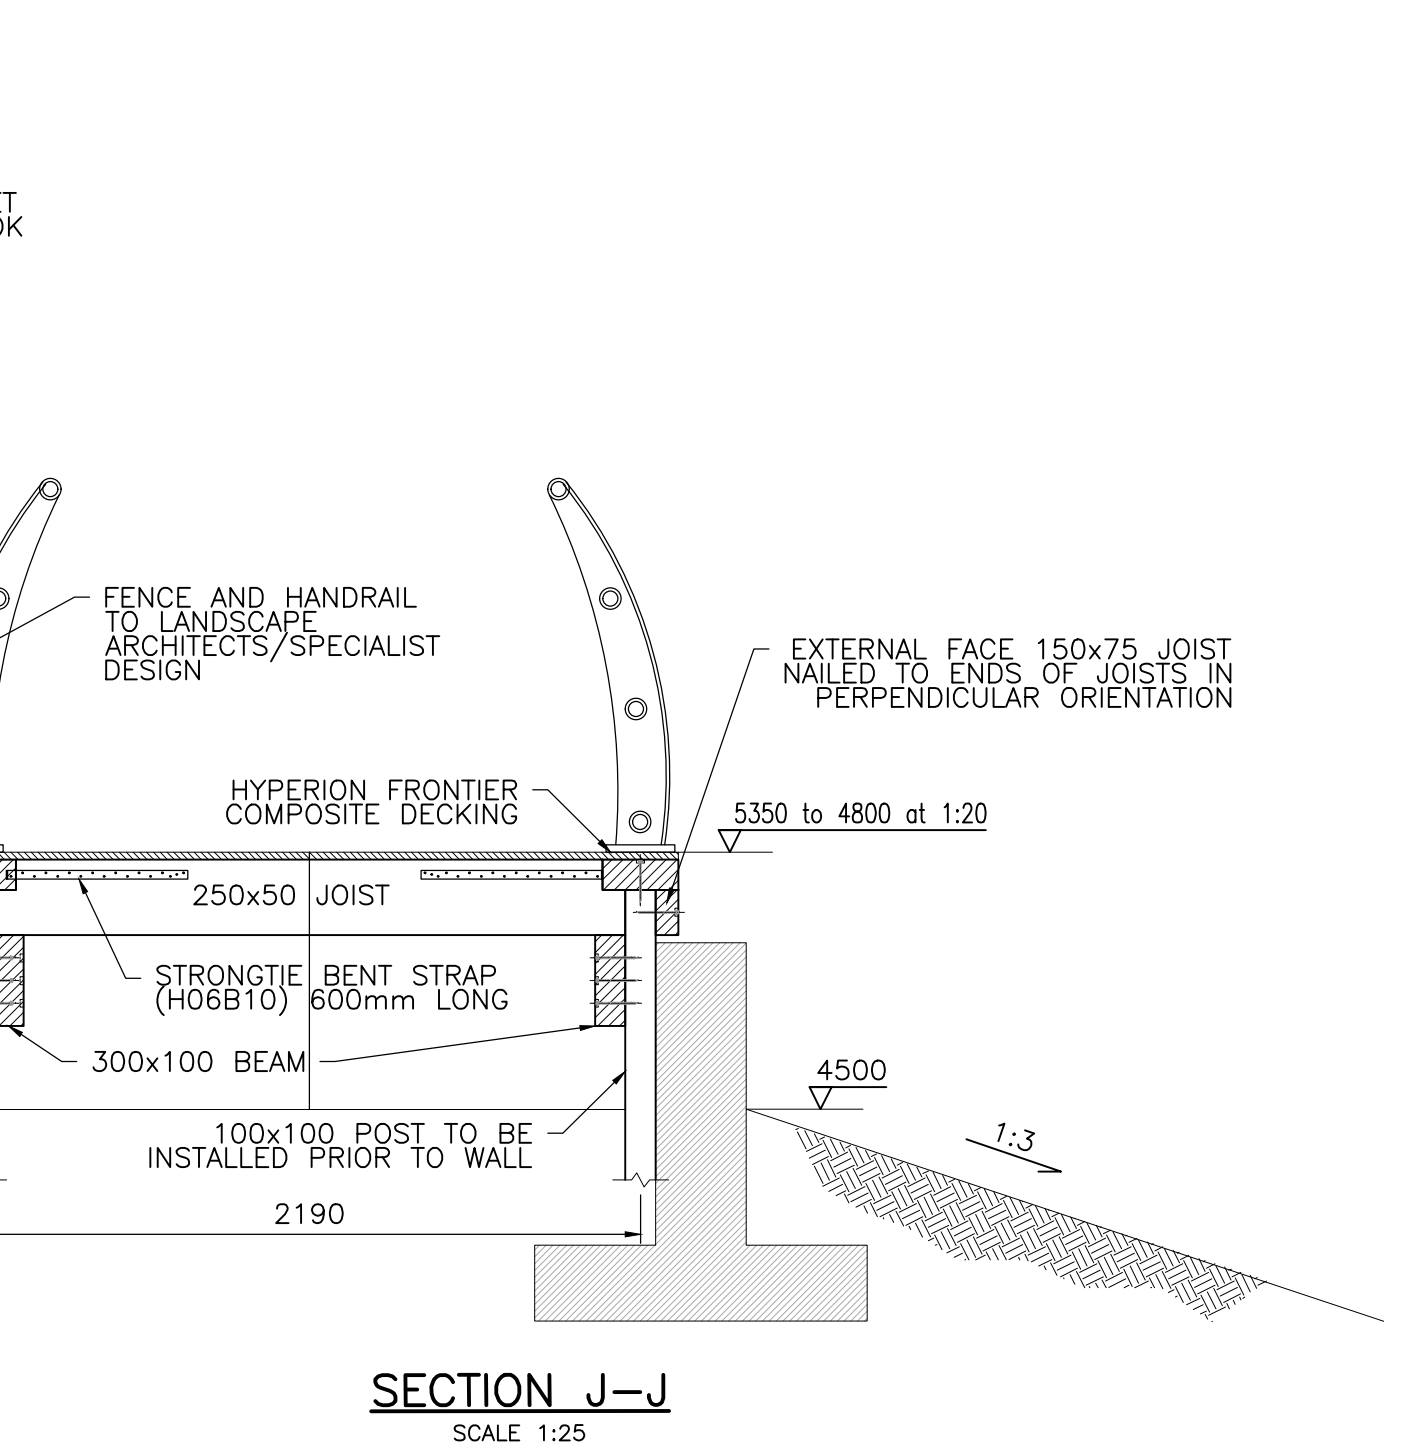
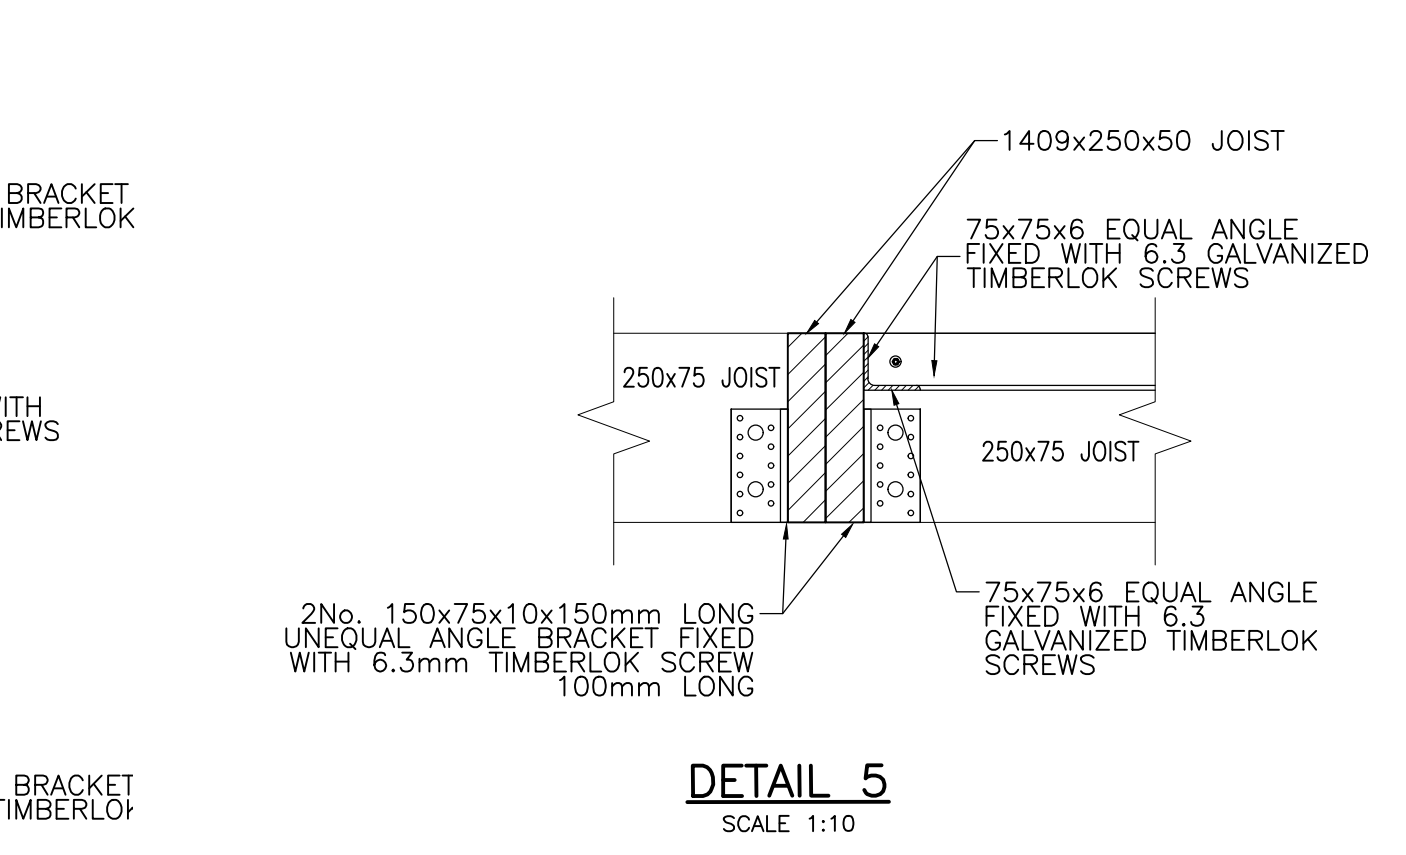
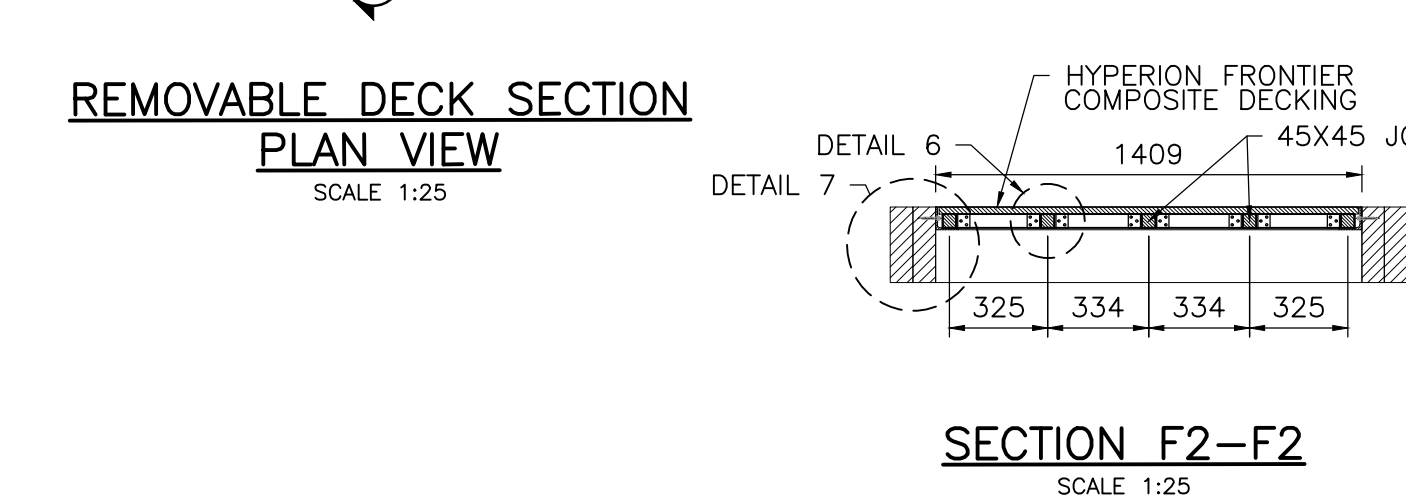
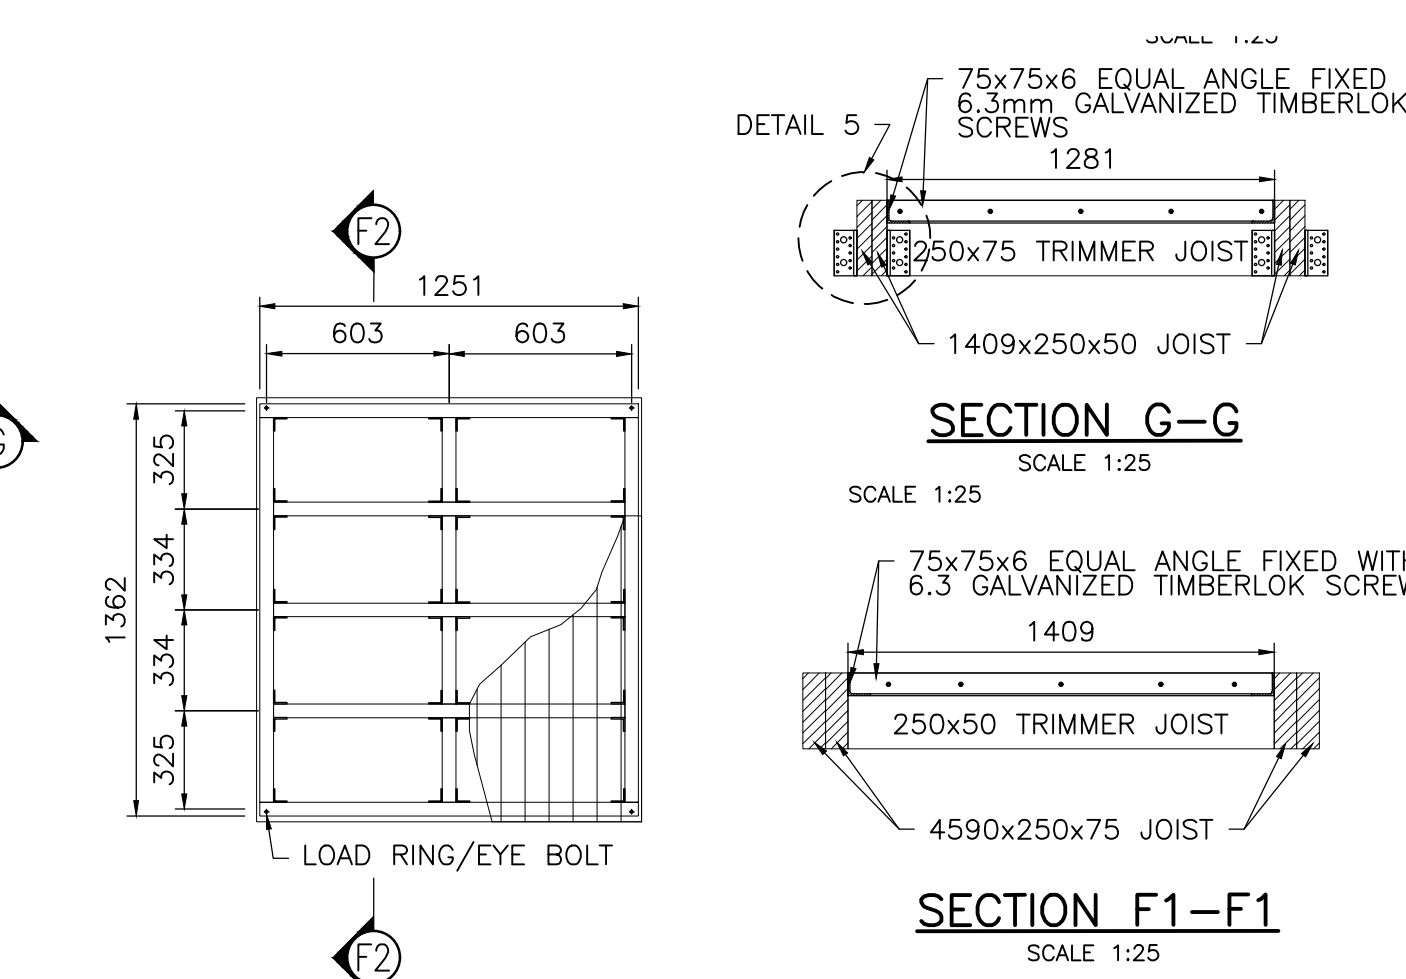
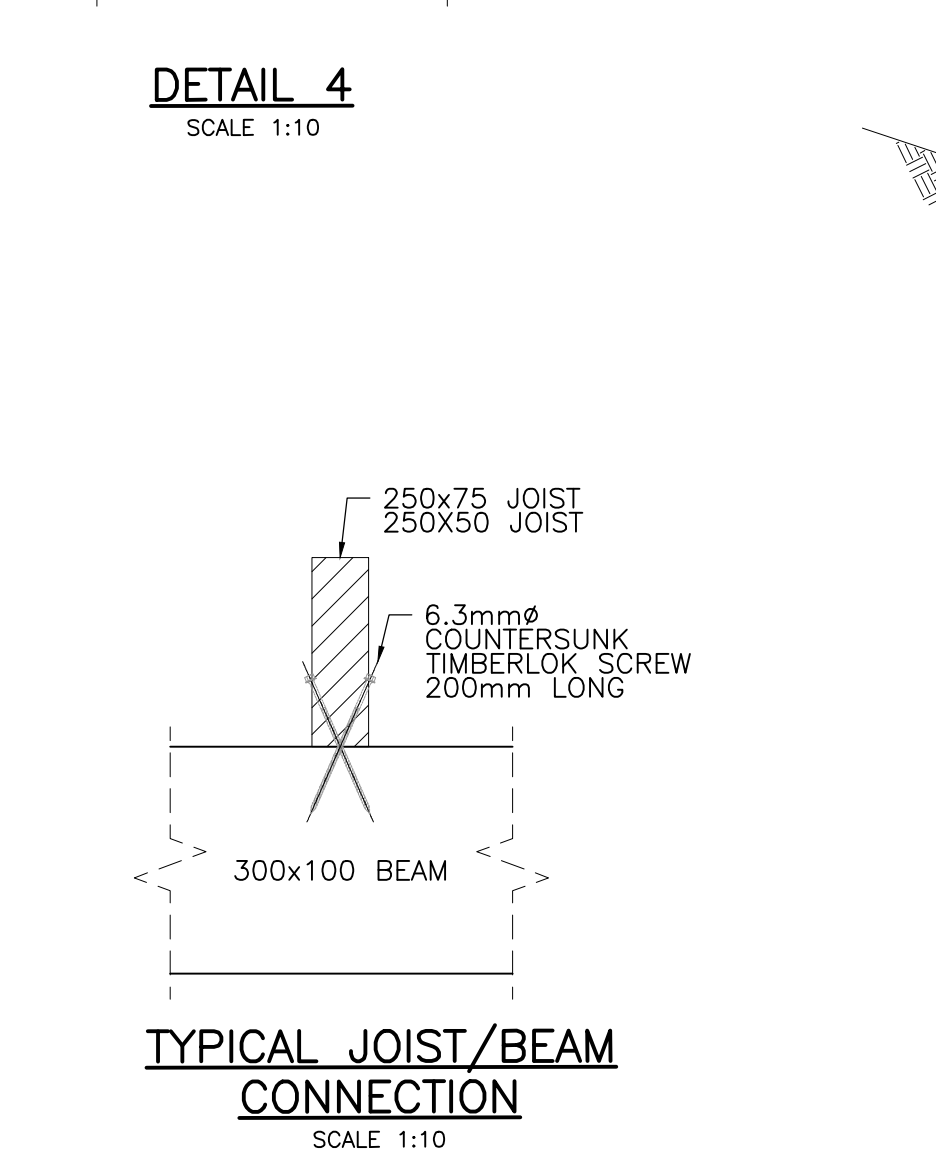
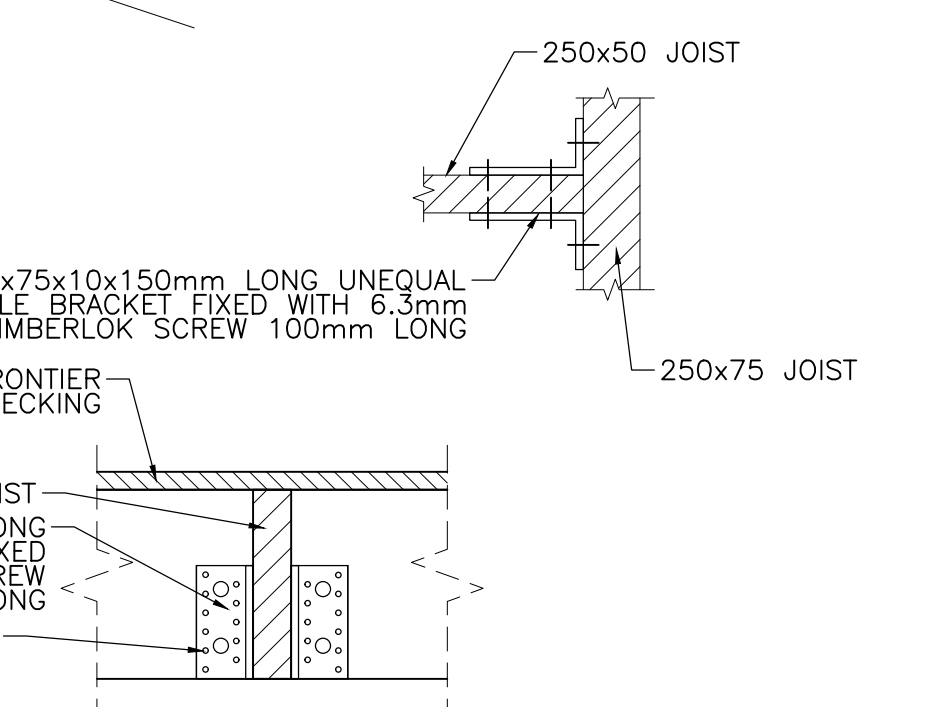
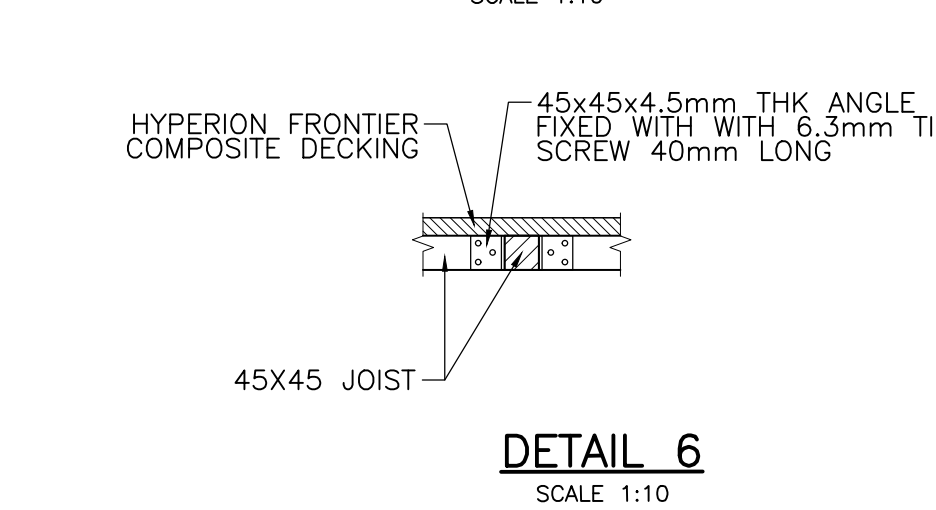
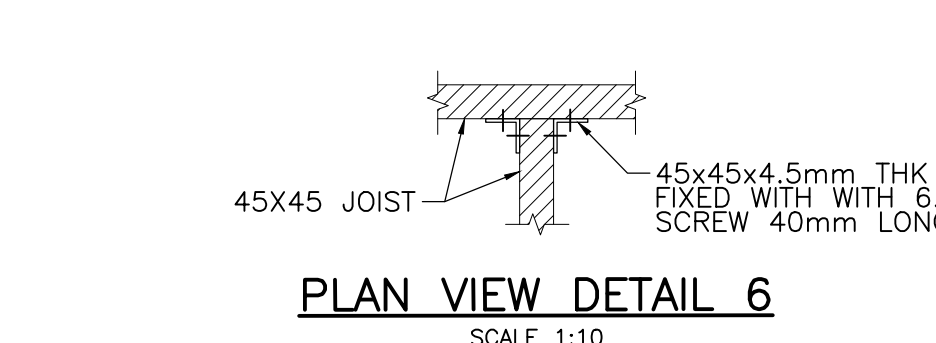
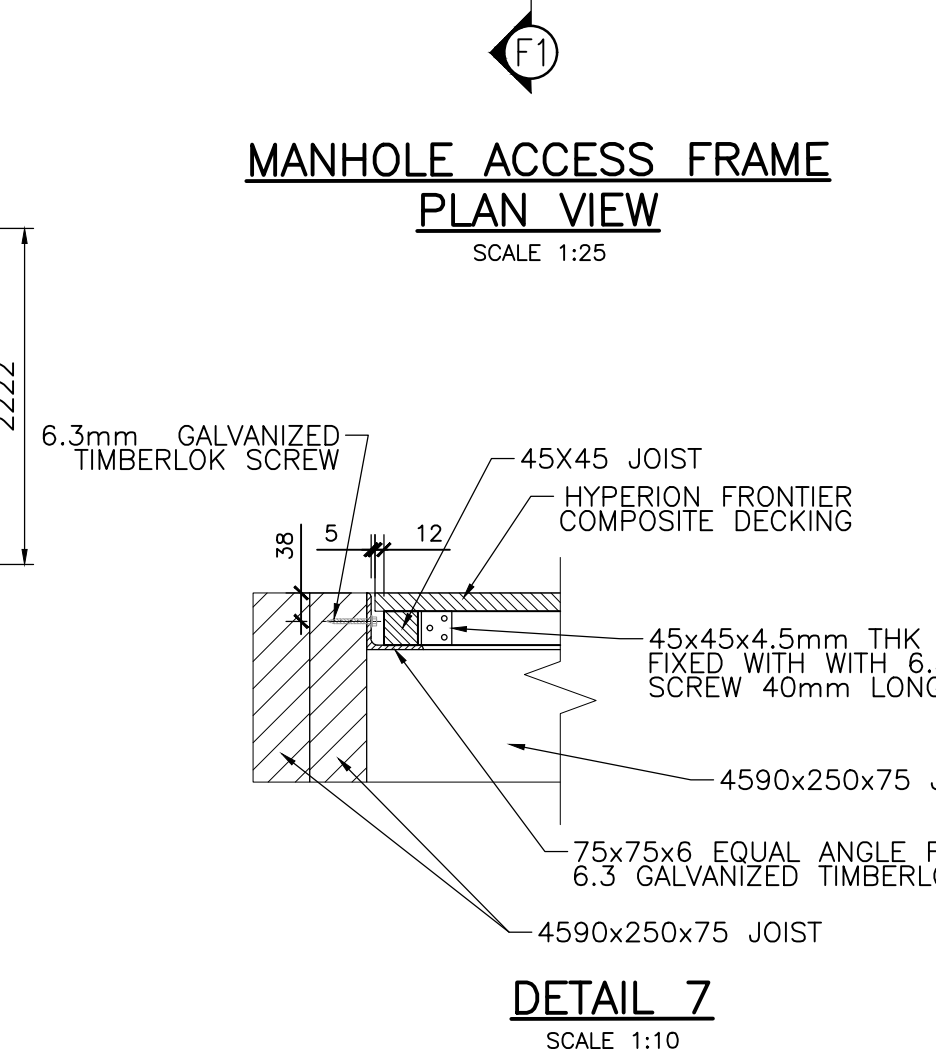
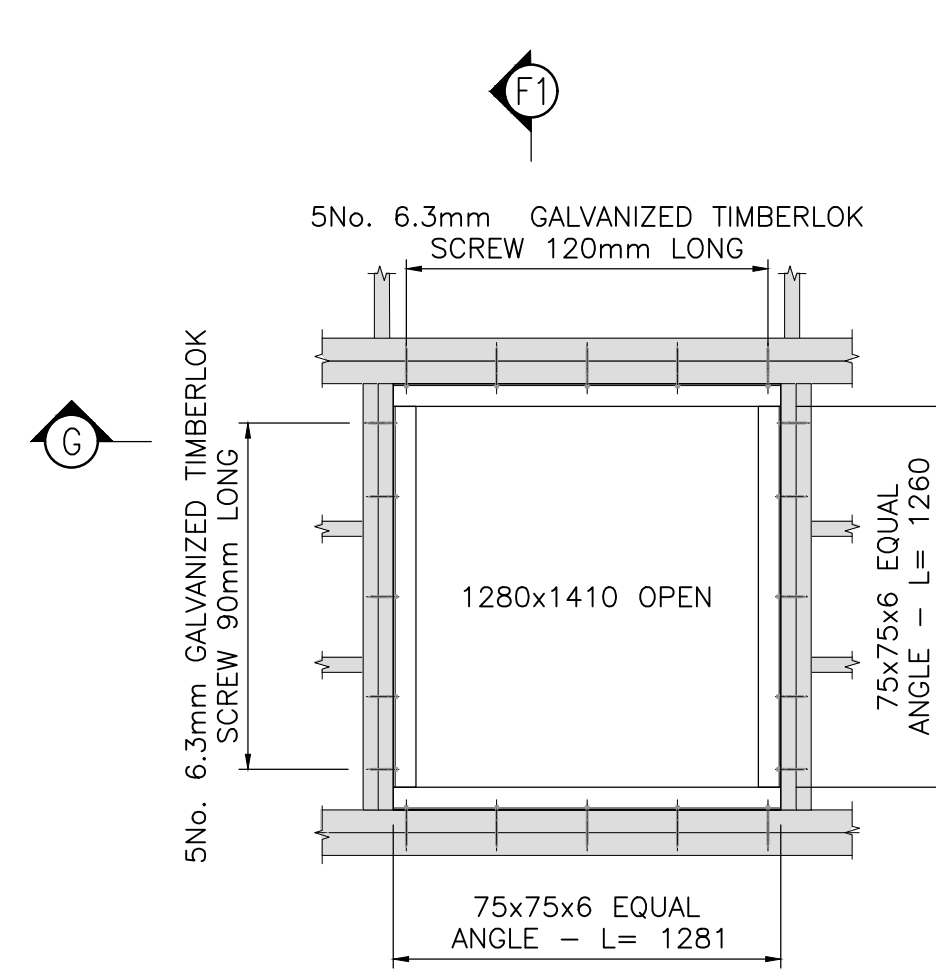
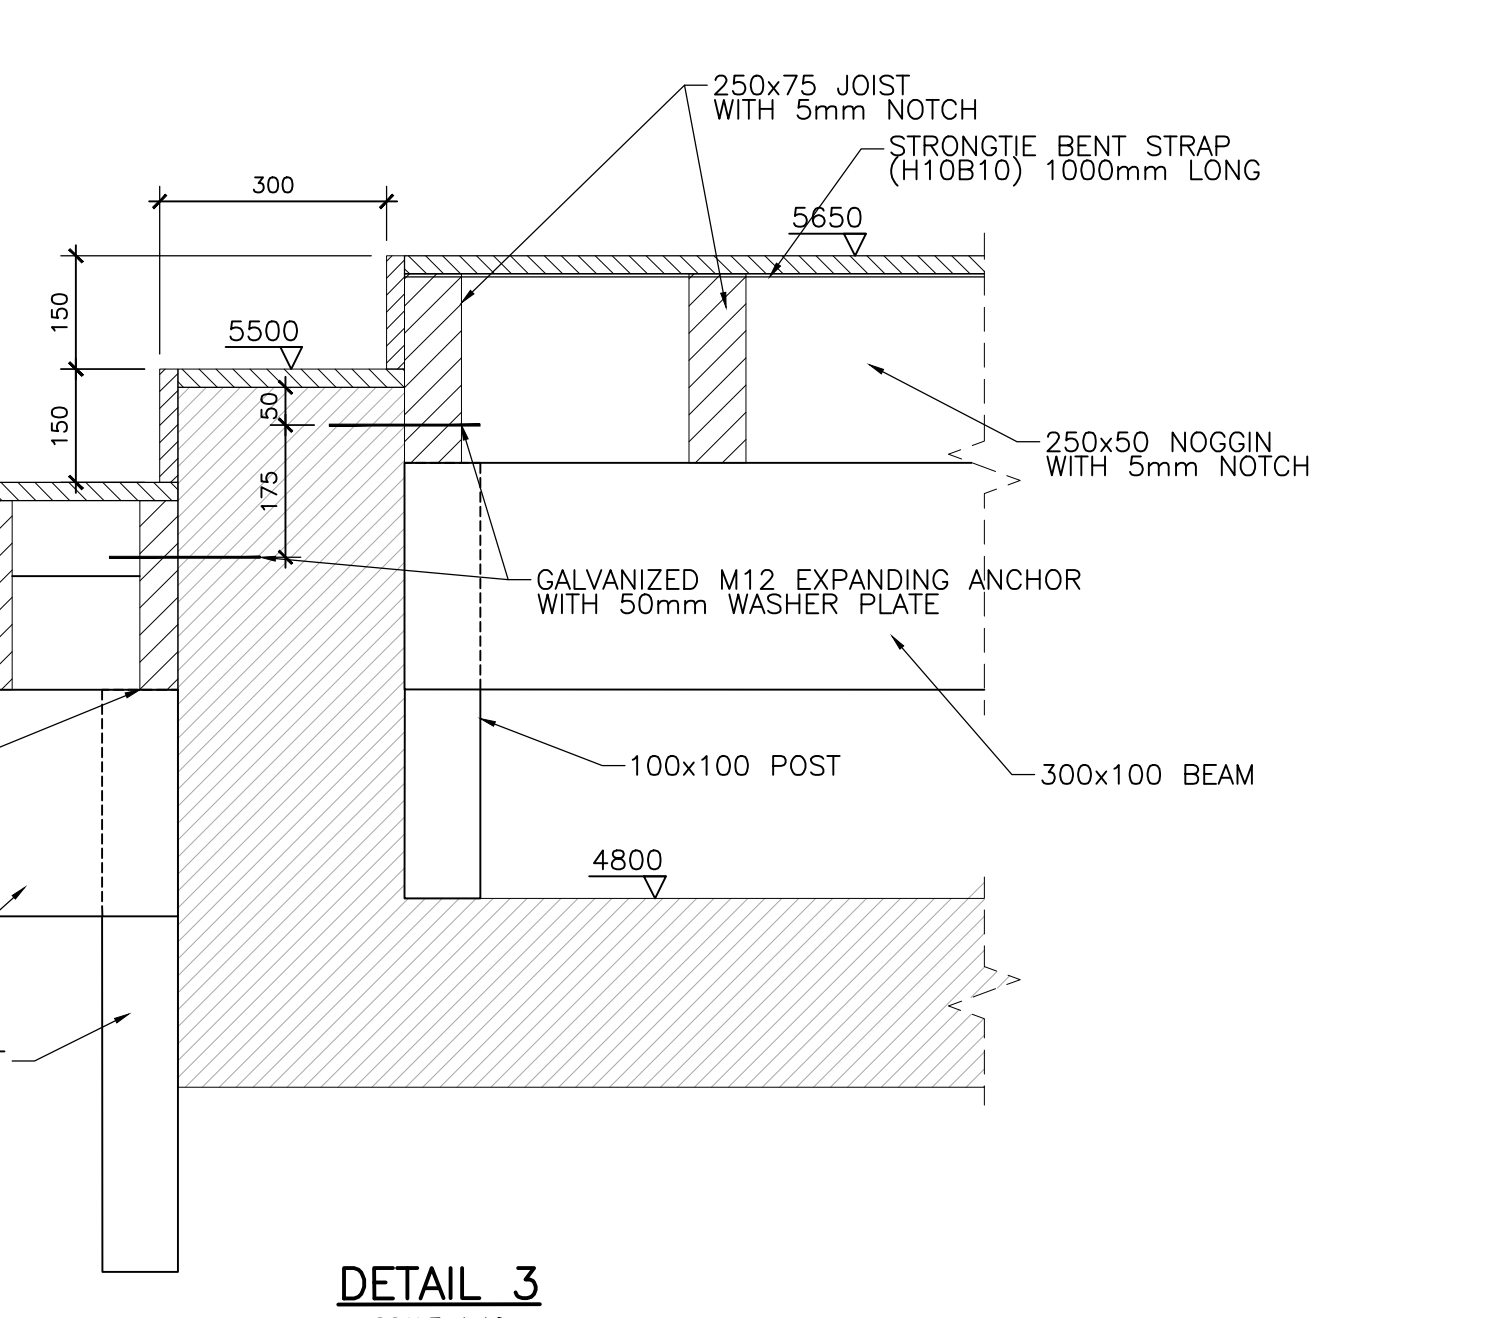
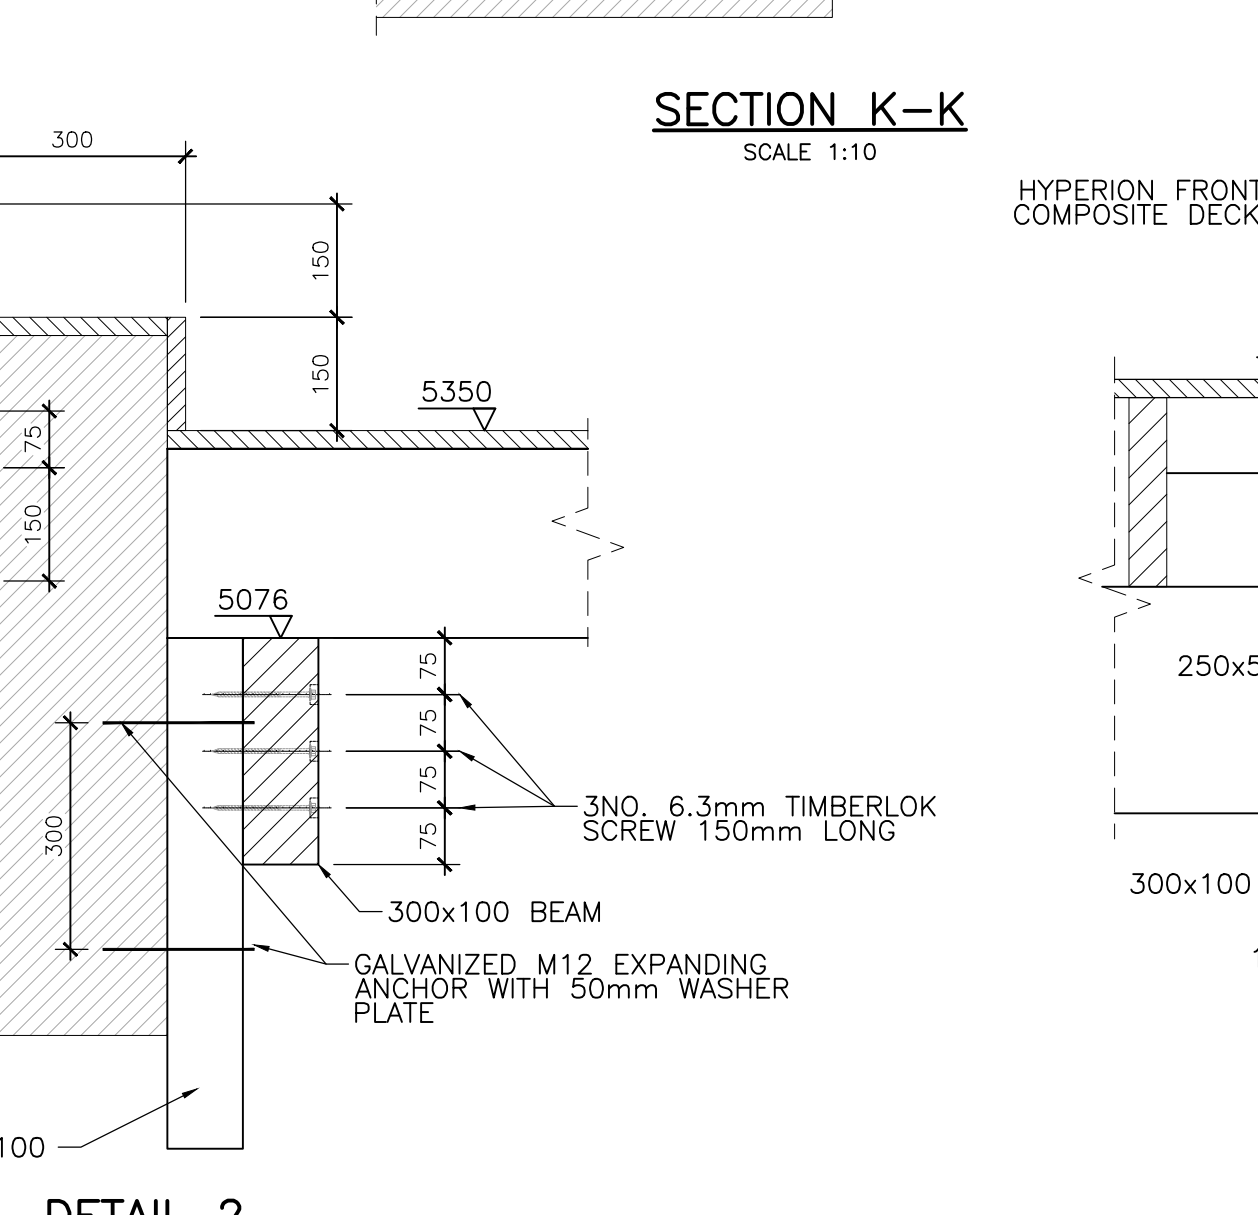
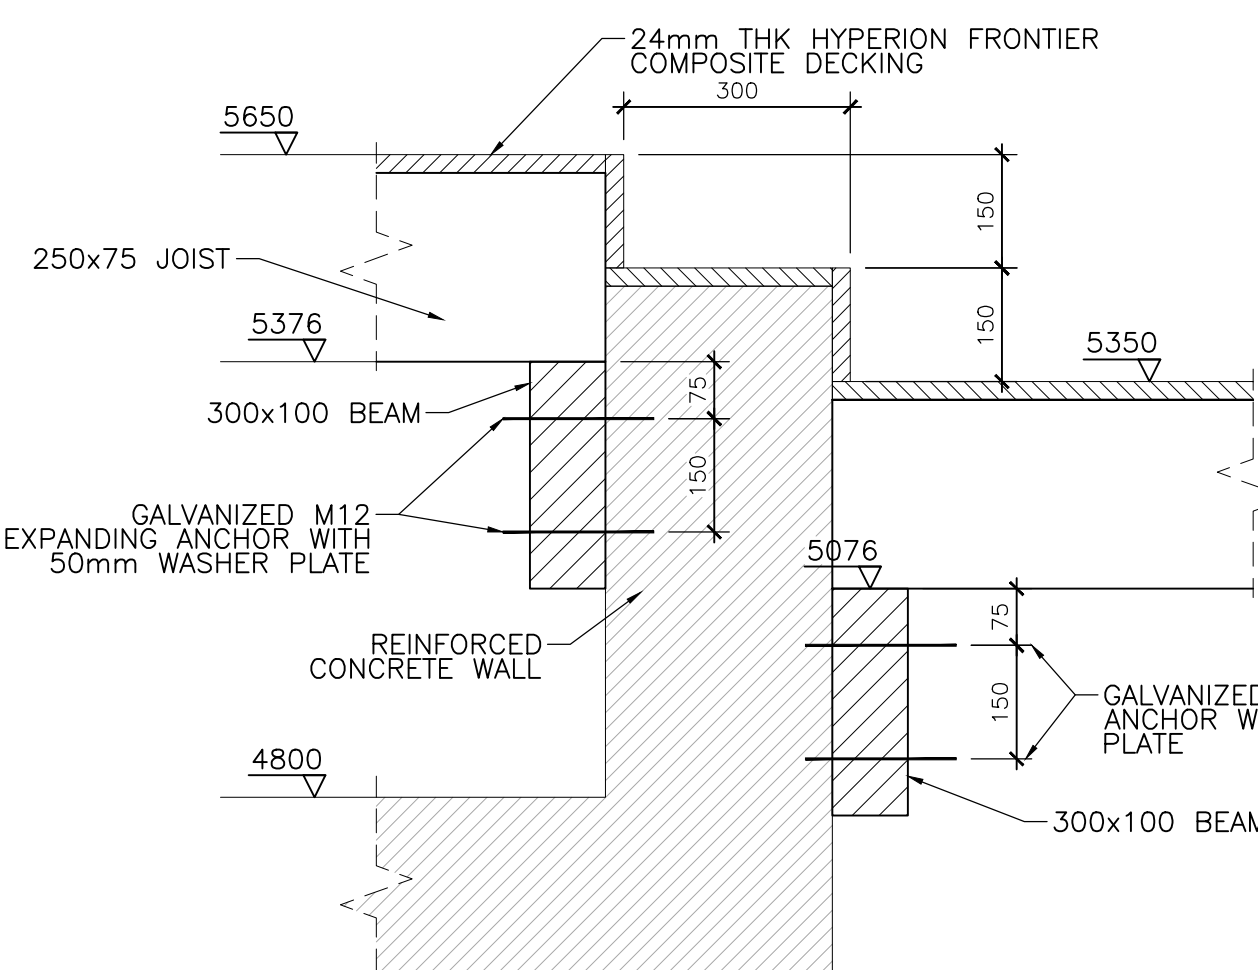
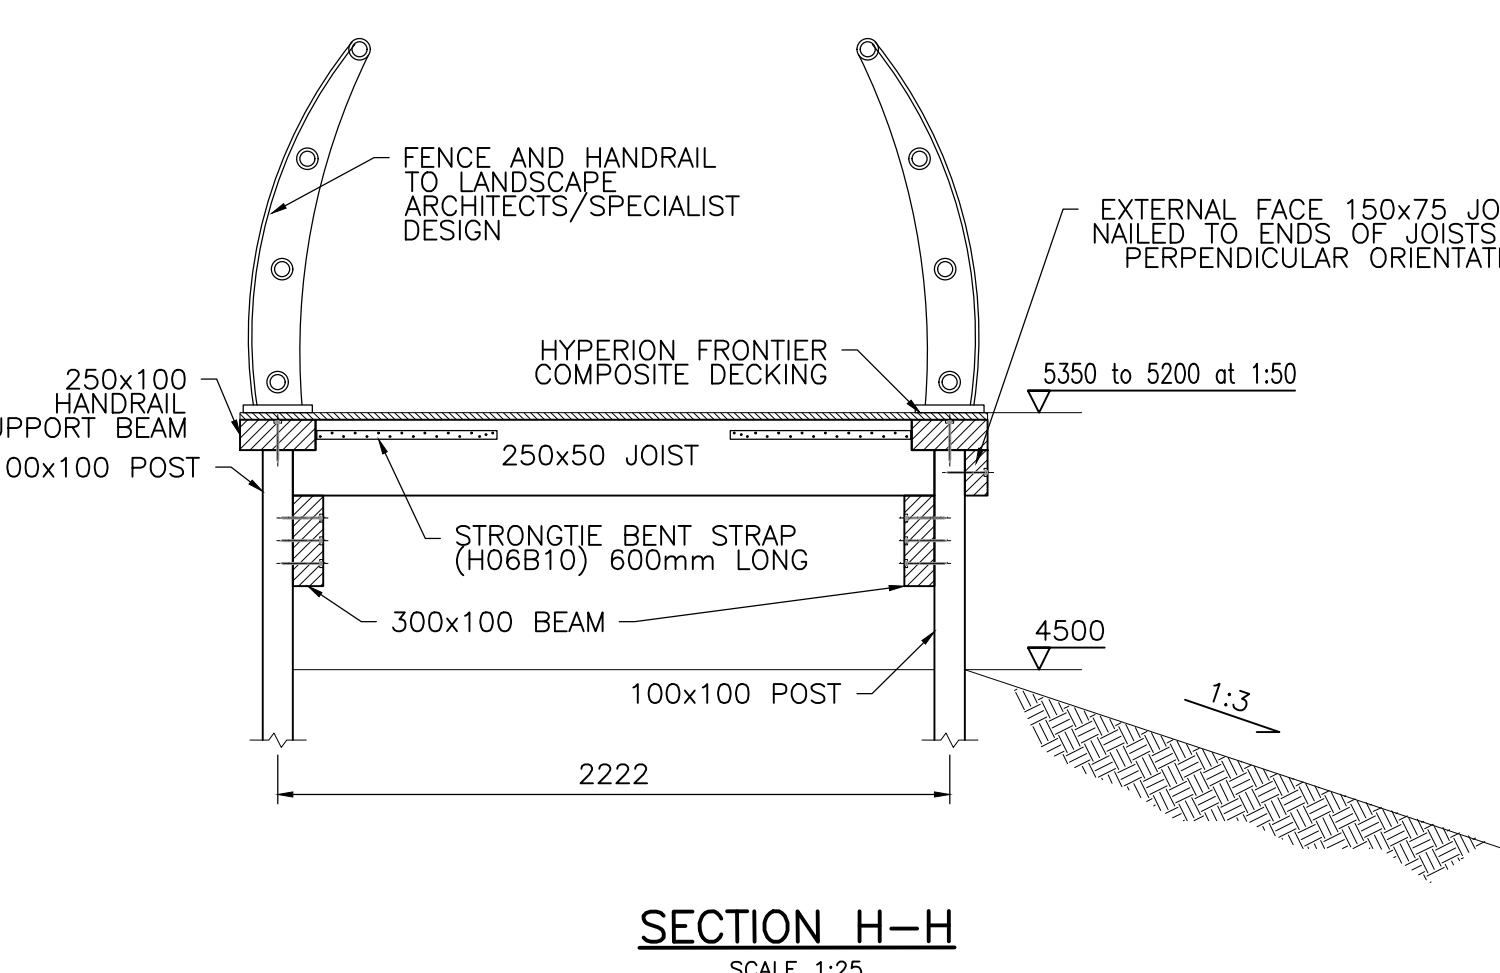
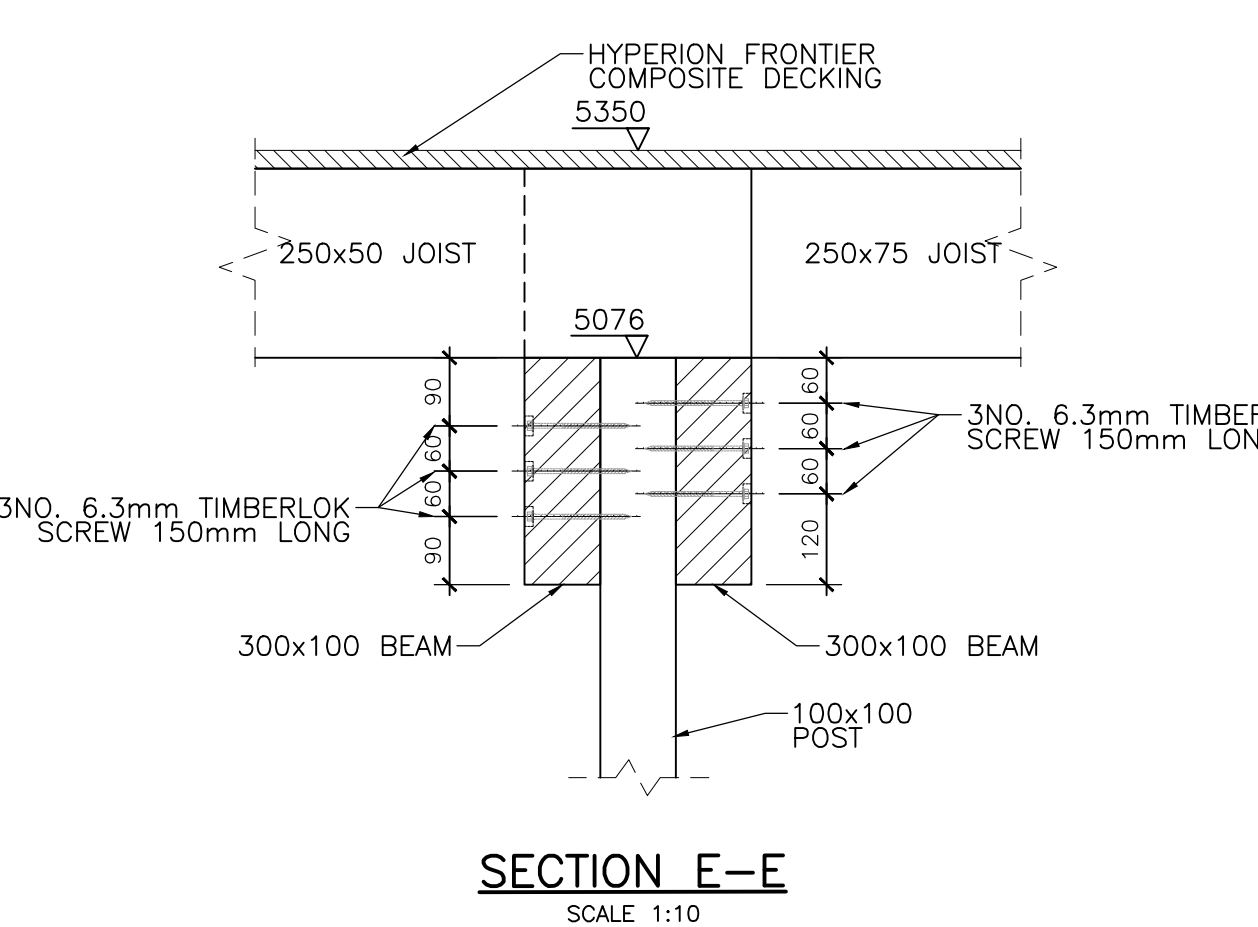
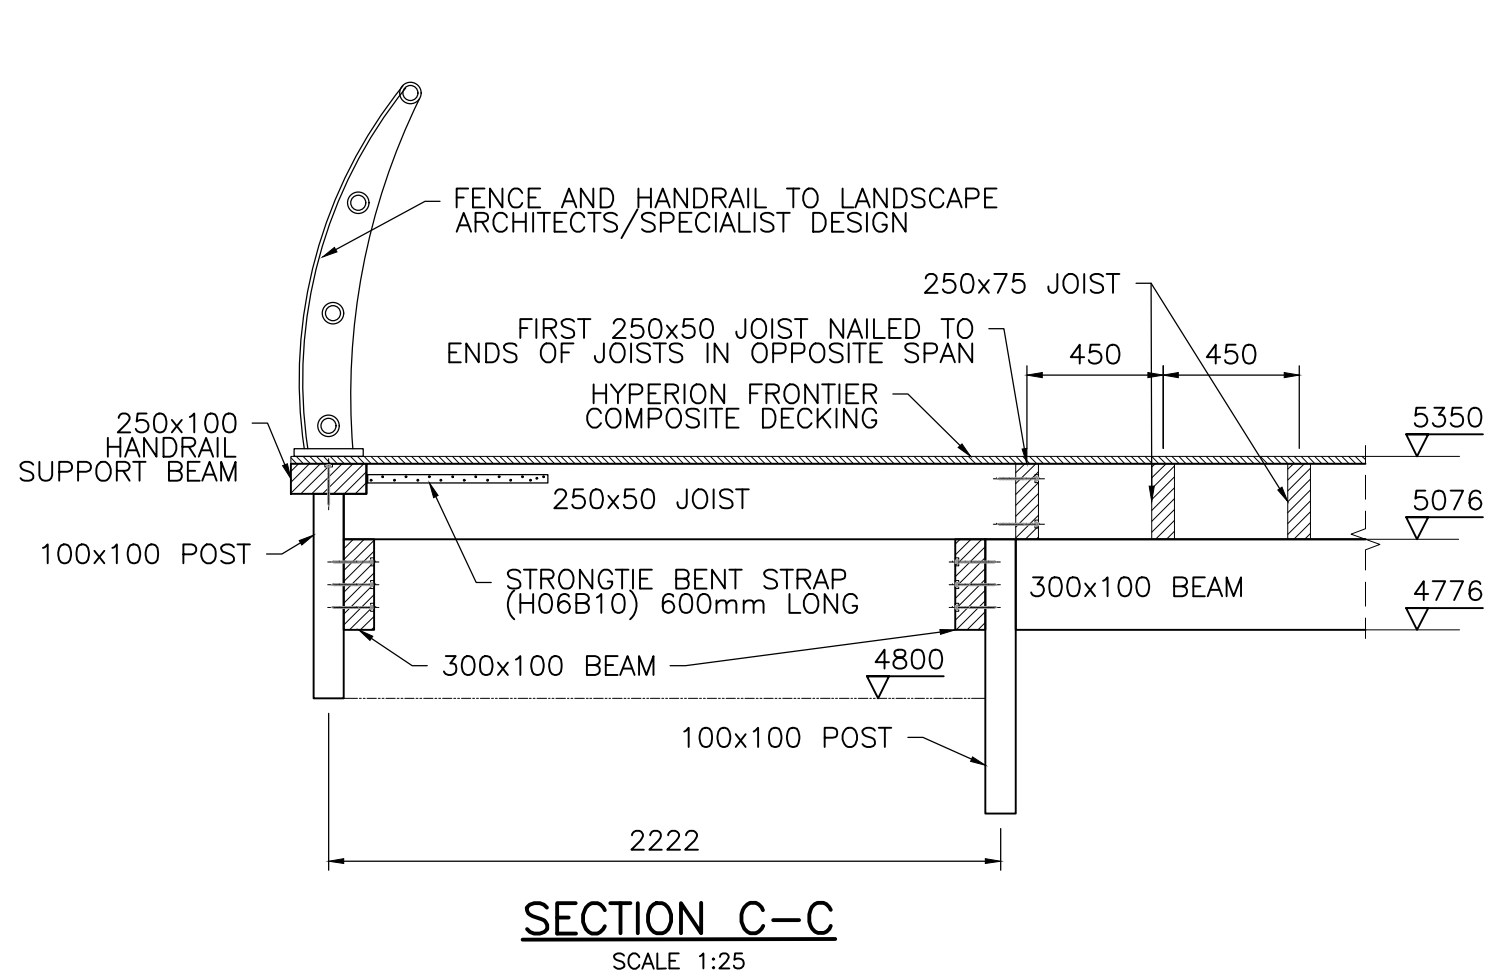
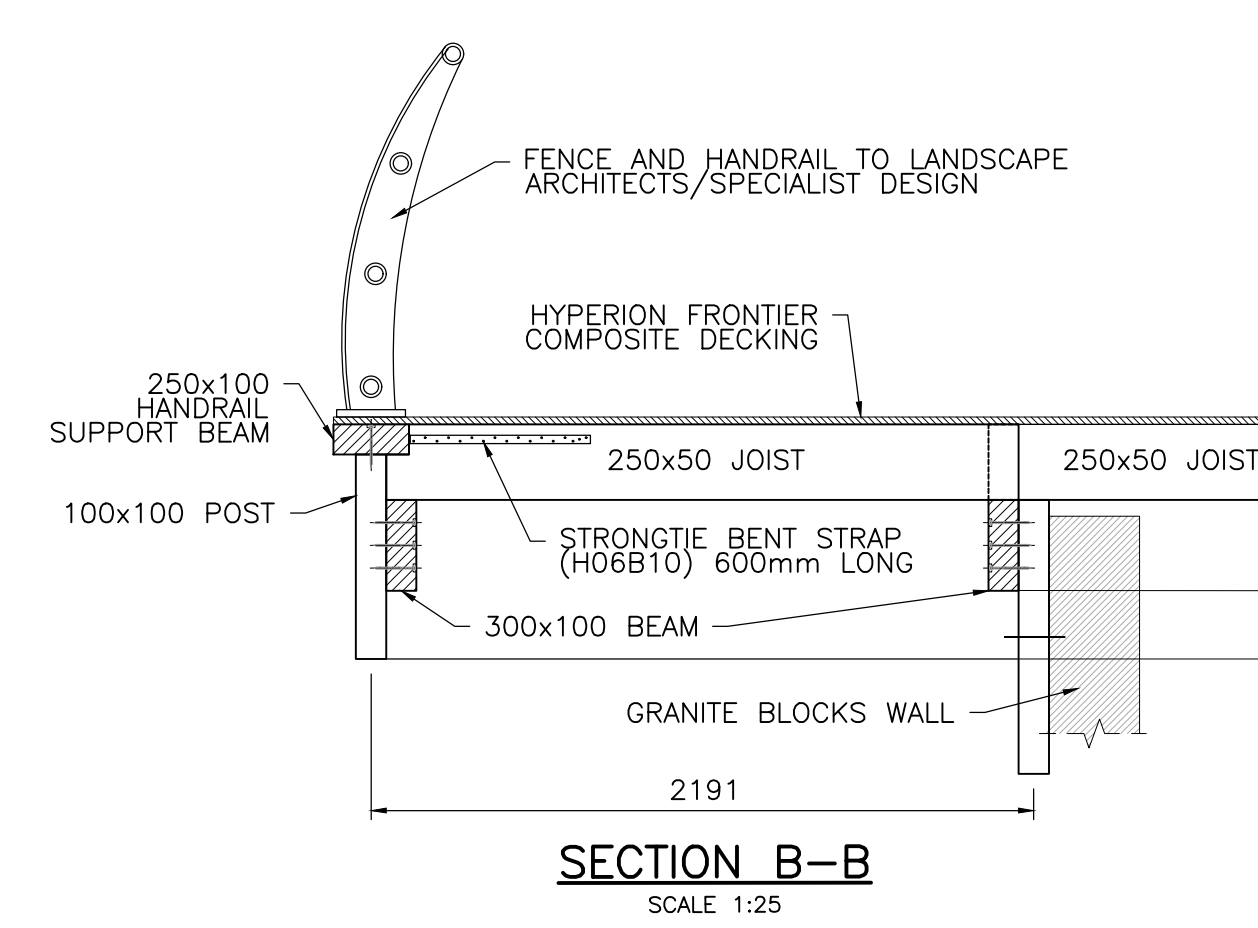
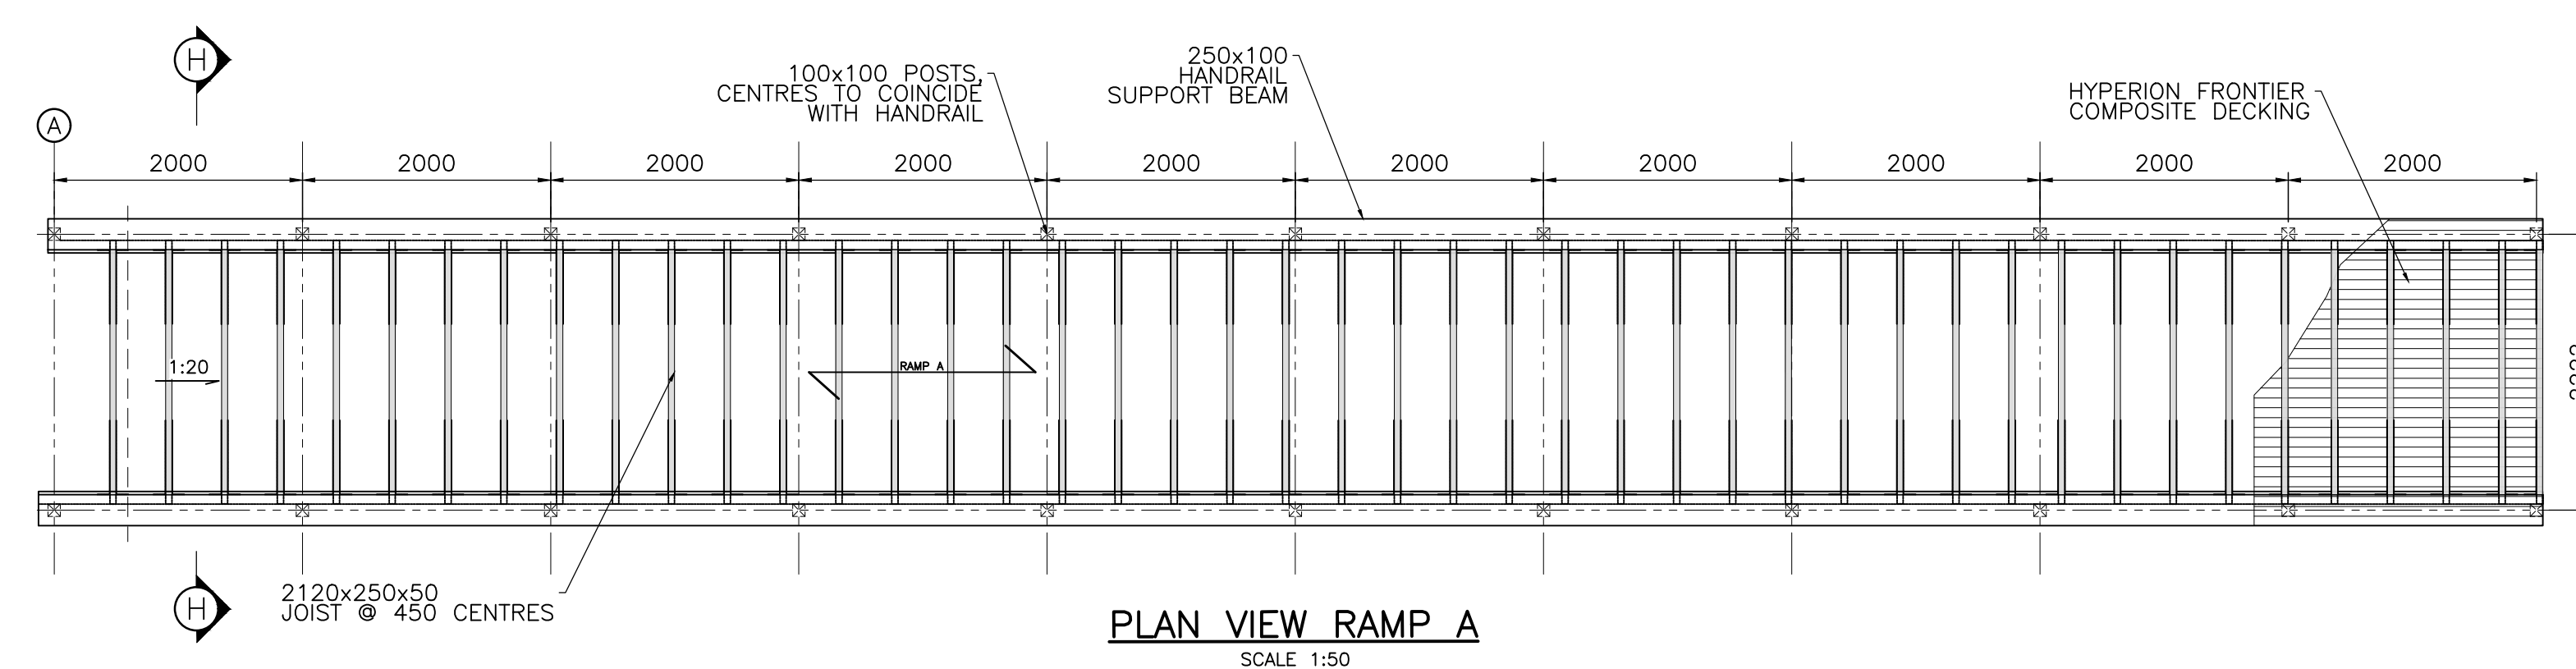
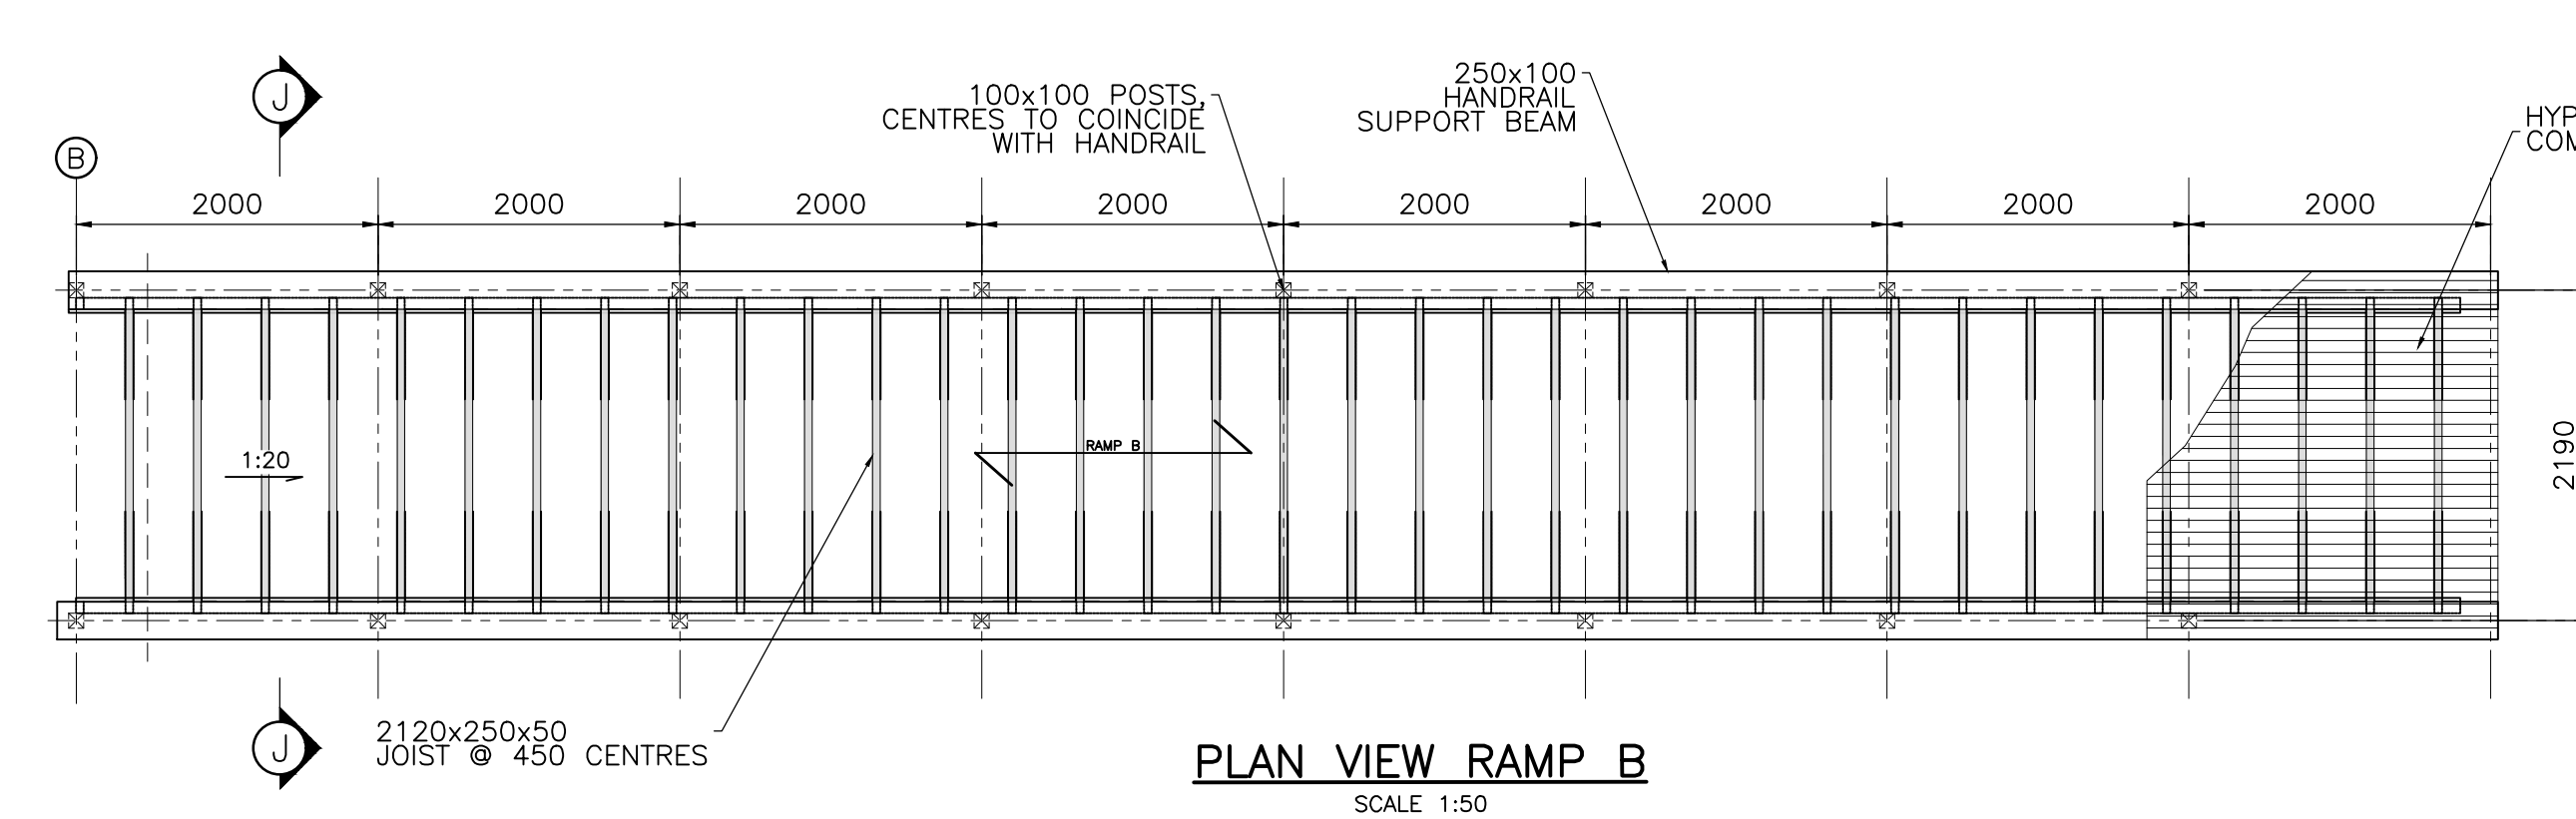
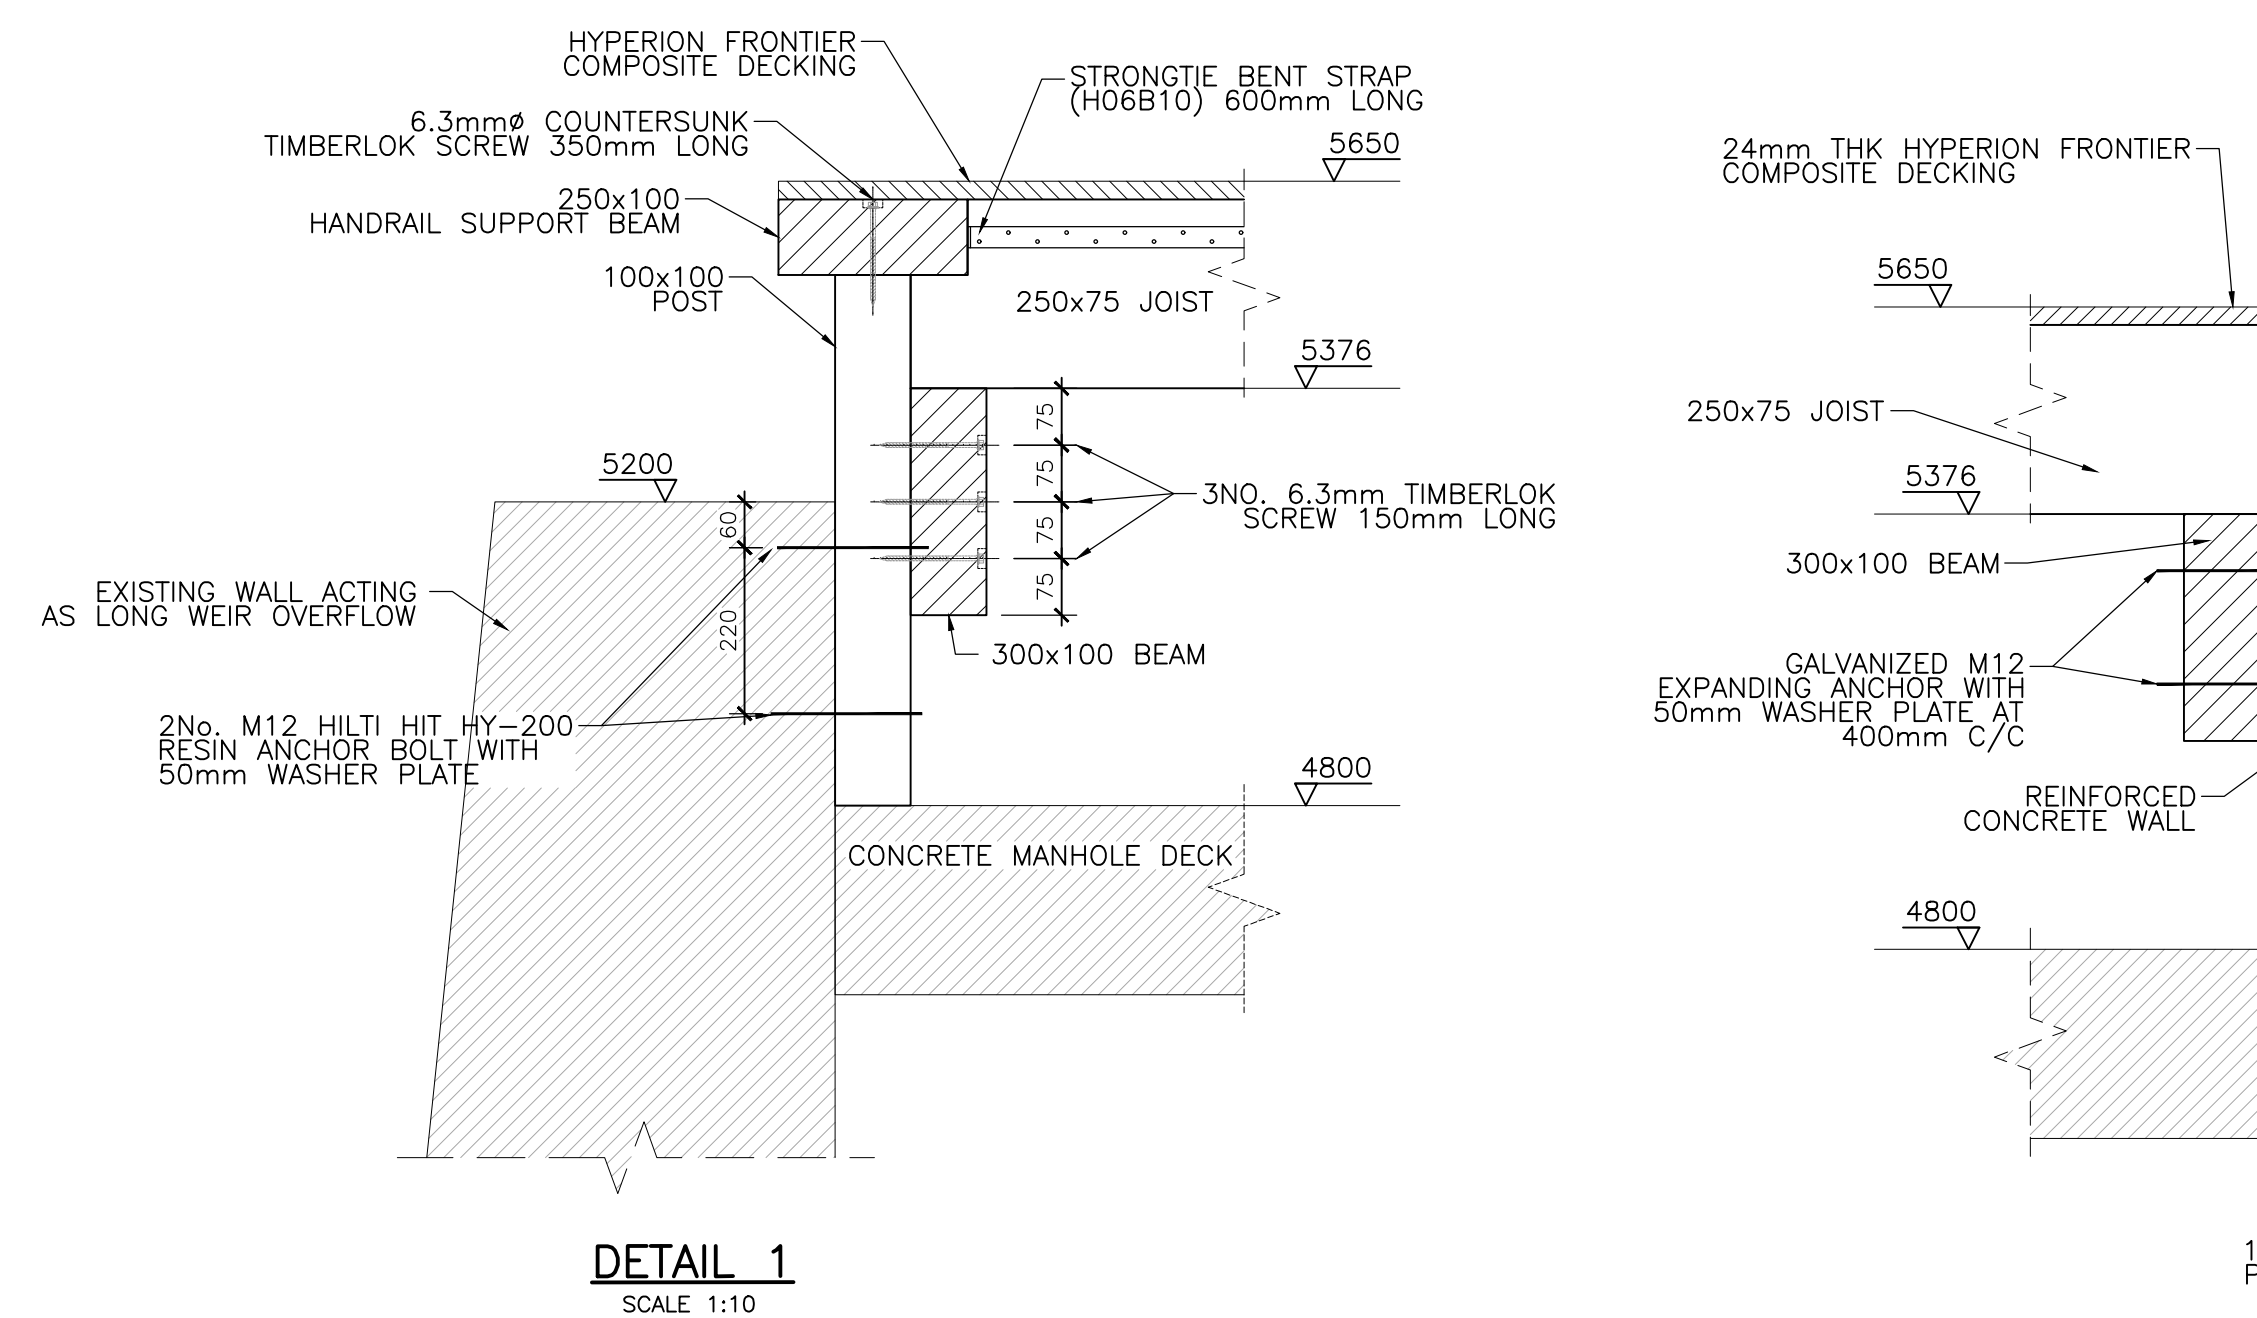
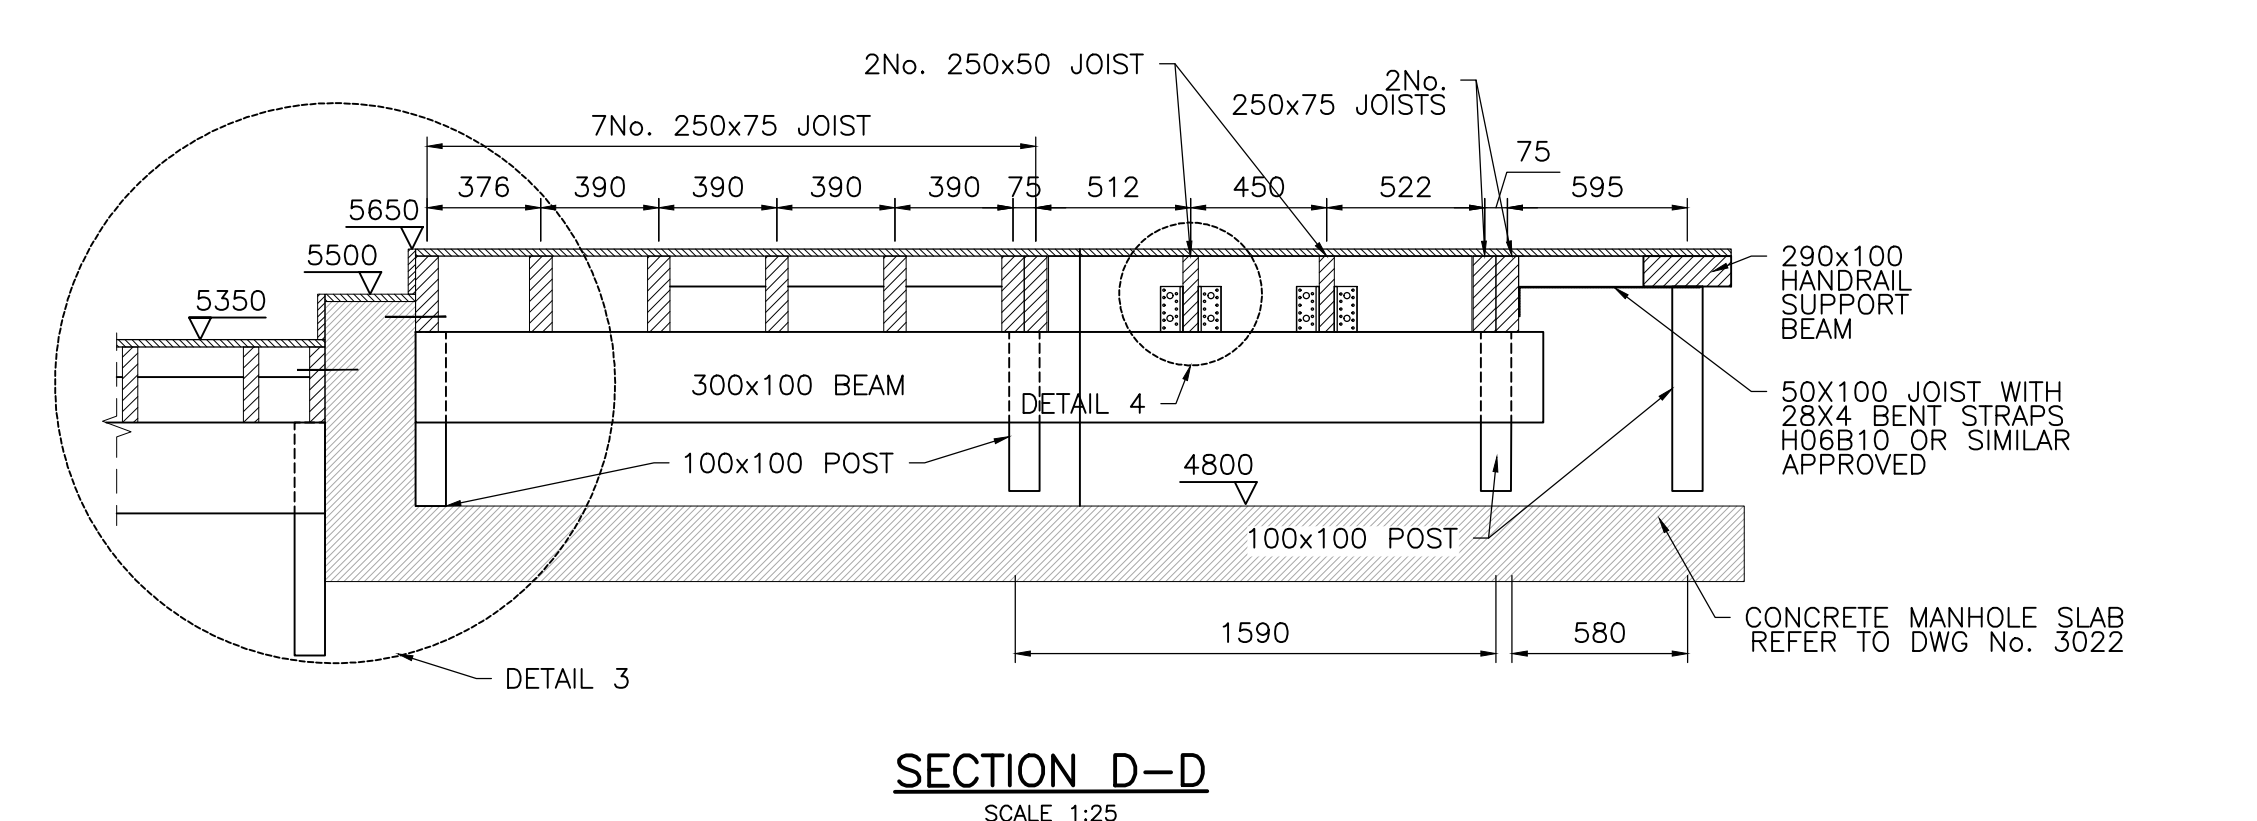
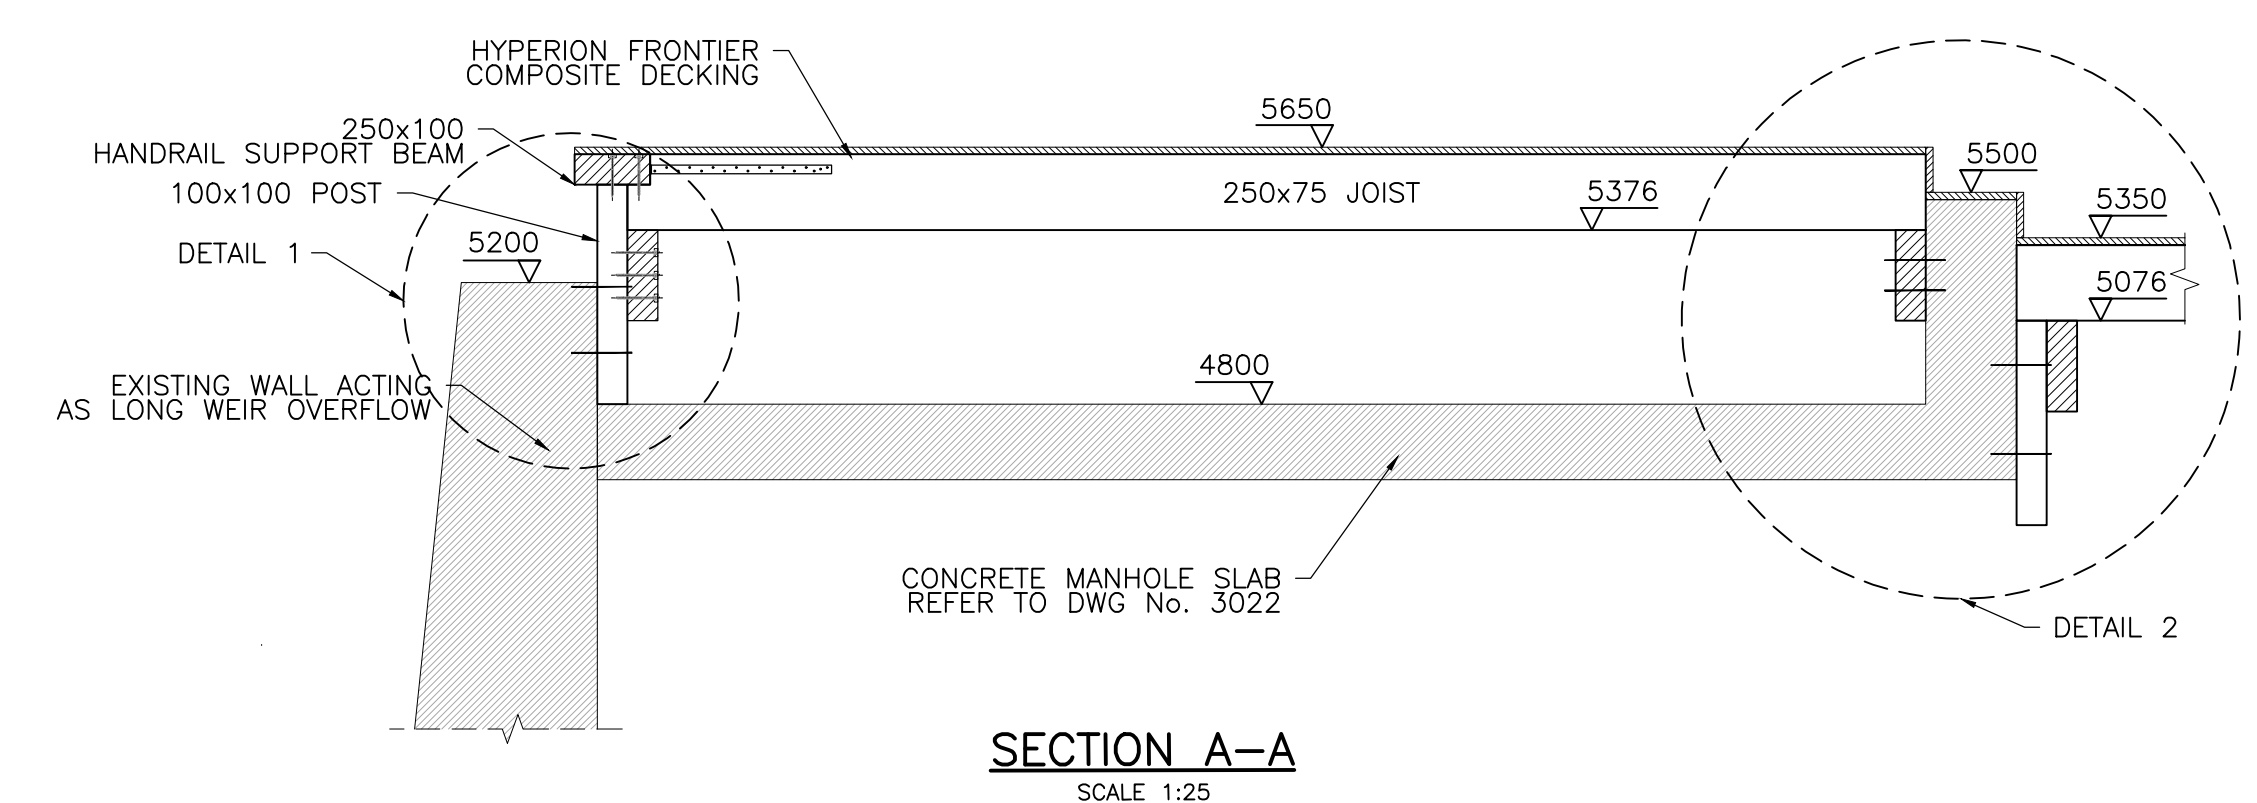
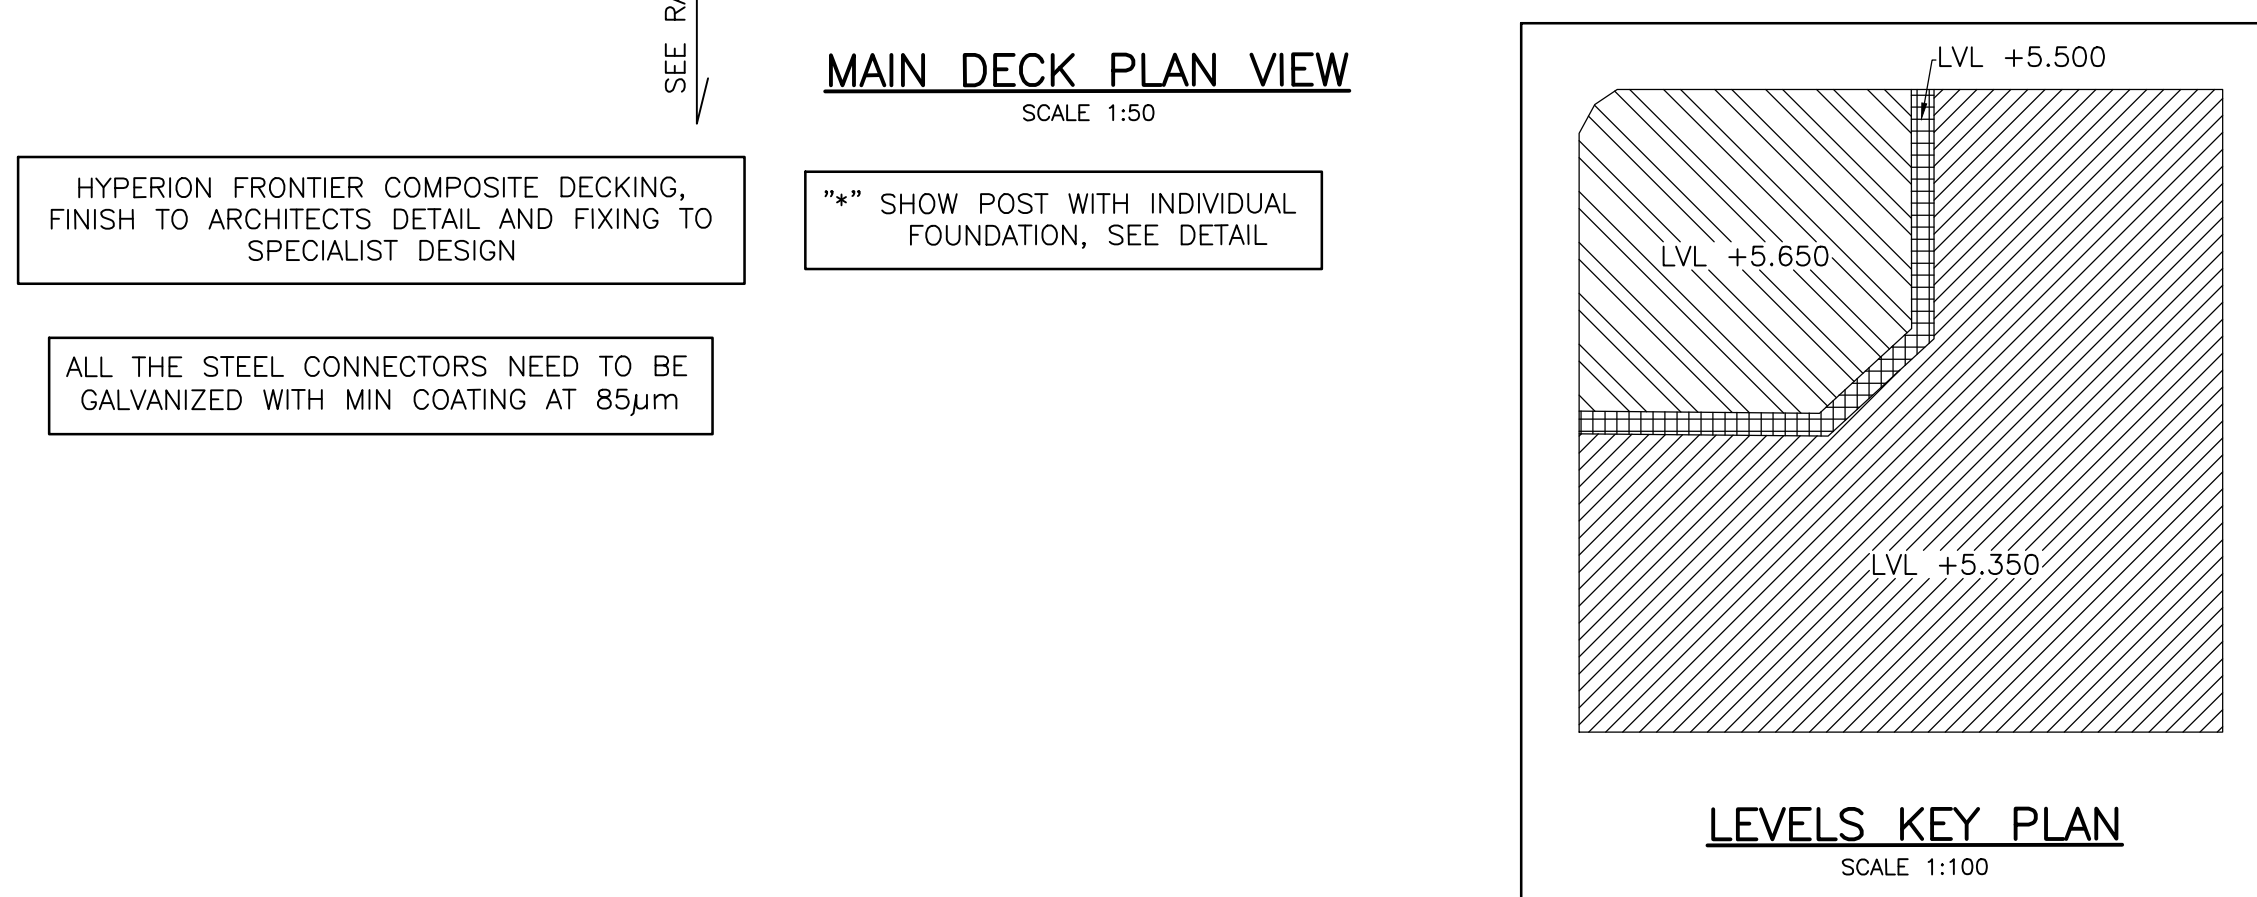


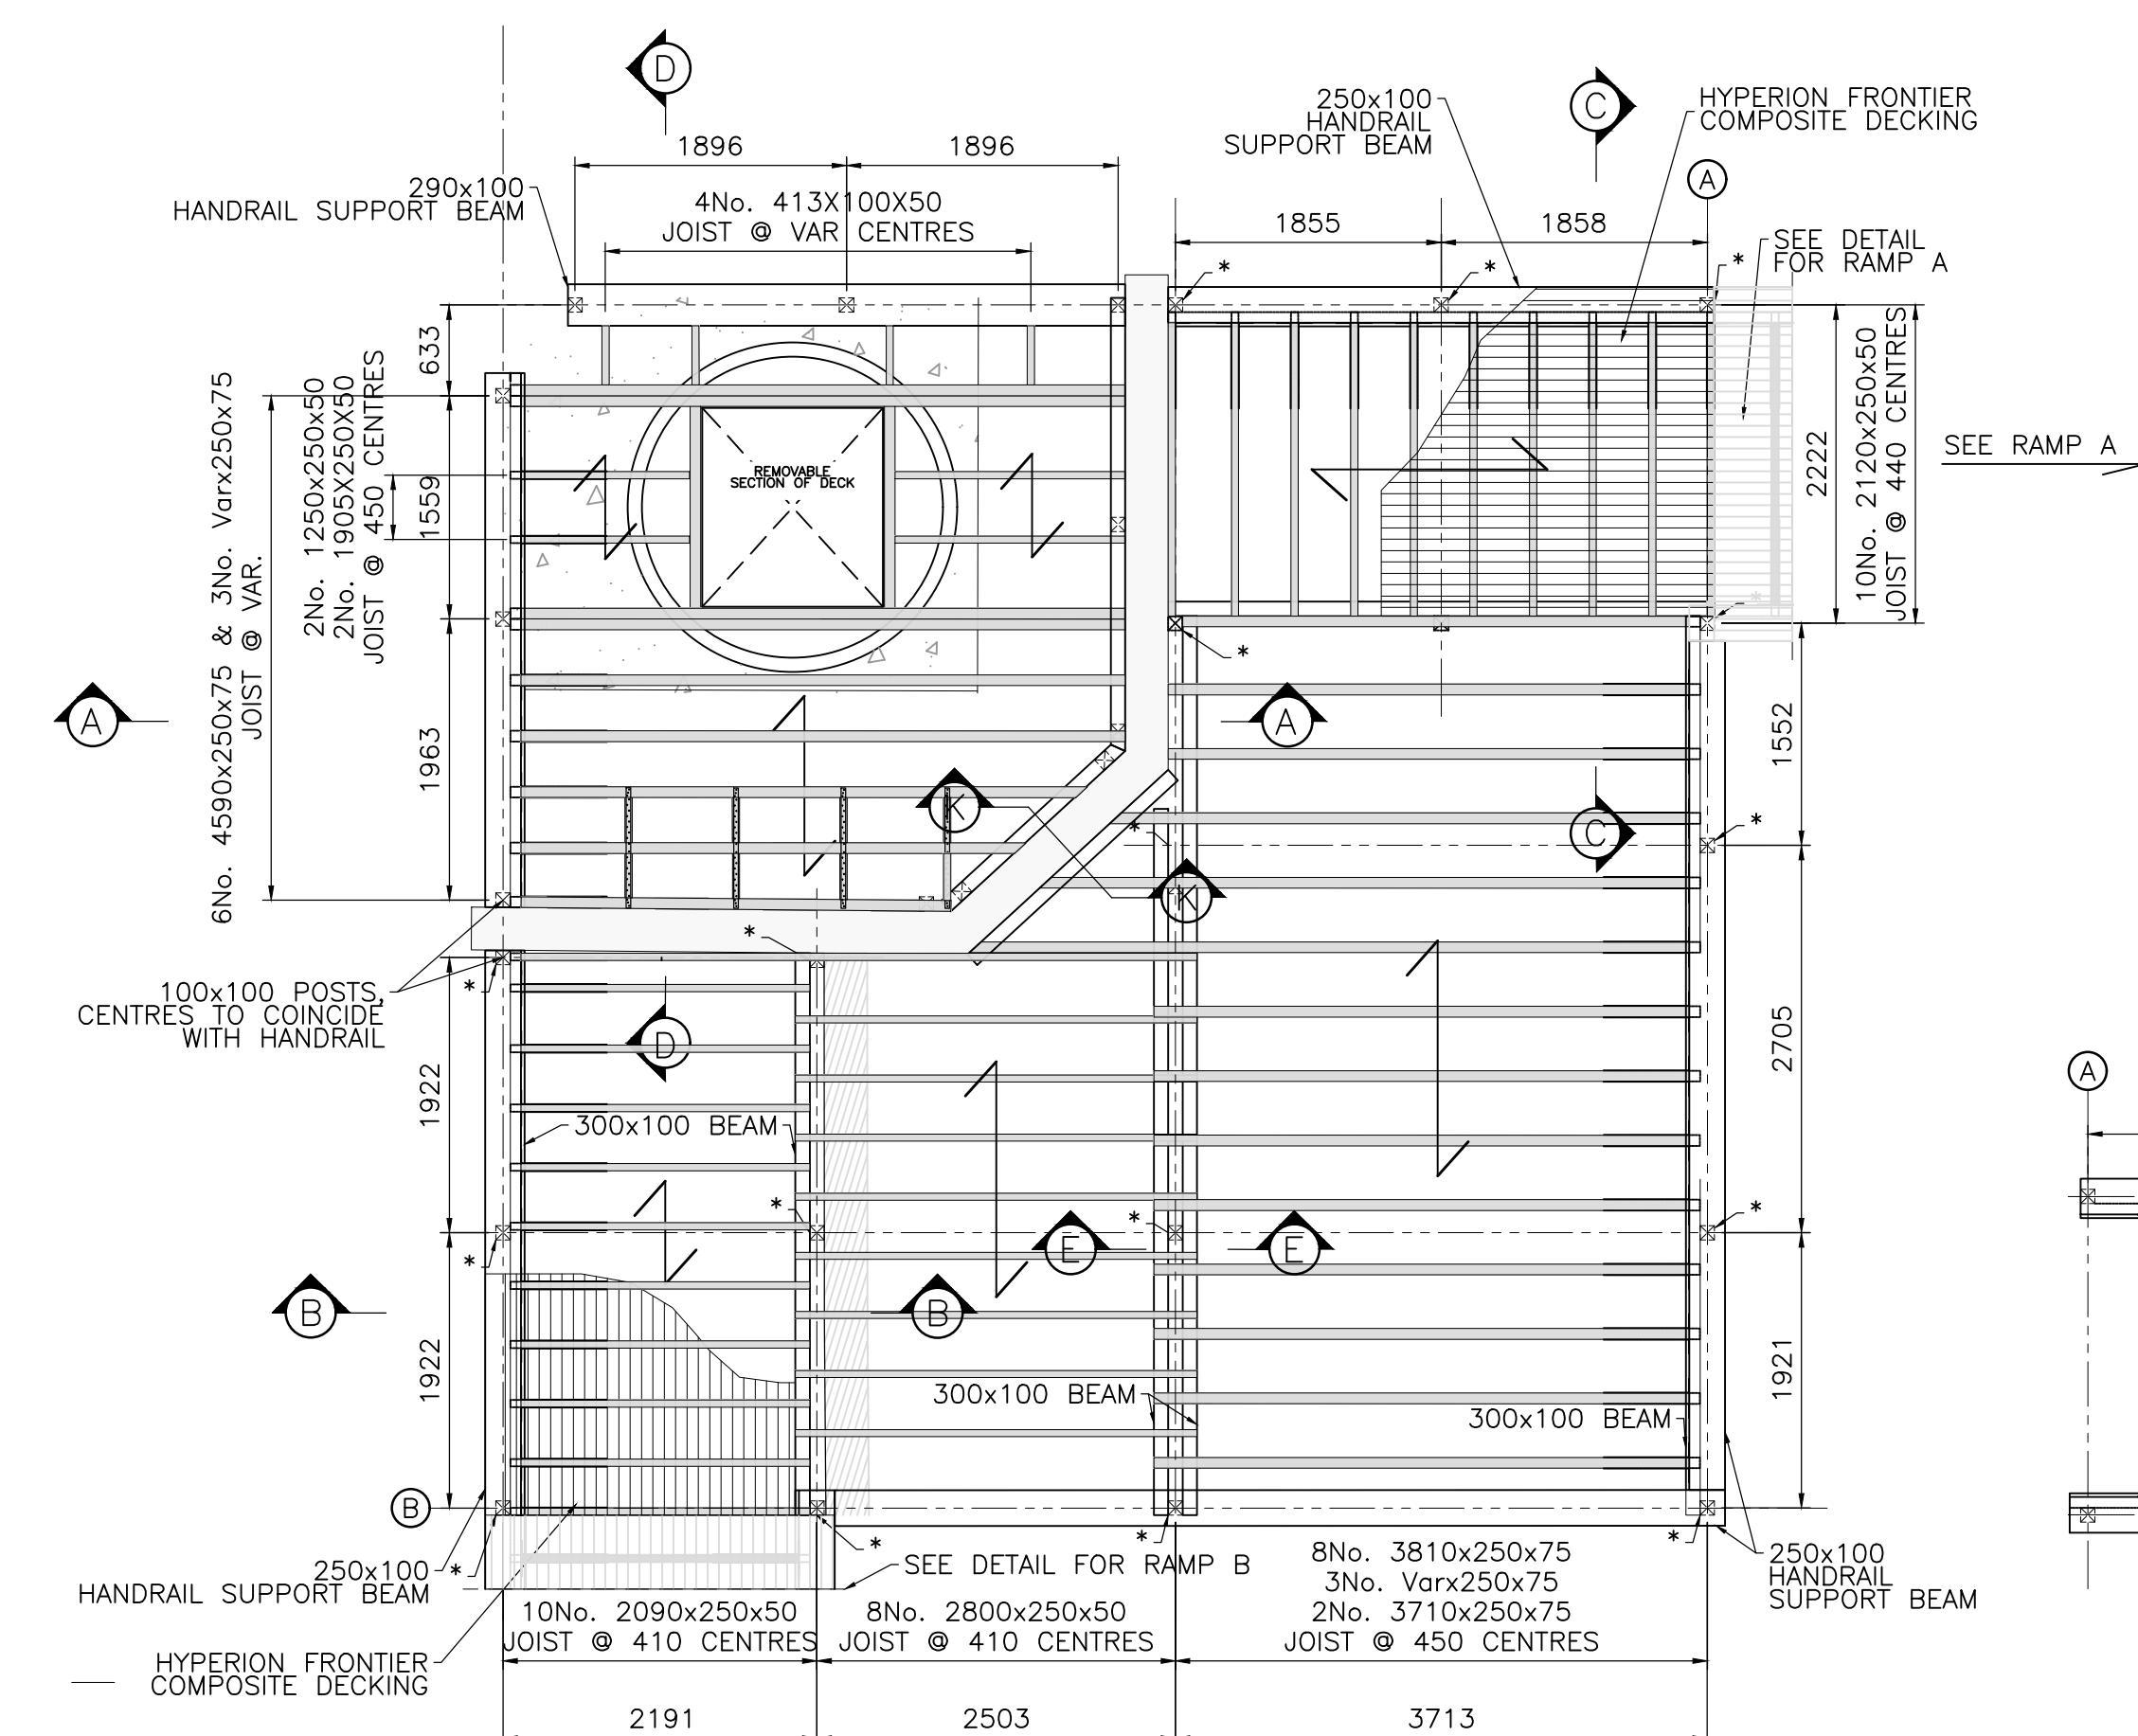

DO NOT SCALE HARD COPIES OF THIS DRAWING OR  
INTERPOLATE. CAD, LETTERING, DIMS, STATED, DIMENSION  
COPYRIGHT RESERVED

|   |          |   |     |
|---|----------|---|-----|
| REVISIONS<br>AND COORDINATES ARE TO BE RELEV UPON   |          | COPYRIGHT RESERVED   |     |
| <b>GENERAL NOTES</b><br>1. THIS DRAWING IS TO BE READ IN CONJUNCTION WITH THE ARCHITECTS, SPECIALISTS AND ENGINEERS DRAWINGS AND SPECIFICATIONS. ANY DISCREPANCIES ARE TO BE REPORTED TO THE ARCHITECT/ENGINEER IMMEDIATELY.                                                        |          |   |     |
|   |          |   |     |
| LATEST REVISIONS ARE 'TAGGED' WITH THIS INDICATOR. HOWEVER ALL USERS OF THIS DRAWING MUST SATISFY THEMSELVES OF ALL REVISIONS TO ANY PREVIOUS ISSUES, BY COMPARISON OF THIS DRAWING AGAINST OTHER ISSUES, AS IT CANNOT BE GUARANTEED THAT EVERY ITEM OF REVISION HAS BEEN 'TAGGED'. |          |   |     |
| G   |          |   |     |
| F   |          |   |     |
| E   |          |   |     |
| D   |          |   |     |
| C   |          |   |     |
| B   |          |   |     |
| A   | 22.09.22 | GENERAL REVISION   | ASE |
| Rev   | Date     | Description   |     |
| Revisions   |          |   |     |
| Date   | 22.08.22 | FIRST ISSUE   | ASE |
| Project   |          |   |     |
| HARBOUR VILLAGE   |          |   |     |
| Title<br><br><div style="text-align: center; font-size: 1.2em; font-weight: bold;">           SUDS BASIN DETAIL OF<br/>           COMPOSITE DECK OVER<br/>           MANHOLE         </div>                                                                                         |          |   |     |
| Client   |          |   |     |
| BELLWAY HOMES   |          |   |     |
|   |          | <div style="font-size: 0.8em;"> <b>RLT ENGINEERING CONSULTANTS LTD</b><br/>             CIVIL AND STRUCTURAL CONSULTING ENGINEERS<br/>             2 ST PETER'S COURT<br/>             HOLLISBOROUGH<br/>             COLCHESTER, Essex,<br/>             CB3 1UG<br/>             T: 01204 768665<br/>             E: info@rlt.co.uk           </div> |     |
|   |          | <div style="font-size: 0.8em;"> <b>GMS</b> ISO 9001<br/>             REGISTERED<br/><br/> </div>   |     |