



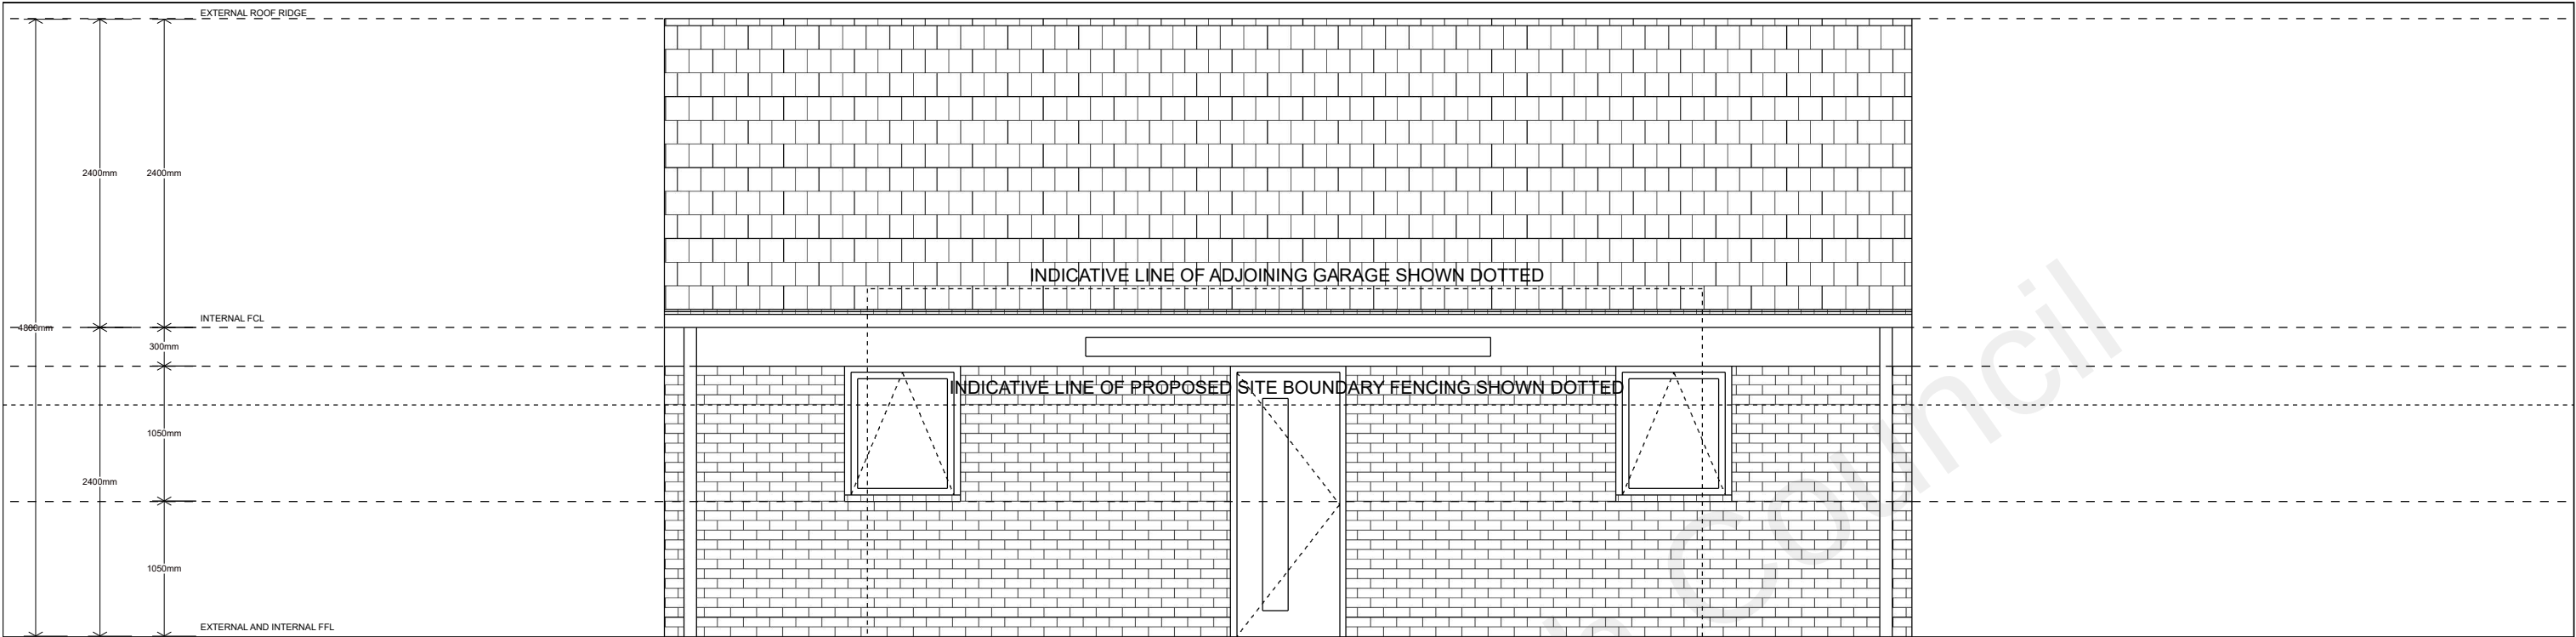

EAST ELEVATION

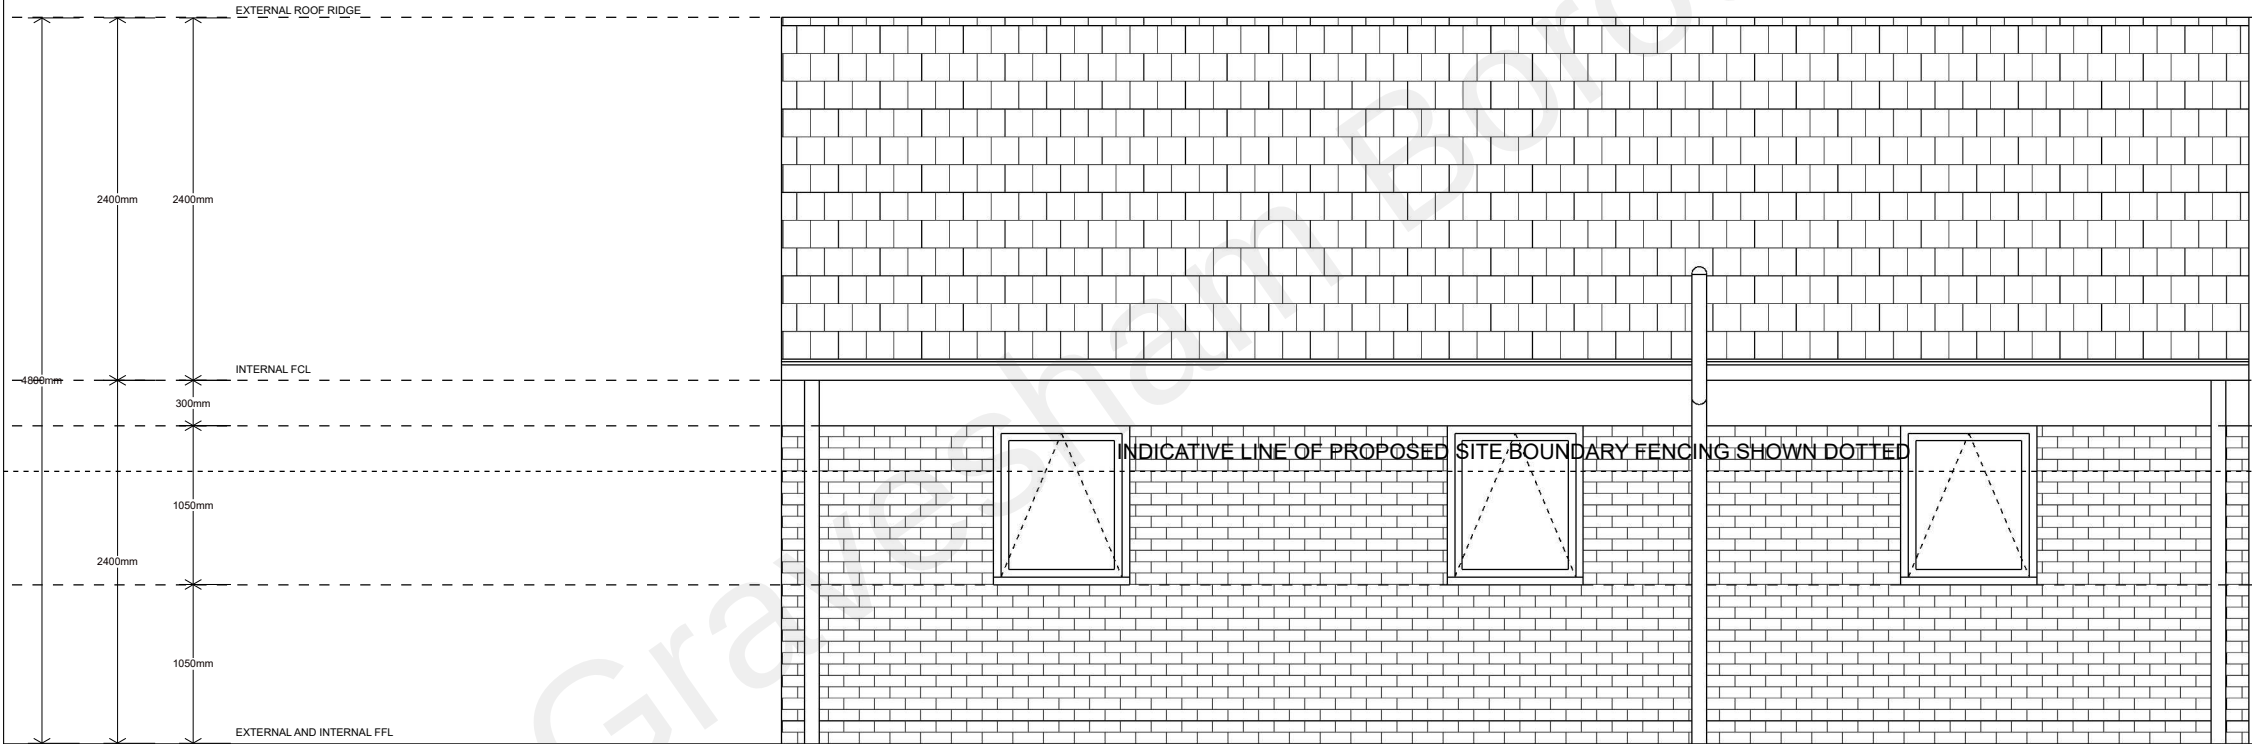

WEST ELEVATION

- EXTERNAL MATERIALS
- PITCHED ROOF
 - ROOF TILES TO MATCH EXSITING ADJOINING PROPERTIES
 - EXTERNAL WALLS
 - RENDER AND BRICK TO MATCH EXISTING ADJOINING PROPERTIES
 - WINDOWS, ROOFLIGHTS AND DOORS
 - CLEAR DOUBLE GLAZED, METAL OR UPVC FRAMED, WHITE RAL9010, TO MATCH EXISTING ADJOINING PROPERTIES
 - ENTRANCE CANOPY
 - METAL, WHITE RAL 9010
 - RAINWATER AND SANITARY GOODS
 - BLACK UPVC TO MATCH EXISTING ADJOINING PROPERTIES



MR. and MRS. S. BURLES

