



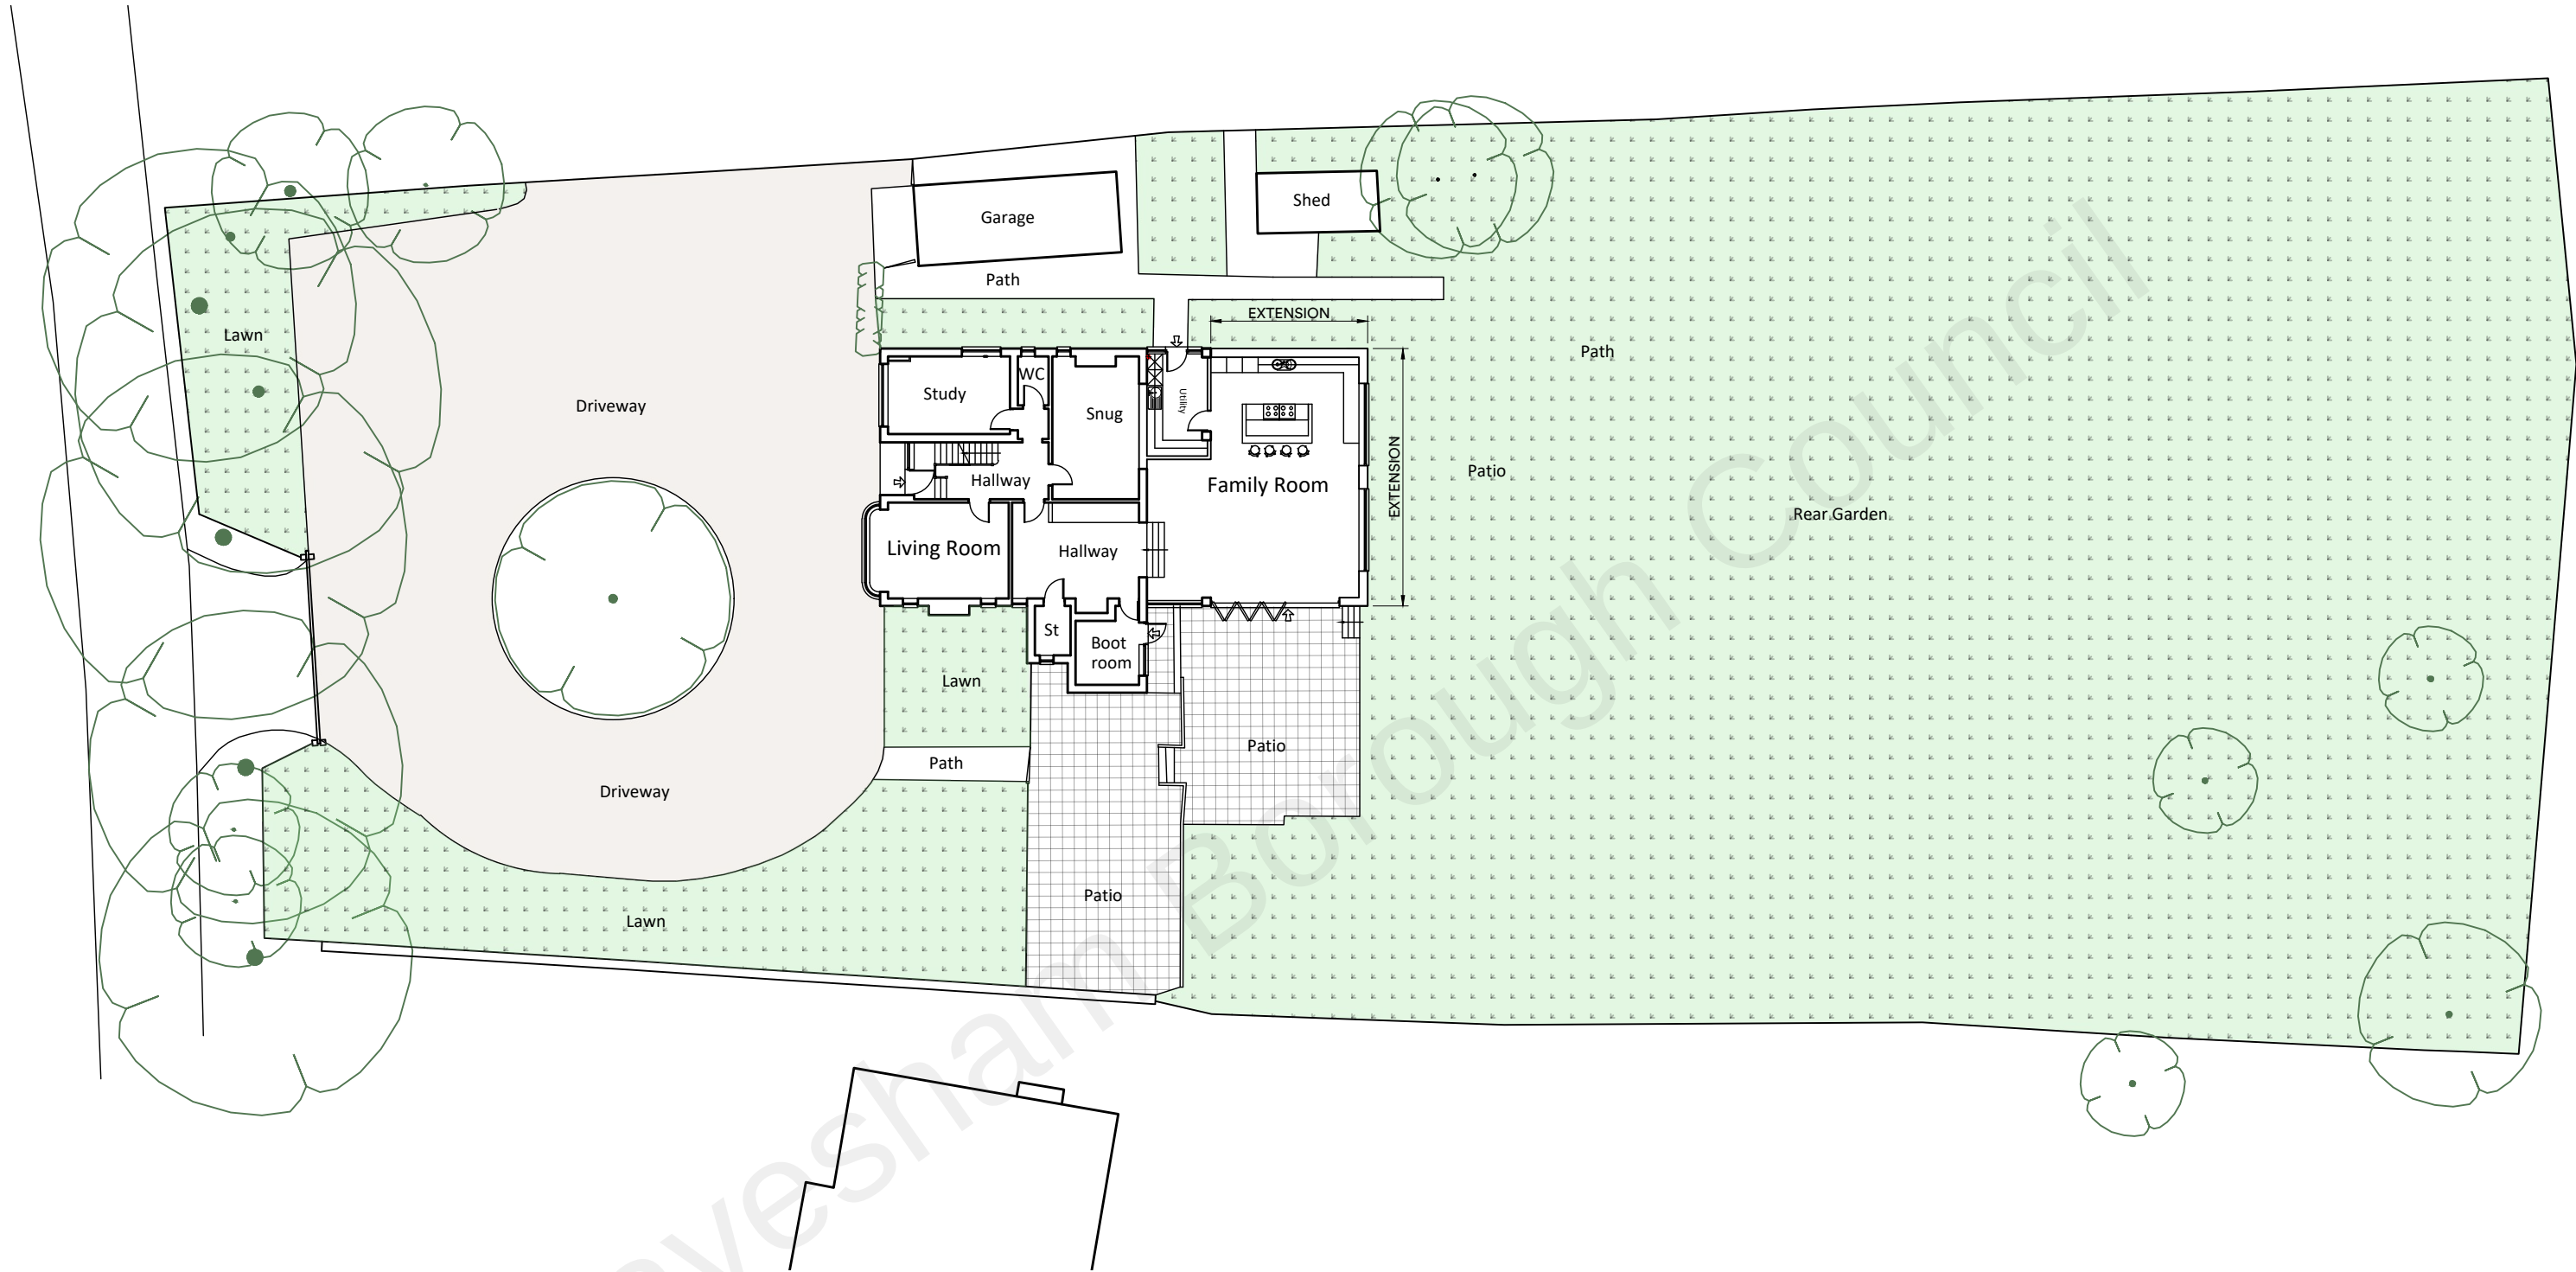

Block Plan
As Proposed

Scale 1:250

F O R A P P R O V A L

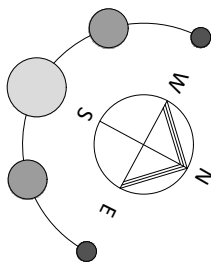

CLIENT Mr & Mrs Molloy	PROJECT High Ridge Pear Tree Lane Shorne Kent DA12 3JU	DRAWN PS	DATE Feb 2022	SCALE 1:250	DWG SIZE. A3
WORK STAGE Planning	DRAWING Site / Block Plan - As Proposed	DRAWING NO. SP-480-P-10-09	REVISION.		