


LOCATION PLAN 1:1250

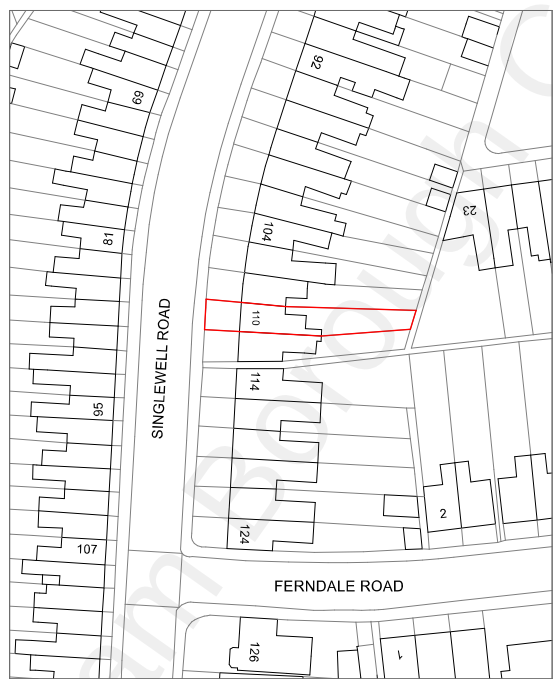

TBT DESIGN SERVICE 97 Primrose Drive, Aylesford, Kent, ME20 6EH T: 07916693573 E: designservice2017@outlook.com	
Client Mr Gath 110 Singlewell Road, Gravesend	
Project Two storey Rear Extension	
Drawing Title LOCATION PLAN	Drawing No. 1171 LOCATION PLAN
Drawing Scale 1:1250	RC
Date SEPTEMBER 2021	
PLANNING	