


Land off Heron Hill Lane, Culverstone
Mr R Webb

SITE DEVELOPMENT SCHEME-CONDITIONS

Scale 1:500 A4 0 5 10 15 m

N ↑

Key							
—	Post and rail fence	==	Retaining Fence	○	Cess tanks x2	⊙	Retained trees
—	Proposed hedgerow	—	Proposed landscaping	UB	Utility Building	—	Hard Standing
P	Parking Space	T	Touring Van				

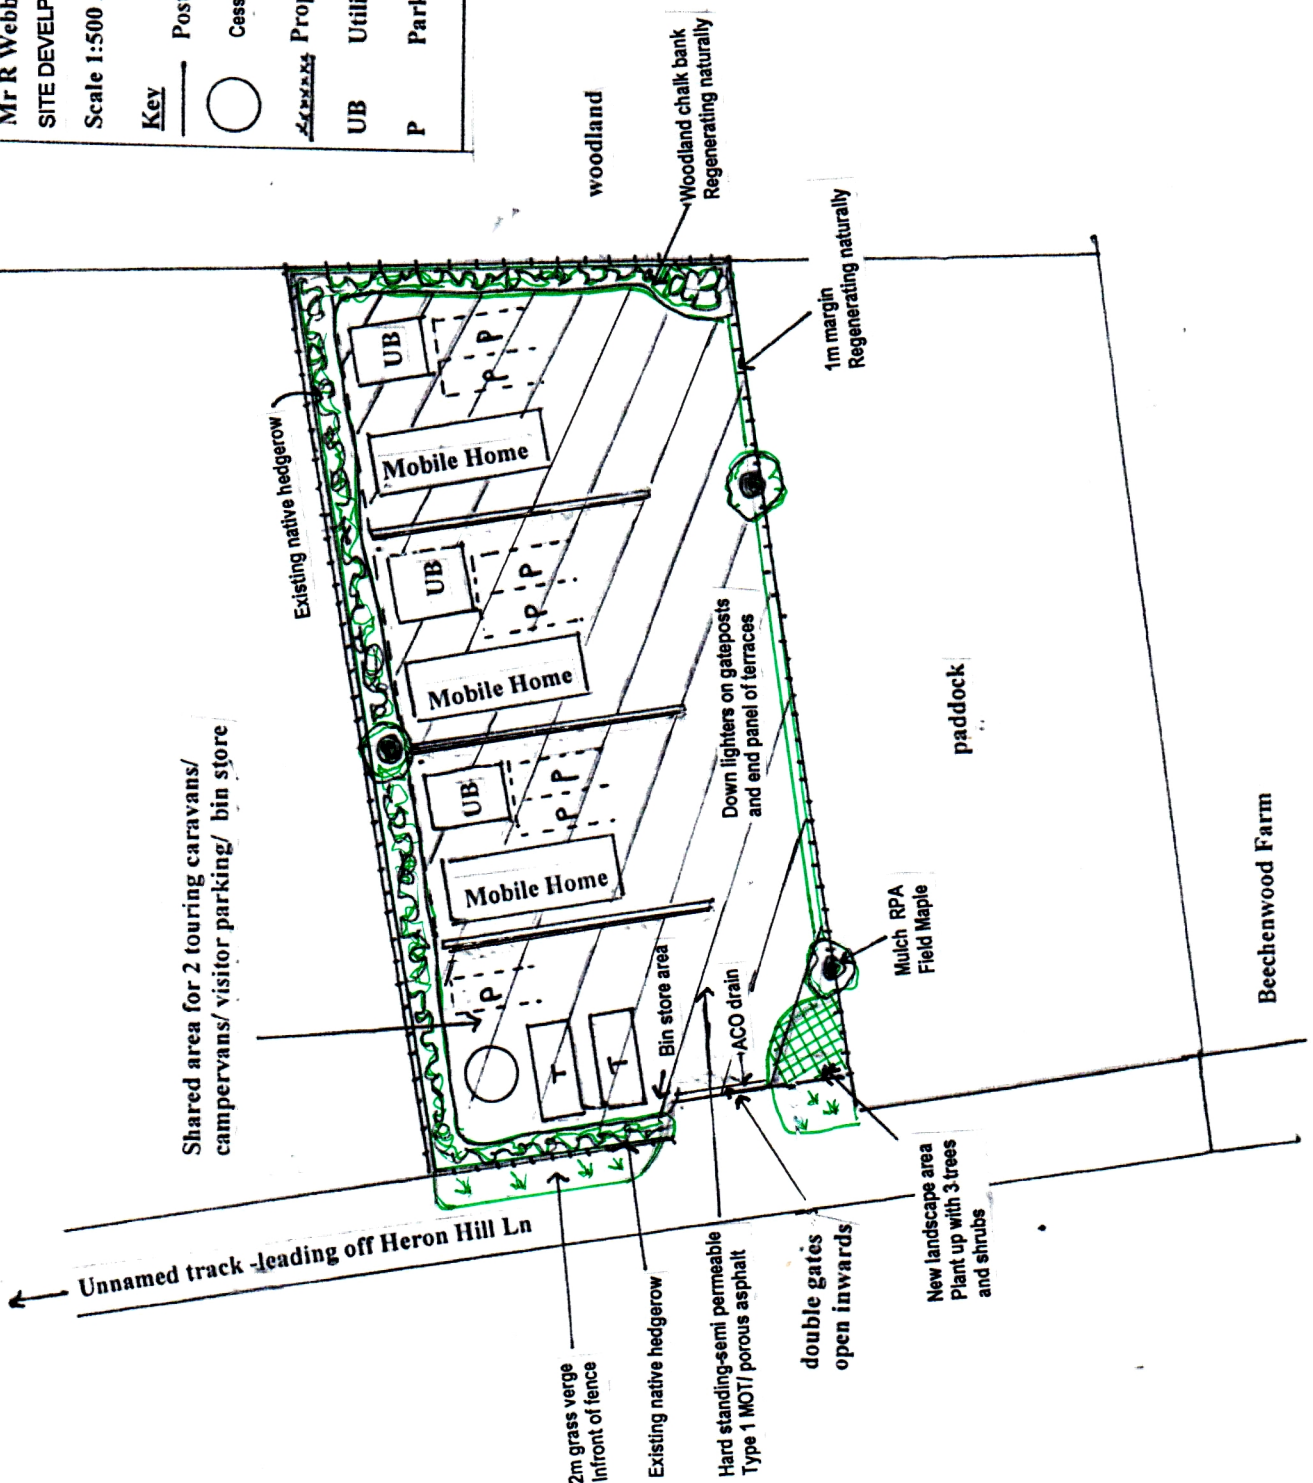

Beechenwood Farm