

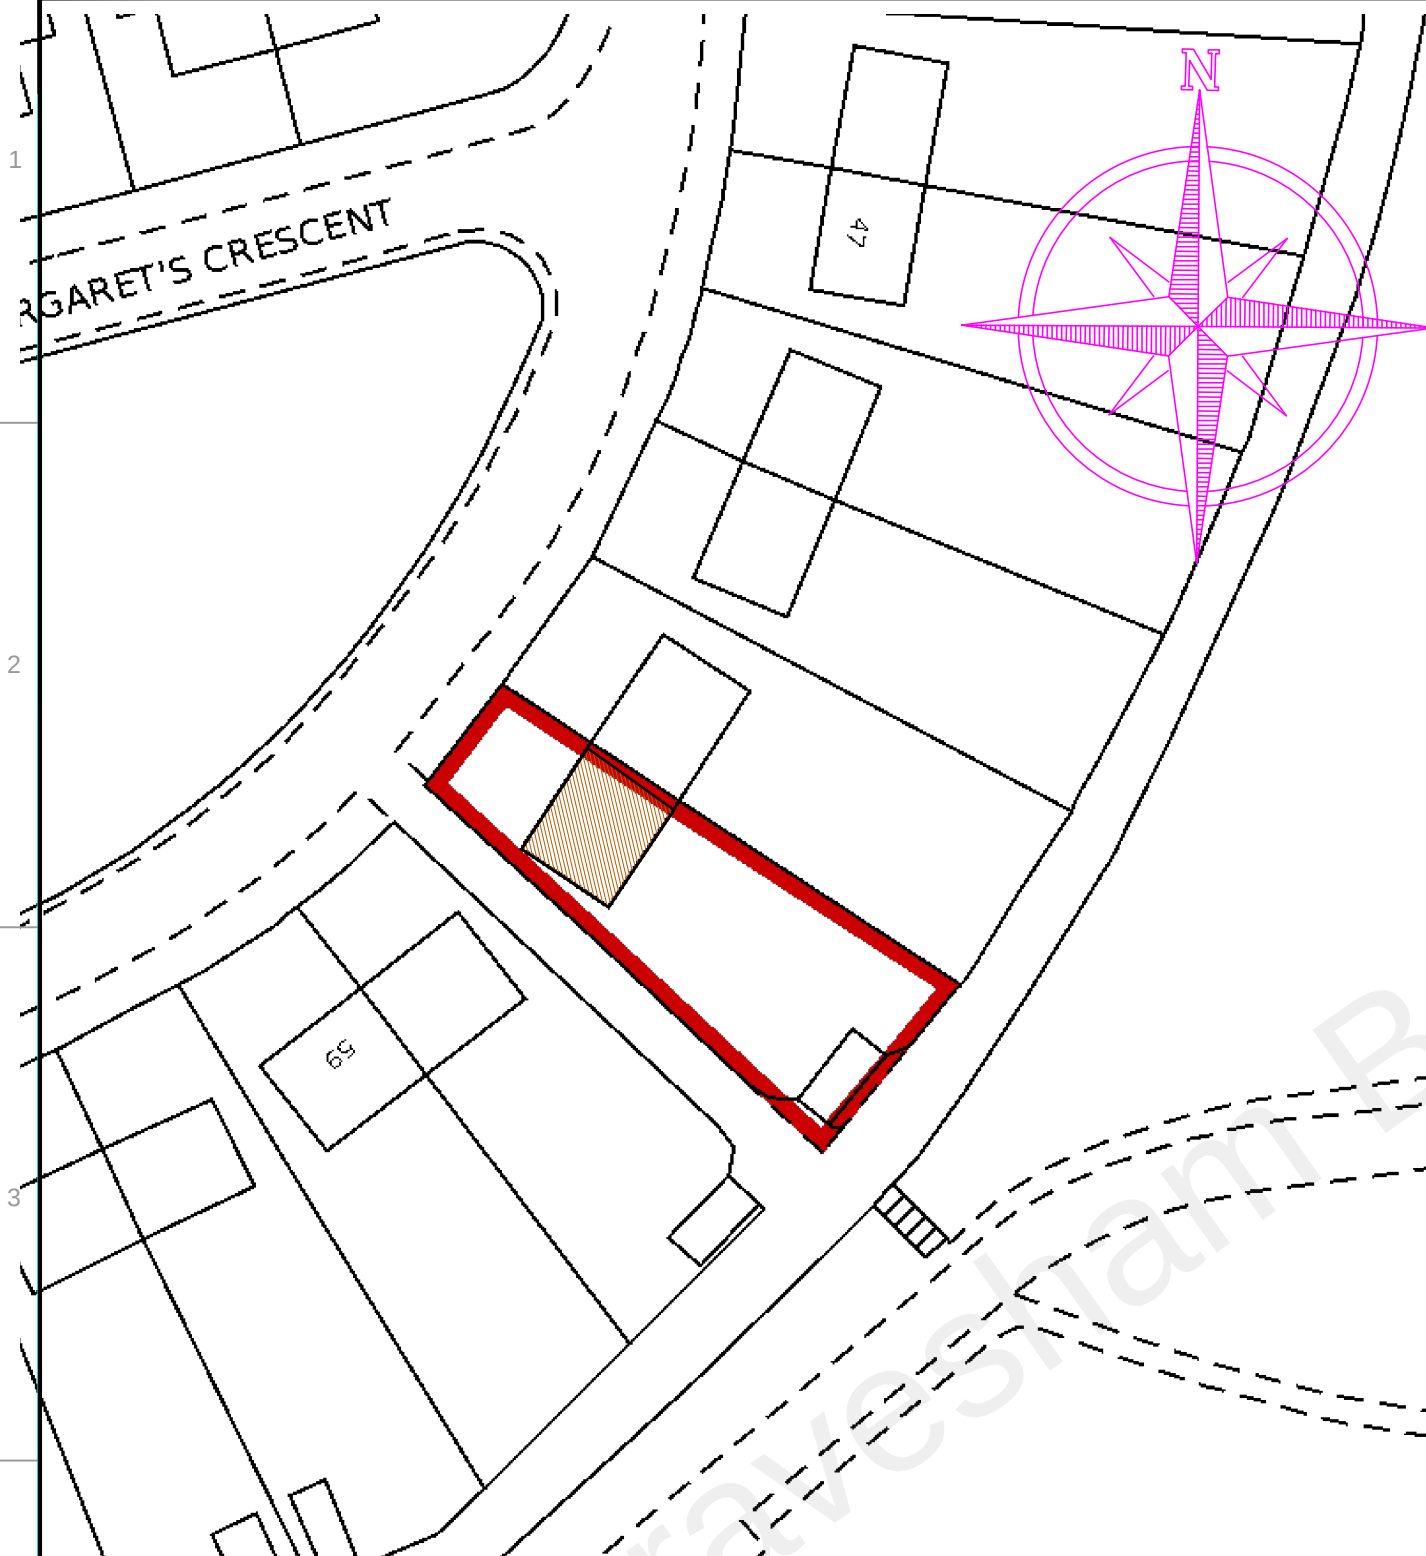


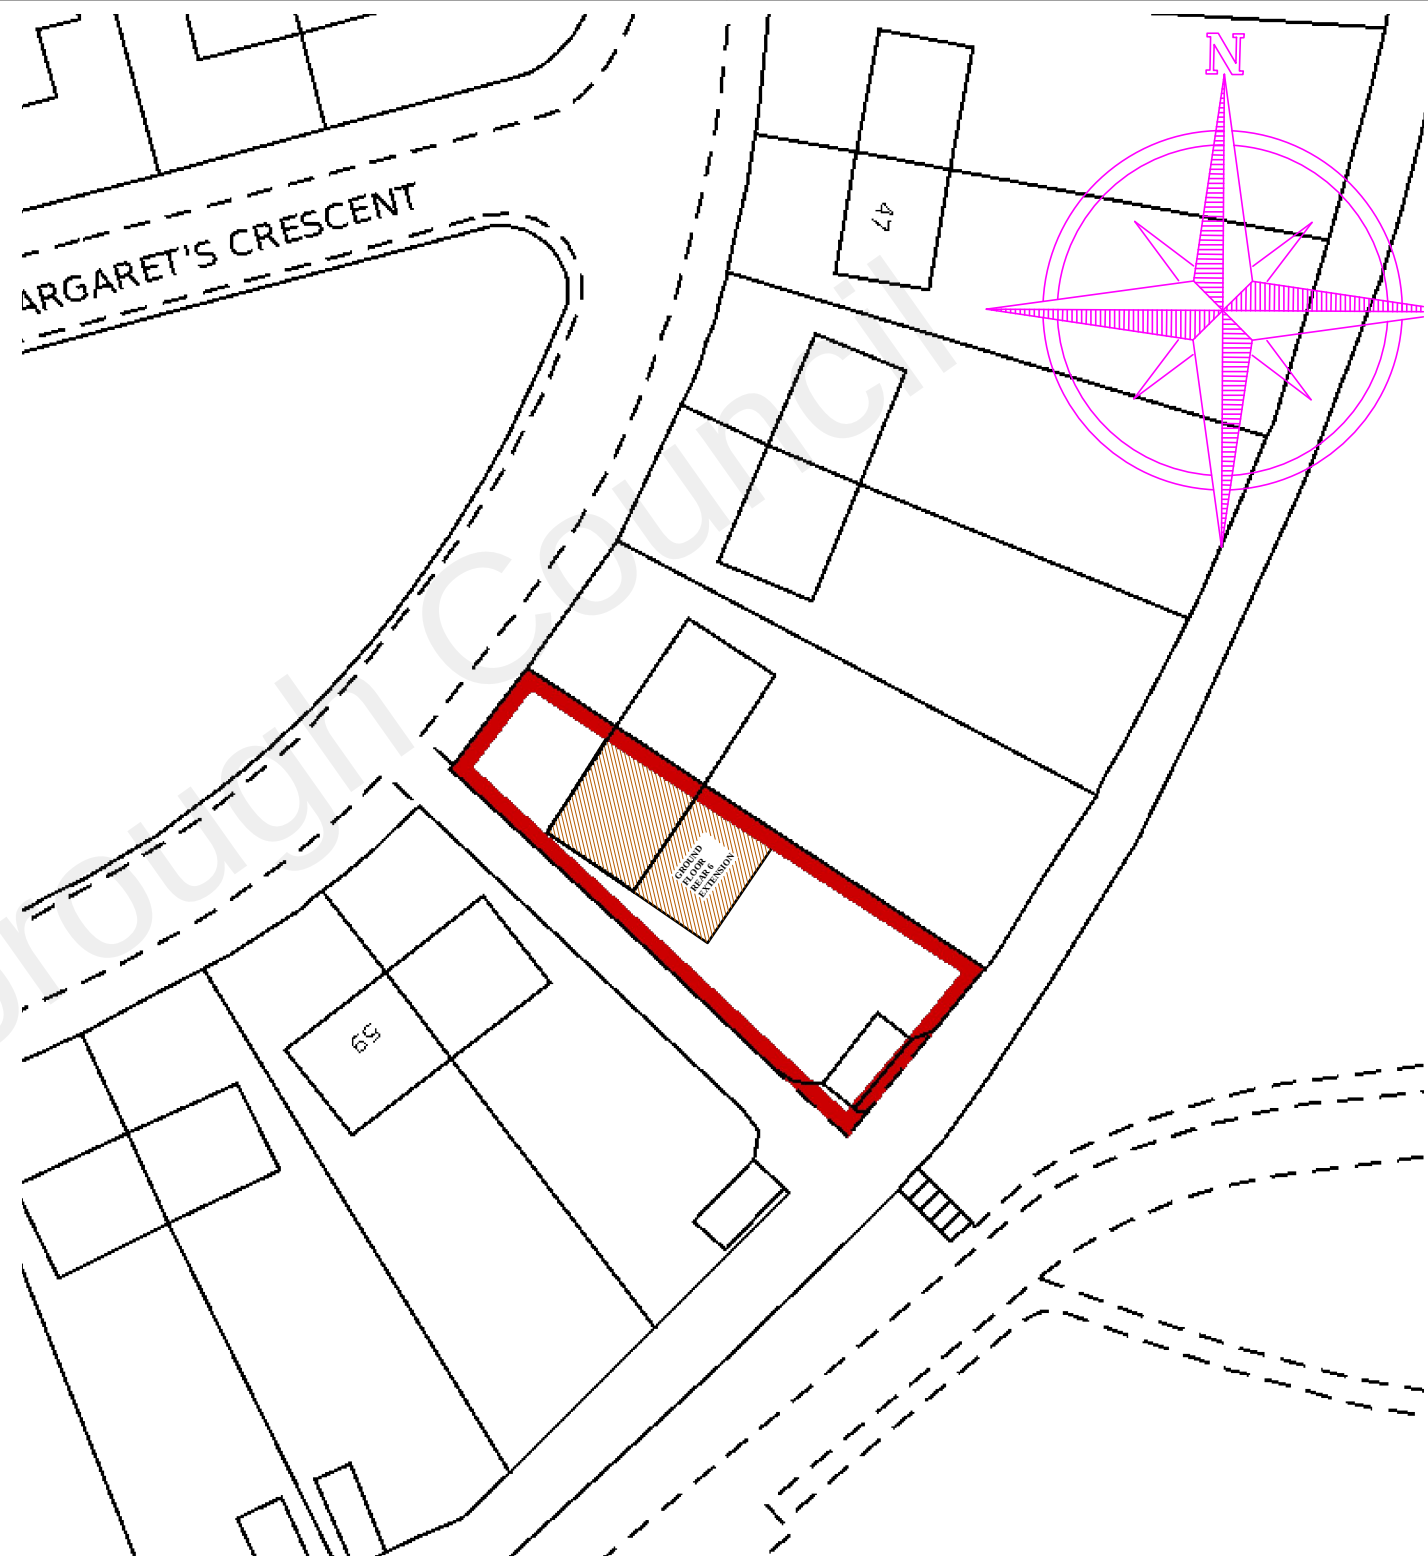

EXISTING BLOCK PLAN

SCALE: 1: 500

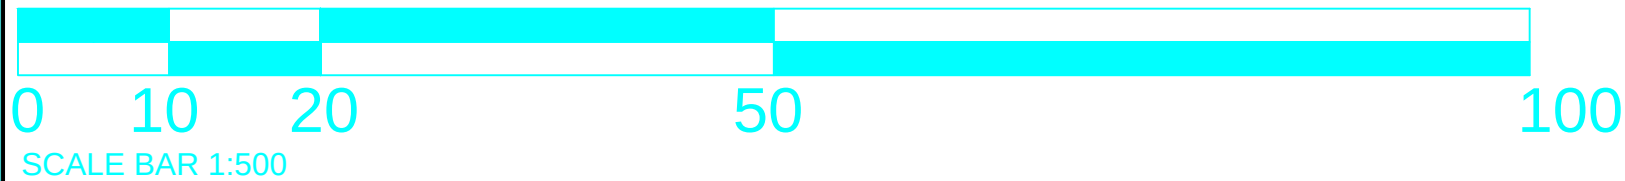

PROPOSED BLOCK PLAN

SCALE: 1: 500

REFERENCE DRAWINGS		KEY PLAN	COPYRIGHT THE CONTENTS OF THIS DRAWING MAY NOT BE REPRODUCED IN WHOLE OR IN PART WITHOUT EXPRESS WRITTEN CONSENT OF TOWN & COUNTY VALUERS & SURVEYORS LIMITED	NOTES PLEASE NOTE THAT BEFORE BUILDING WORKS COMMENCES IT THE RESPONSIBILITY OF THE BUILDER OR OWNER TO SERVE PARTY IS WALL NOTICES TO ALL NEIGHBOURS					CONSULTANT  TOWN & COUNTY VALUERS & SURVEYORS LTD ARCHITECTURAL CONSULTANT,CIVIL ENGINEERS,STRUCTURAL ENGINEERS 401 Ilford Lane, Ilford, Essex, IG1 2SN Tele:020 8553 2231/020 88514 3720 Fax: 020 8514 3720 Email:townandcounty@hotmail.co.uk	DRAWN CHECKED SB PROJECT NO. 2021	CLIENT/PROJECT 55 SAINT MARGARETS CRESCENT GRAVESEND DA12 4EJ TITLE PLANS GROUND FLOOR REAR EXTENSION	DRAWING No. A00 SCALE: 1:1250,1:500@A3 DATE: 24-09-2021		
					No	DATE	REVISION	BY	CHK					