




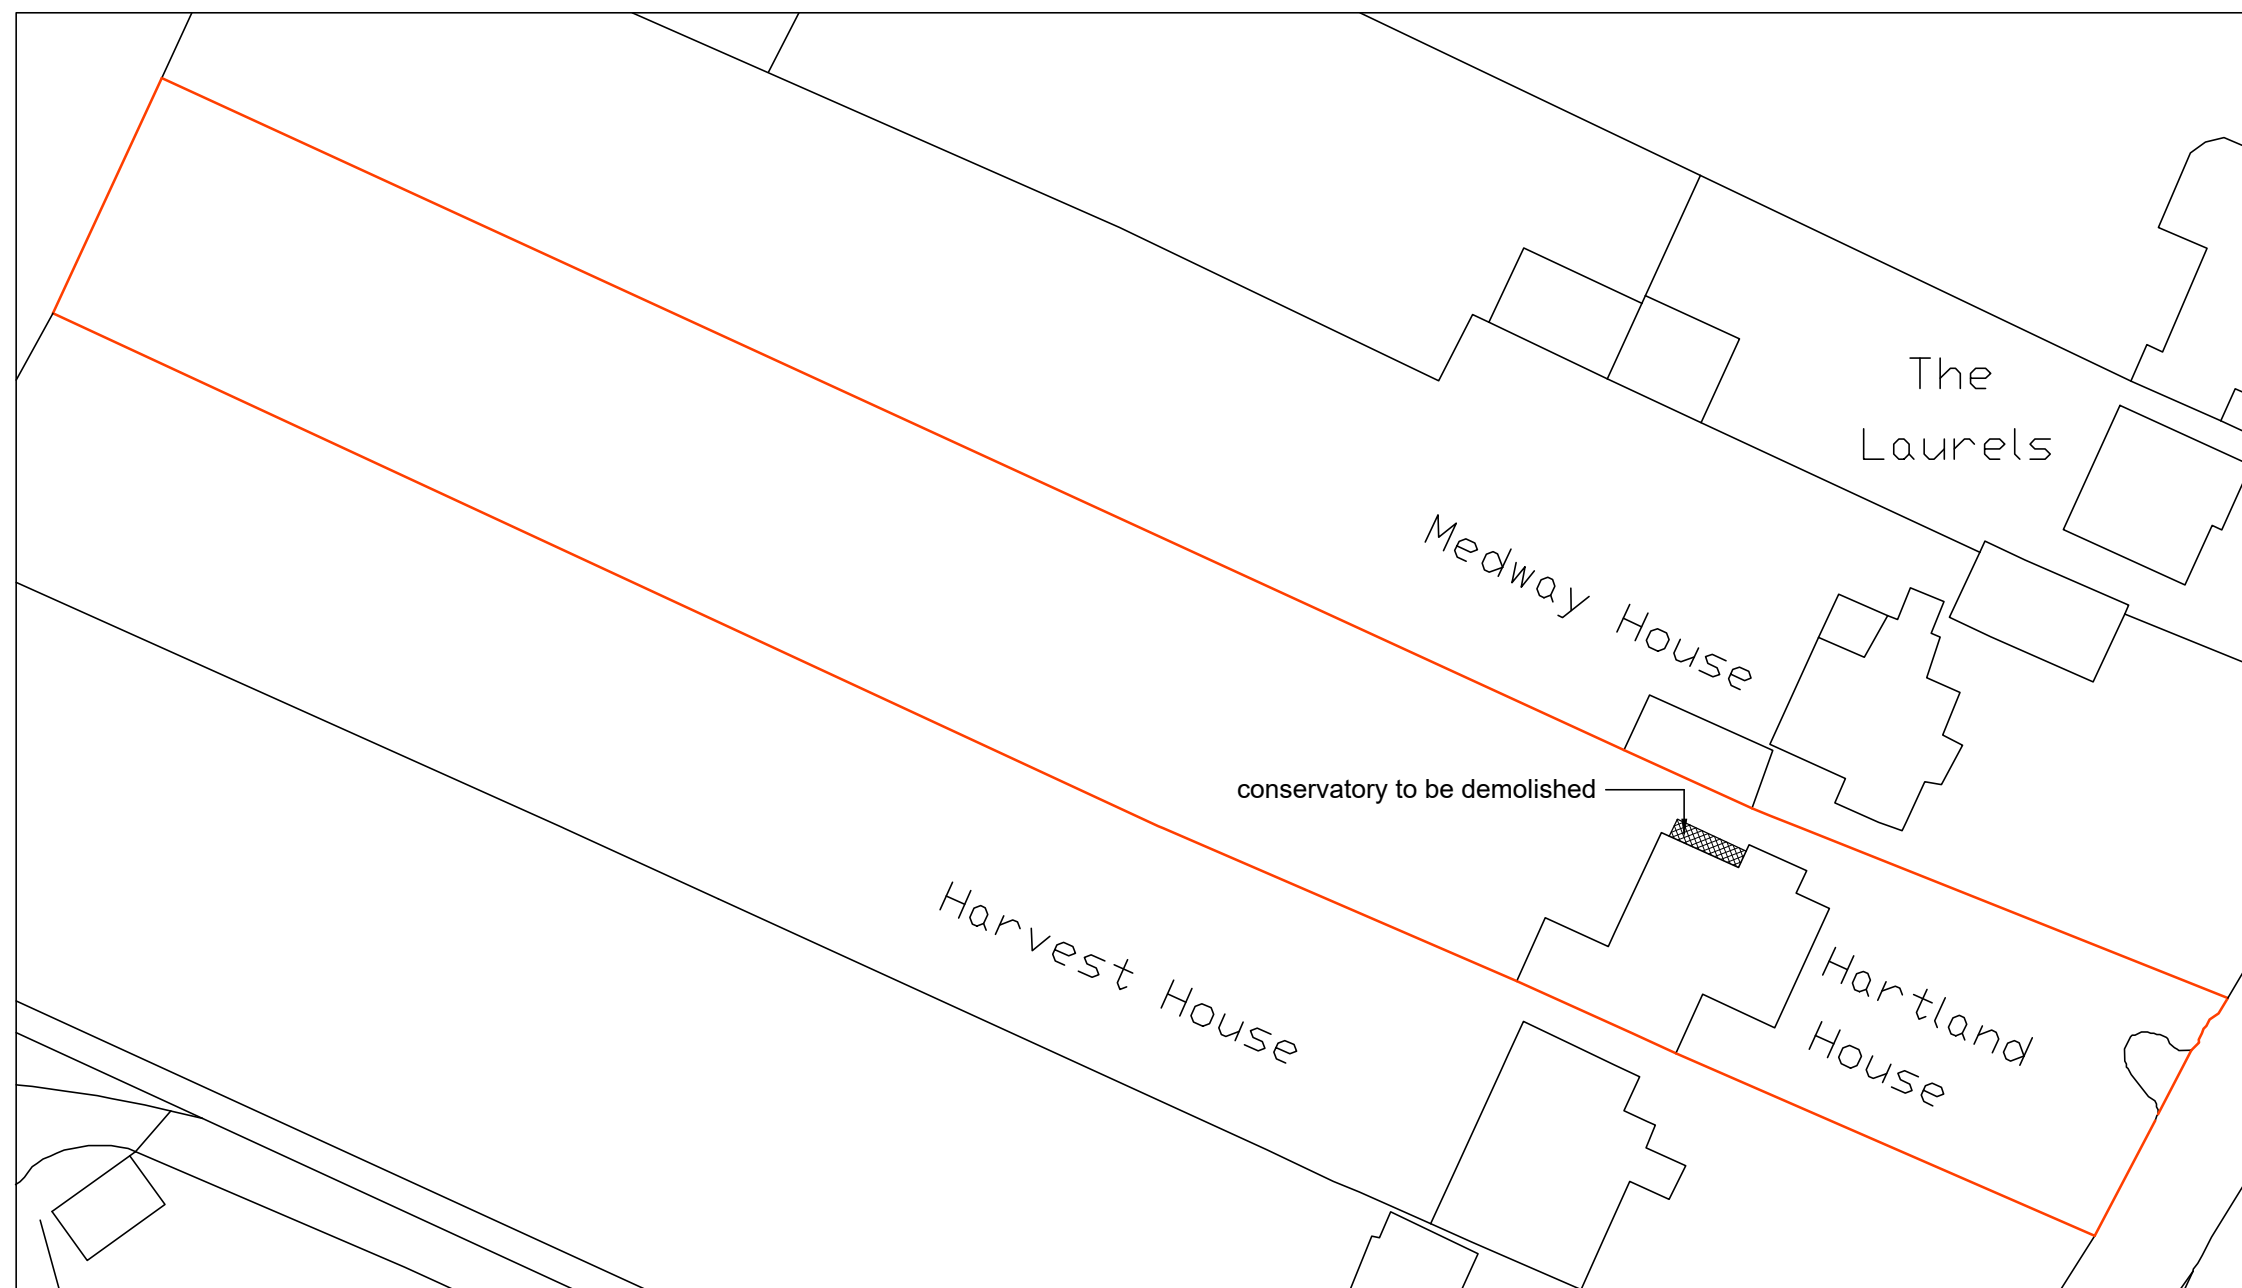

**BLOCK PLAN  
AS EXISTING  
(1:500)**

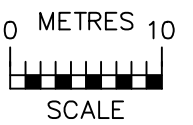

**SCALE BAR @ 1:500**

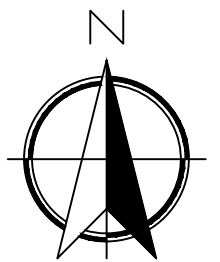

**BLOCK PLAN  
AS PROPOSED  
(1:500)**

|   |                                                             |          |
|---|-------------------------------------------------------------|----------|
|   |                                                             |          |
|   |                                                             |          |
| Date   | No                                                          | Revision |
| <b>Penfold Project Services</b>                                                                                  |                                                             |          |
| Epmarket, Wrotham Road, Meopham, Kent, DA13 0JH<br>Telephone: 01474 816690<br>e-mail: apenfold448@btinternet.com |                                                             |          |
| Job Title:   | HARTLAND HOUSE<br>SOLE STREET<br>COBHAM<br>KENT<br>DA12 3AY |          |
| Dwg Title:   | BLOCK PLANS<br>AS EXISTING &<br>AS PROPOSED                 |          |
| Scale:   | 1:500 @ A1                                                  |          |
| Dwg No.:   | 04                                                          |          |
| Date:   | April 2023                                                  |          |