


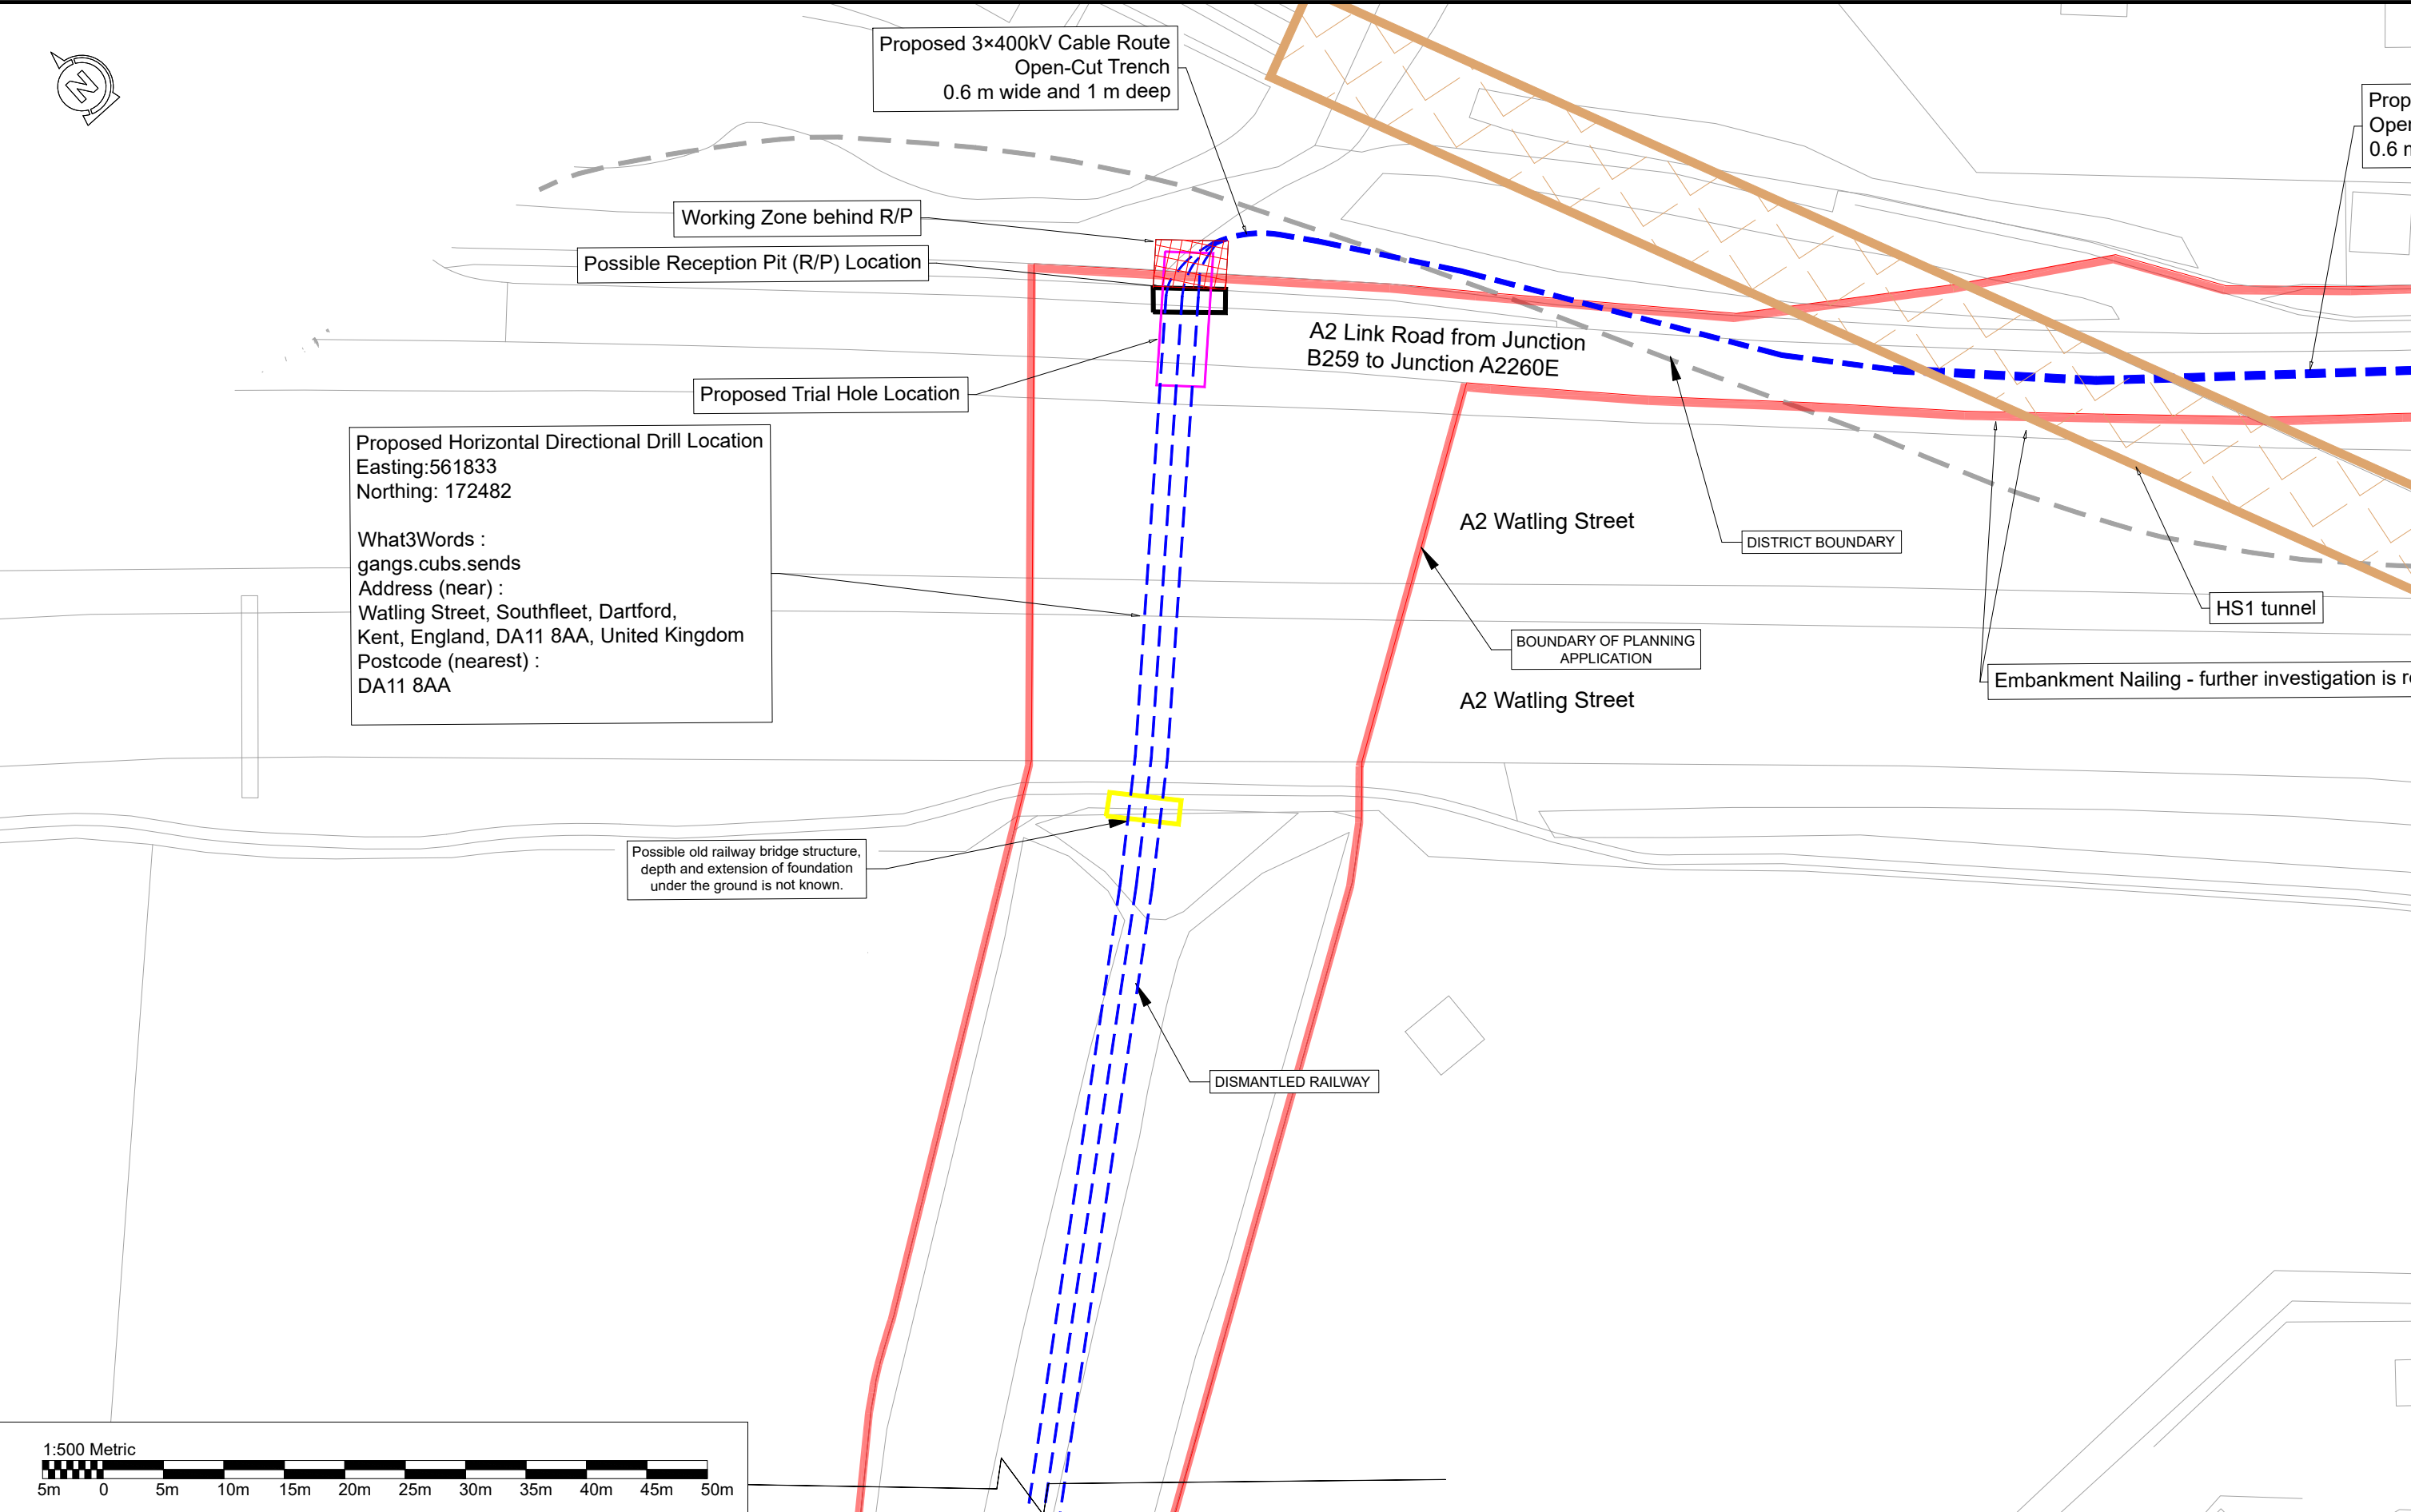

Client: 	Project Name: Battery Farm		Drawn by:	Date:	Revision:	Grid Ref: X (Easting) , Y (Northing)	Note: All measurements in metres.		
	Map Reference:		AS	06.03.25	Rev0				
			Scale: 1:500		Size: A3				
	Drawing Title: HDD Crossing - Indicative		Plan No.: EC111-DARTFORD-BESS-HDD-001				Sheet Number: 01		
Site Address:									